

NOTES:


Dimensions to be checked on site before commencing work. Any discrepancies shall be reported to the architect immediately.

Do not scale from these drawings except for planning purposes.

Use figured dimensions only.


Where applicable this drawing is to be read in conjunction with other consultants' drawings.

All drawings to be read in conjunction with specification and all other drawings including structural engineer and mechanical and electrical drawings / specification

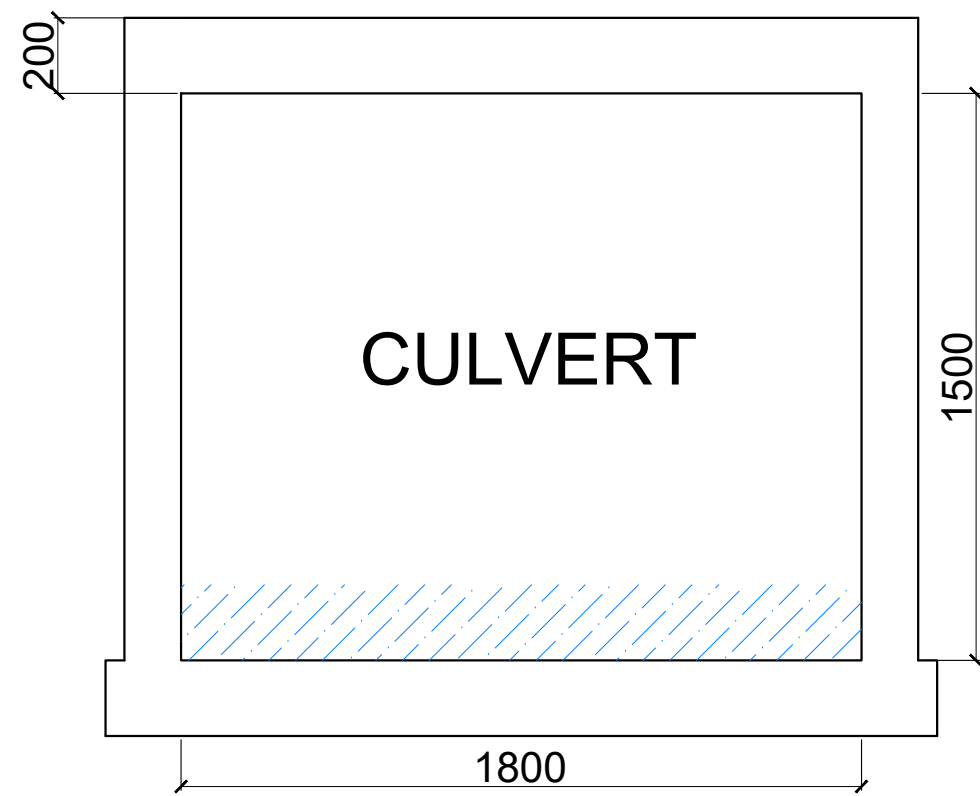




Culvert Section 1:20 @ A1

Culverts built in reinforced concrete.

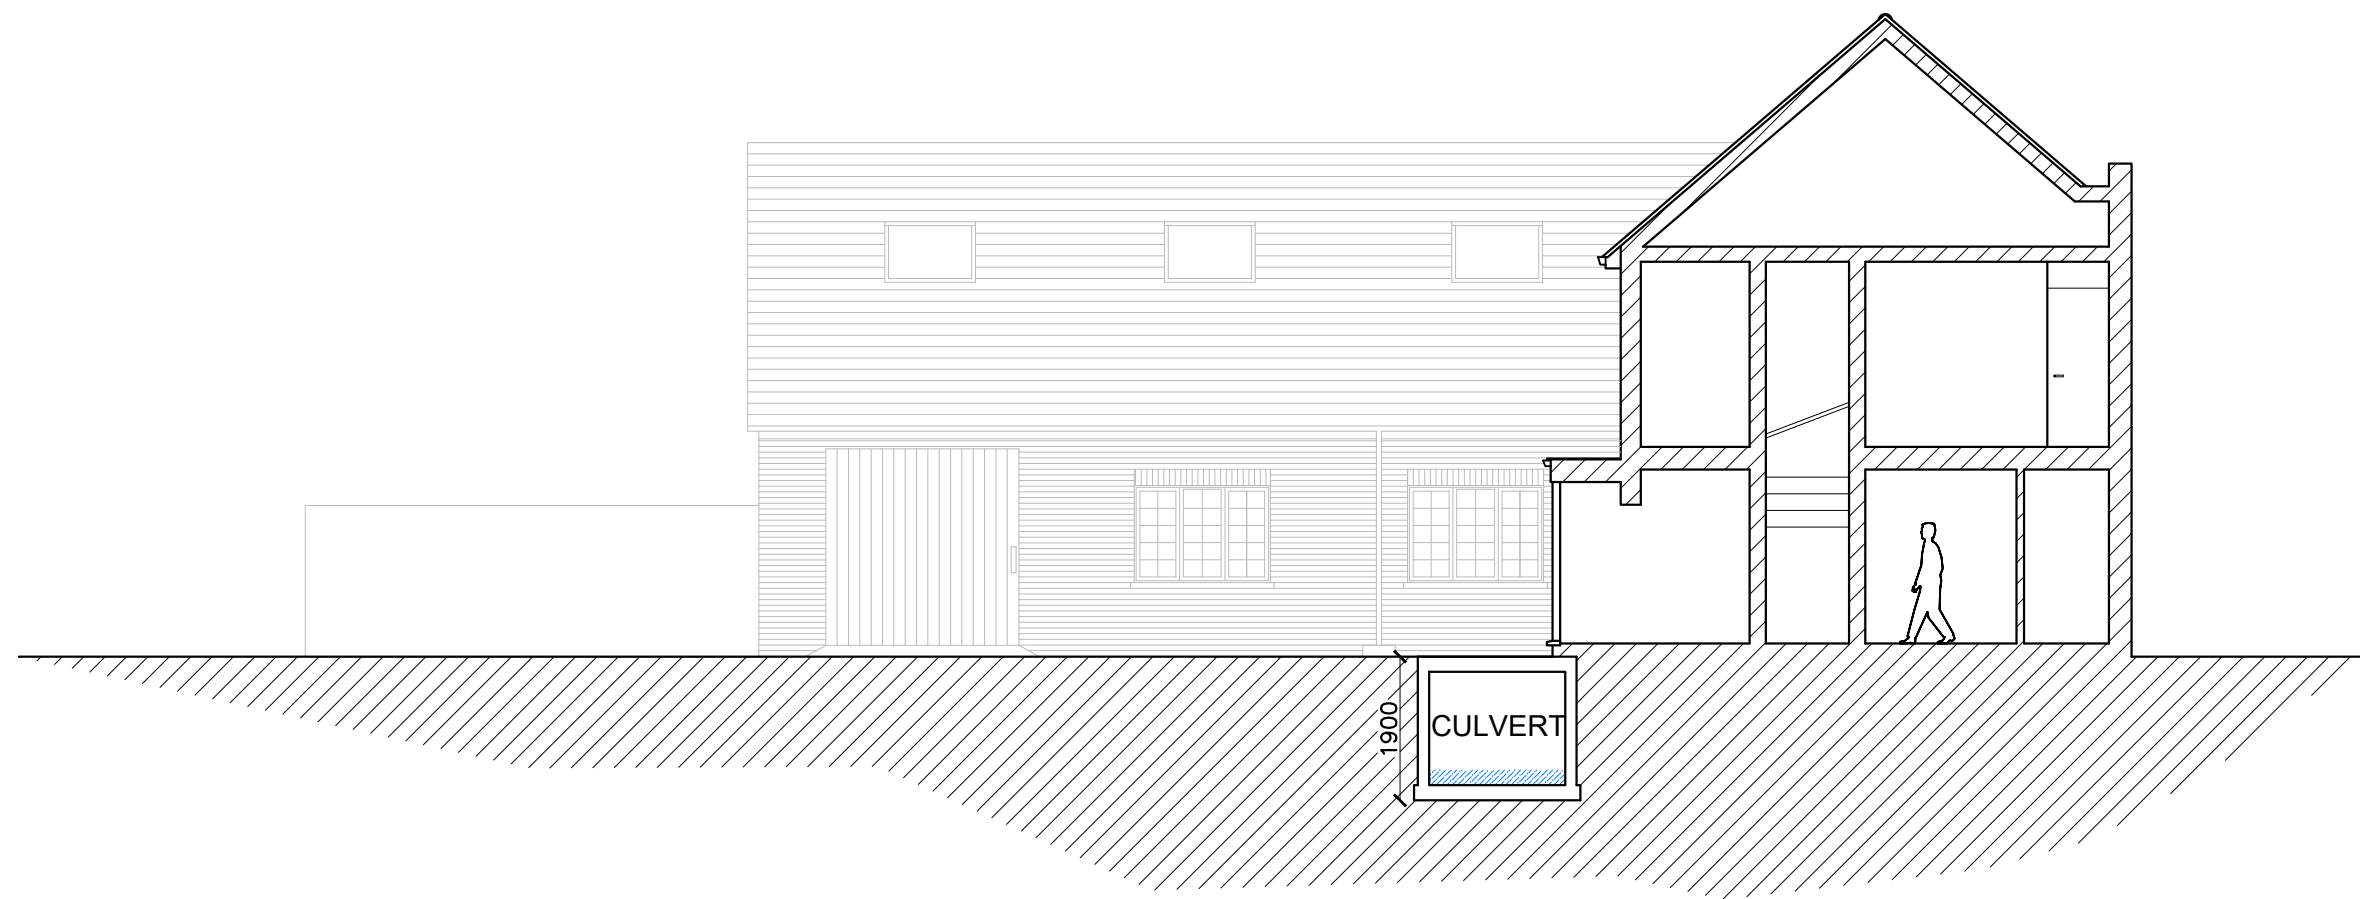

CrossSection of Culvert below MH01

1:100 @ A1

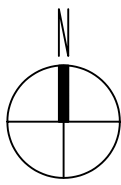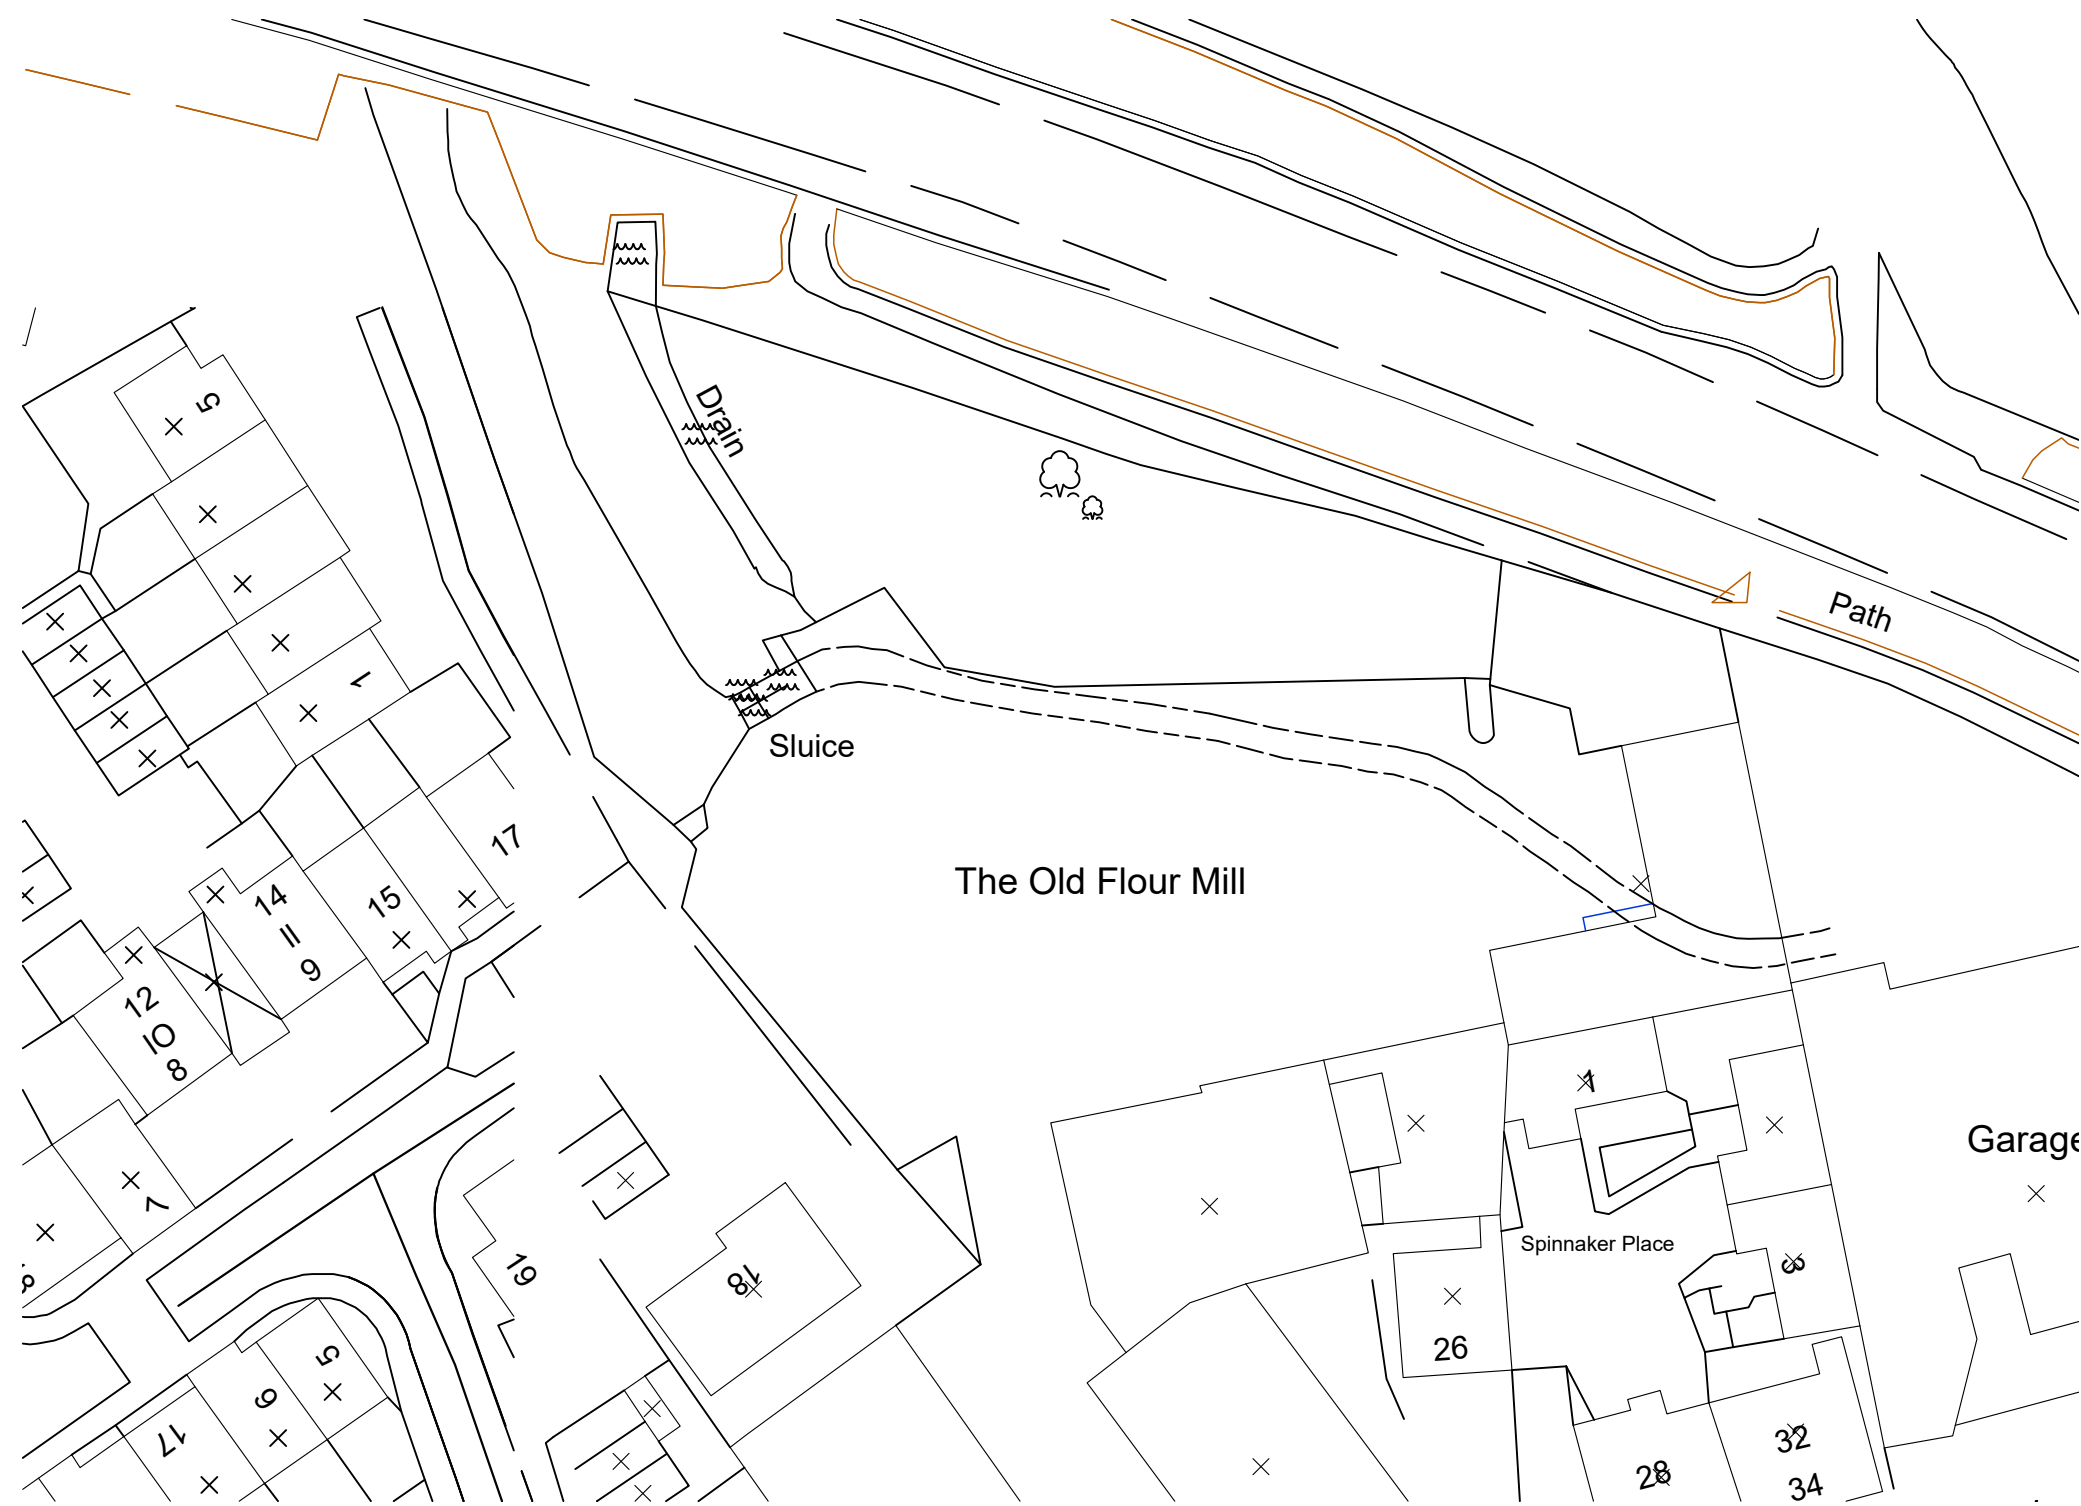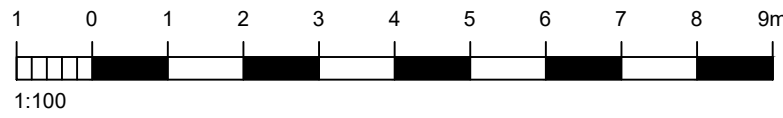

Culvert Path Plan 1:500 @ A1

Taken from OnSite central Inspection report

job number 07427N1020101R02

REV	DATE	AMENDMENT	DRAWN

Helyer Davies Architects Ltd
1 The Old Flour Mill,
Emsworth, PO10 7BT
01243 370 715

www.hdarchitects.co.uk mail@hdarchitects.co.uk

CLIENT

Andy Baker

PROJECT

Unit 14 Old Flour Mill
Queens Street
Emsworth
PO10 7BT

DRAWING

Culvert Sections

SCALE

As Noted

DATE	March 2018	DRAWN	JF
DRAWING NUMBER	17139 - 04	REVISION	B