
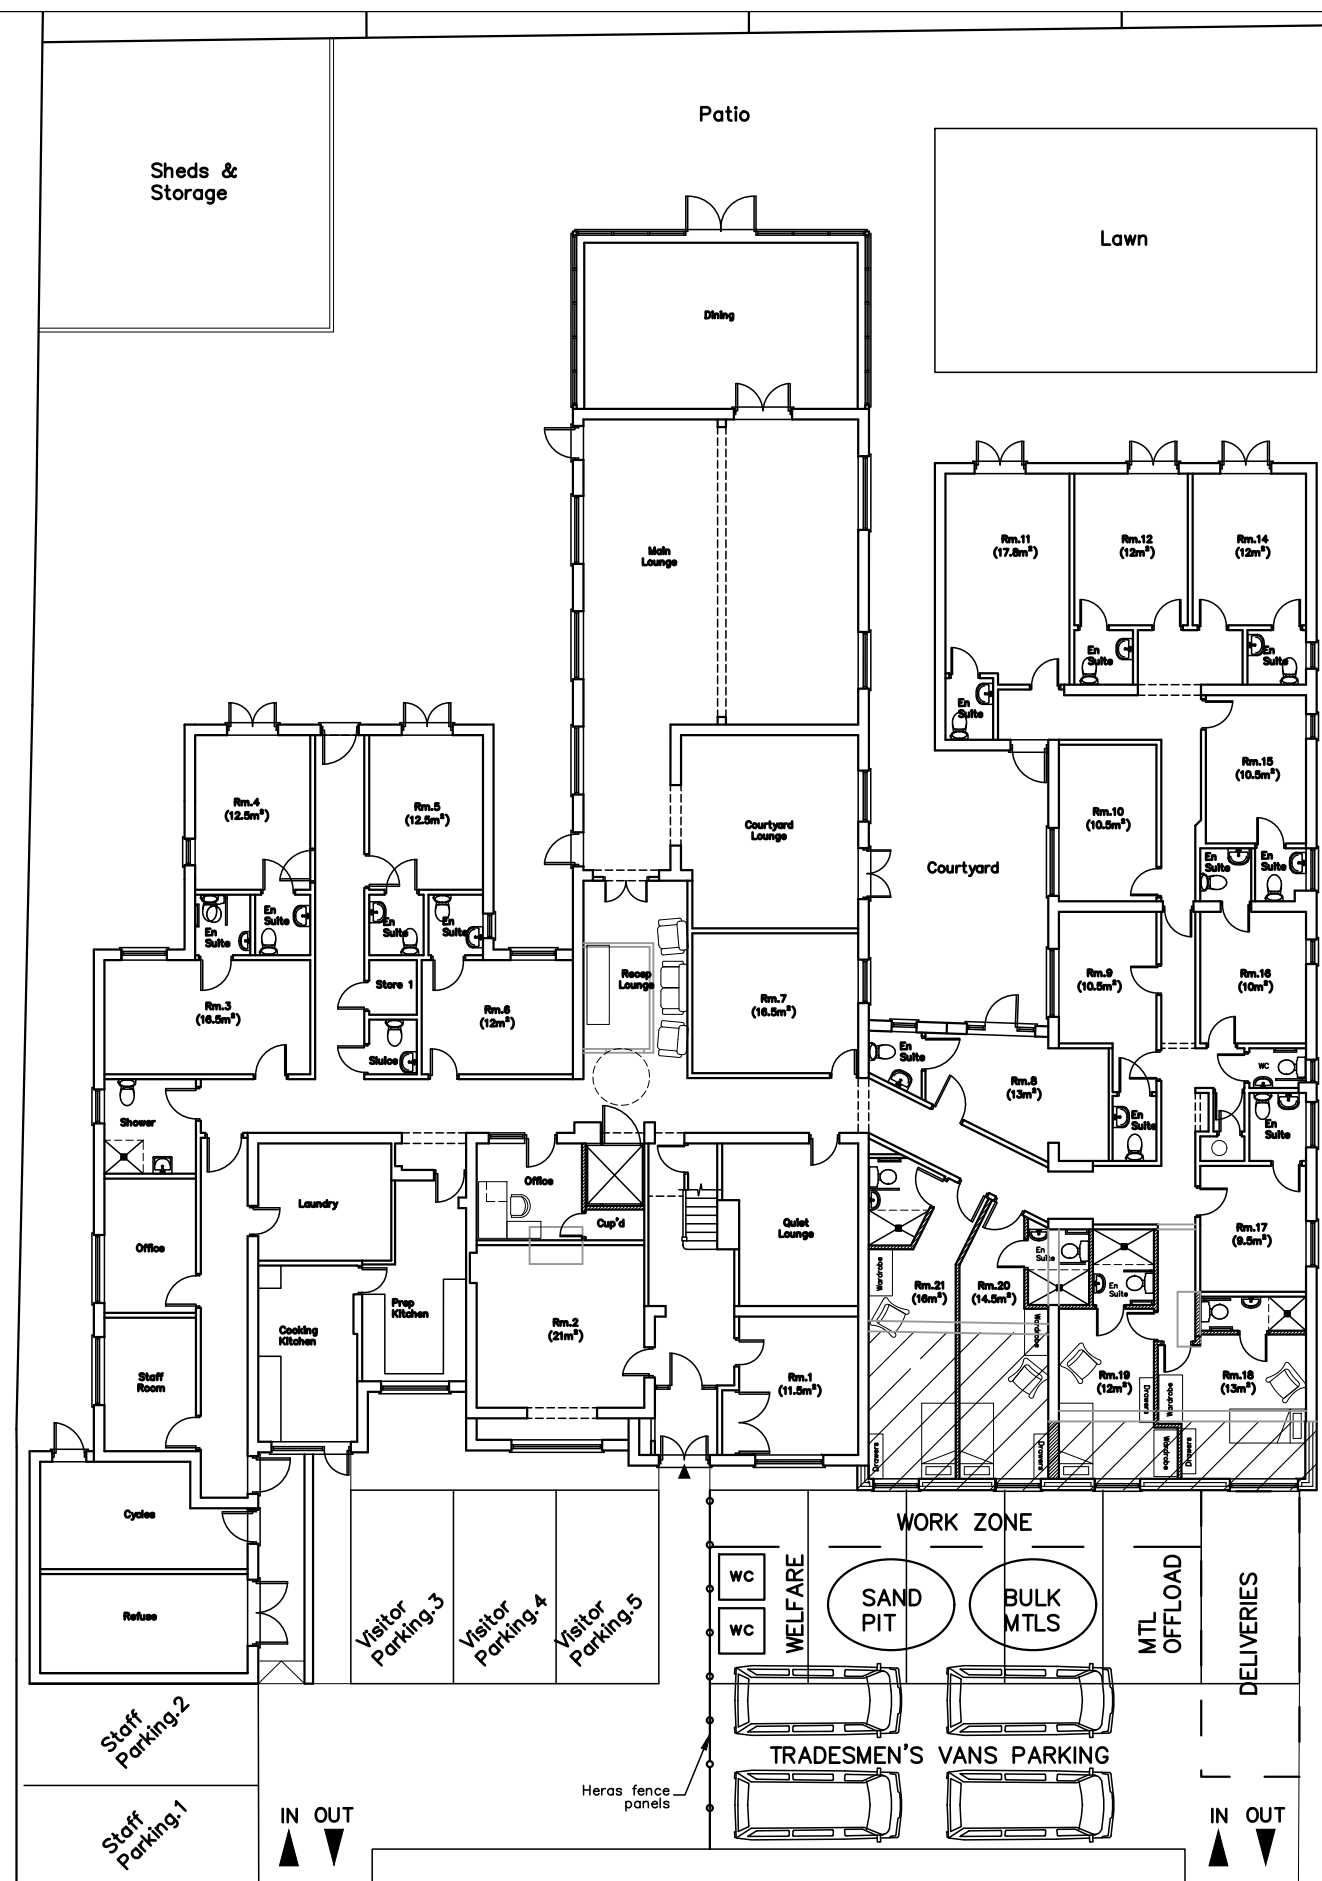


Blossom House
Beech Grove
Hayling Island
PO11 9DP

Construction Layout

Revisions

-
-
-

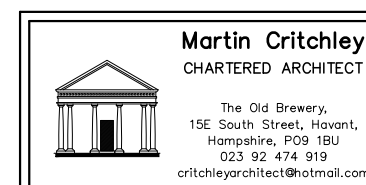

Scale A3 = 1:200, A1 = 1:100
Drawn SAR/ELR/BLB
Date 02/08/17

1618-432⁰