


**PROPOSED SINGLE STOREY REAR ADDITION.
20A, THE BROW, WIDLEY, HANTS.
FOR MR & MRS M. GILMORE.**

HAVANT BOROUGH
COUNCIL
27 OCT 2017
RECEIVED

REMOVE EXISTING KITCHEN AND REFIT NEW ENSUITE
BATHROOM TO CLIENTS CHOICE. BLOCK UP EX
DOORWAY AS PER MAIN SPECIFICATION AND INSERT
NEW WINDOW AS SHOWN.

NEW SINGLE STACK PLUMBING TO BS 5572 USE 75MM
DEEP SEAL TRAPS, SVP TO TERMINATE A MINIMUM OF
900MM ABOVE THE NEAREST OPENING WINDOW.
PROVIDE A RODDING ACCESS POINT AT THE BASE OF
THE STACK NOTE NEW STACK IN PLACE OF EX GULLEY
RE PLUMB ANY EXISTING WASTES TO NEW SVP AS
REQUIRED

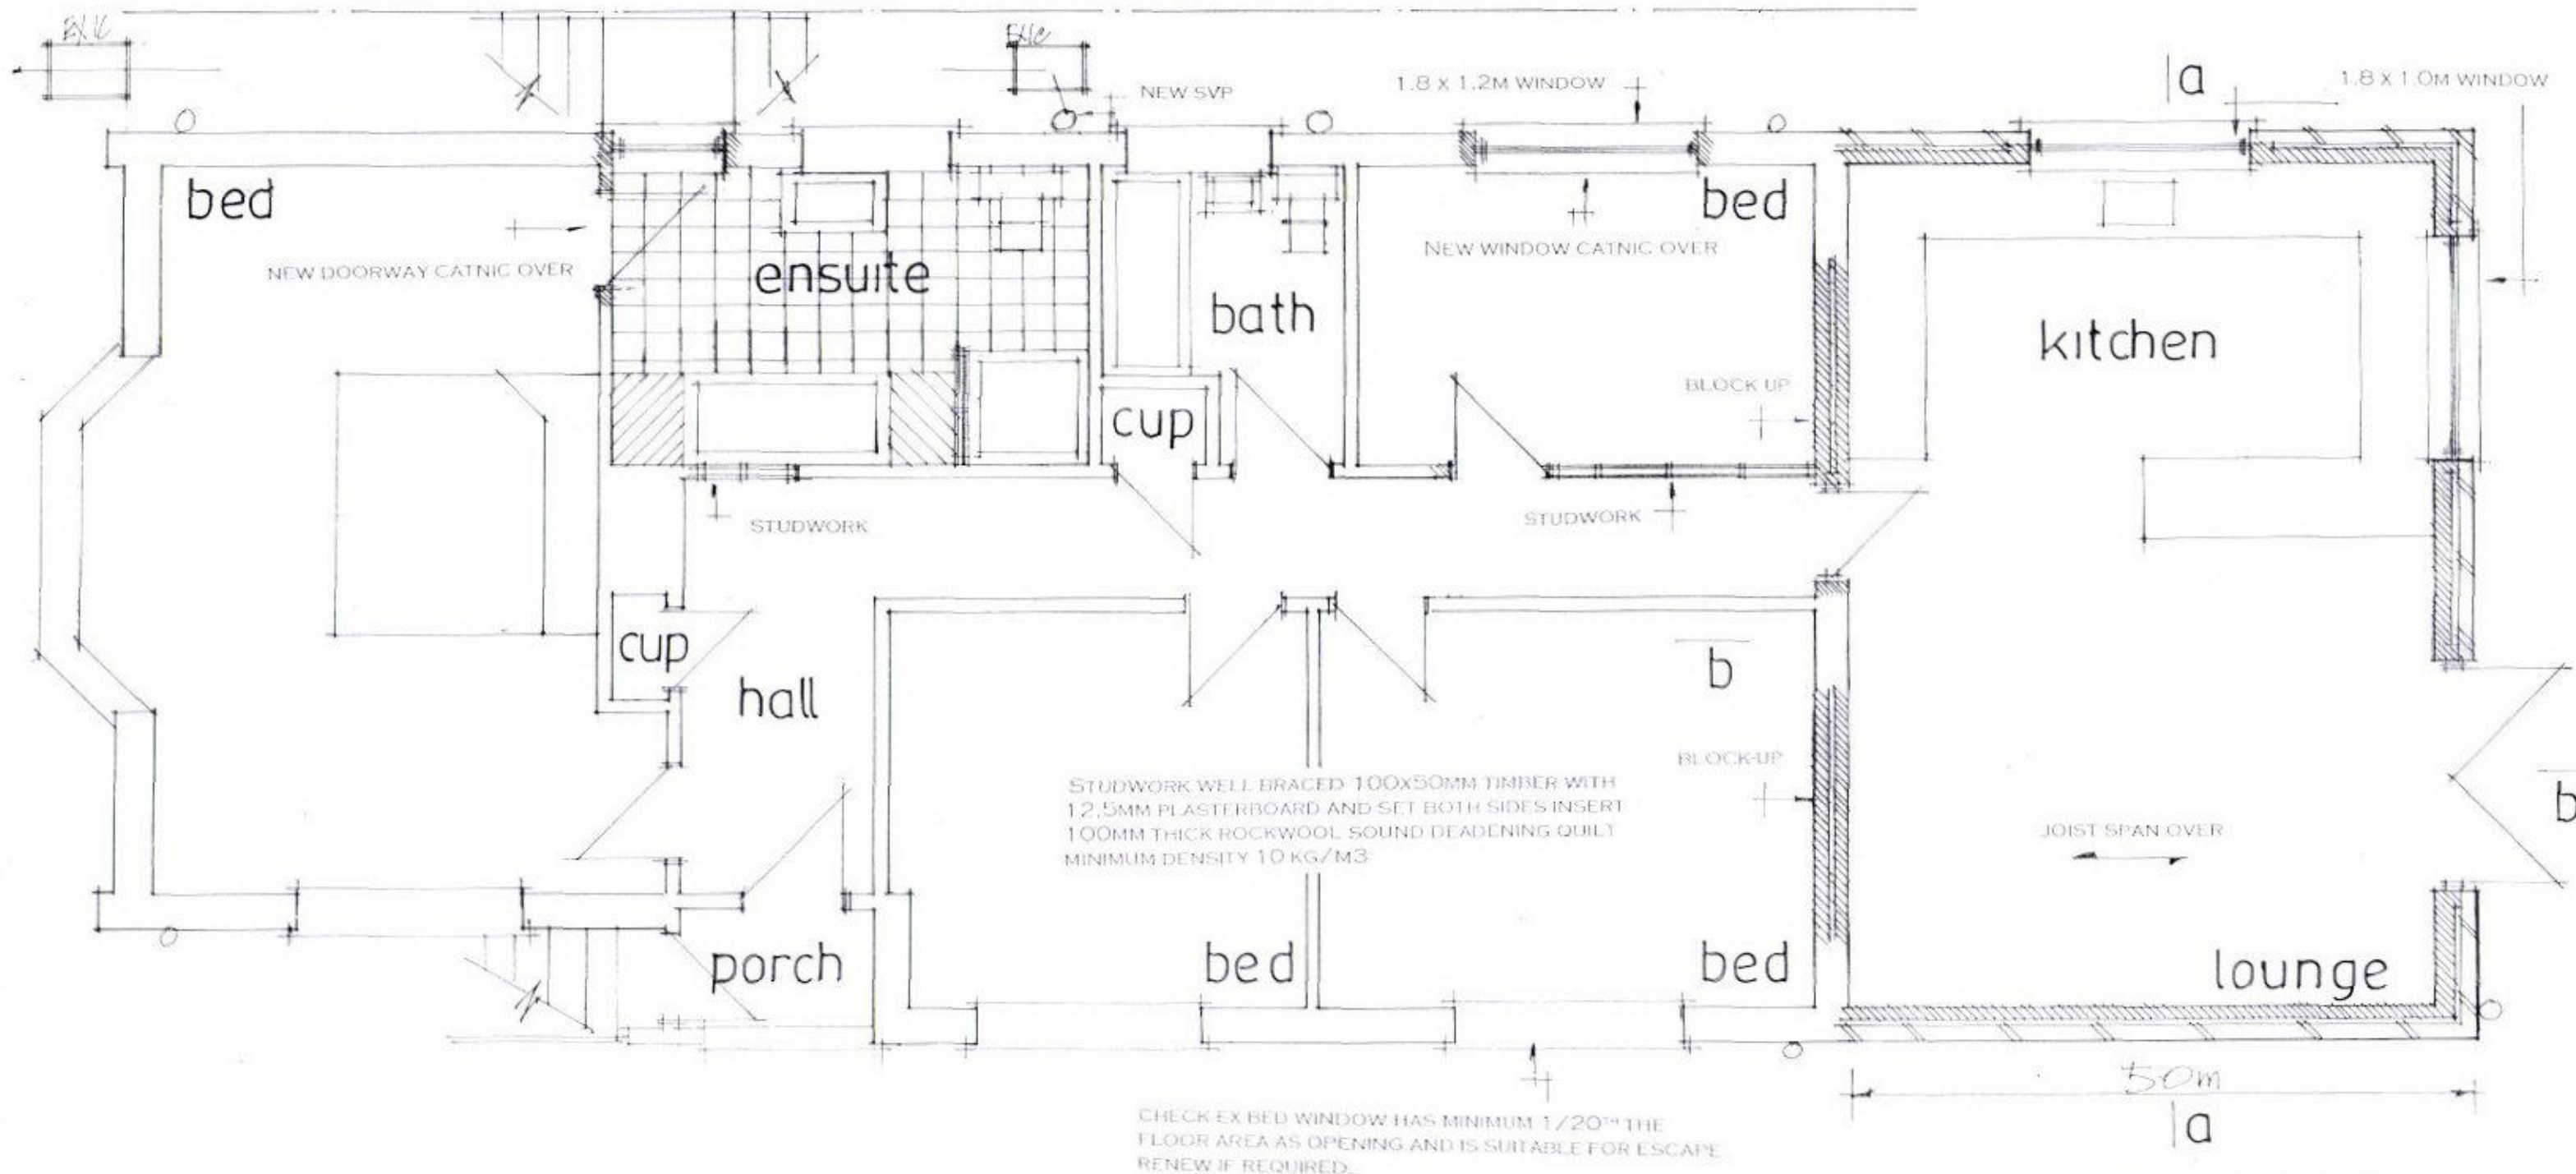

date oct 17
scale 1:50

PROPOSED GROUND FLOOR

PETER J. WALKER
ISLAND DESIGN
182 SEAFRONT, HAYLING ISLAND, HANTS
PO11 9AN
TEL: 02392467571