

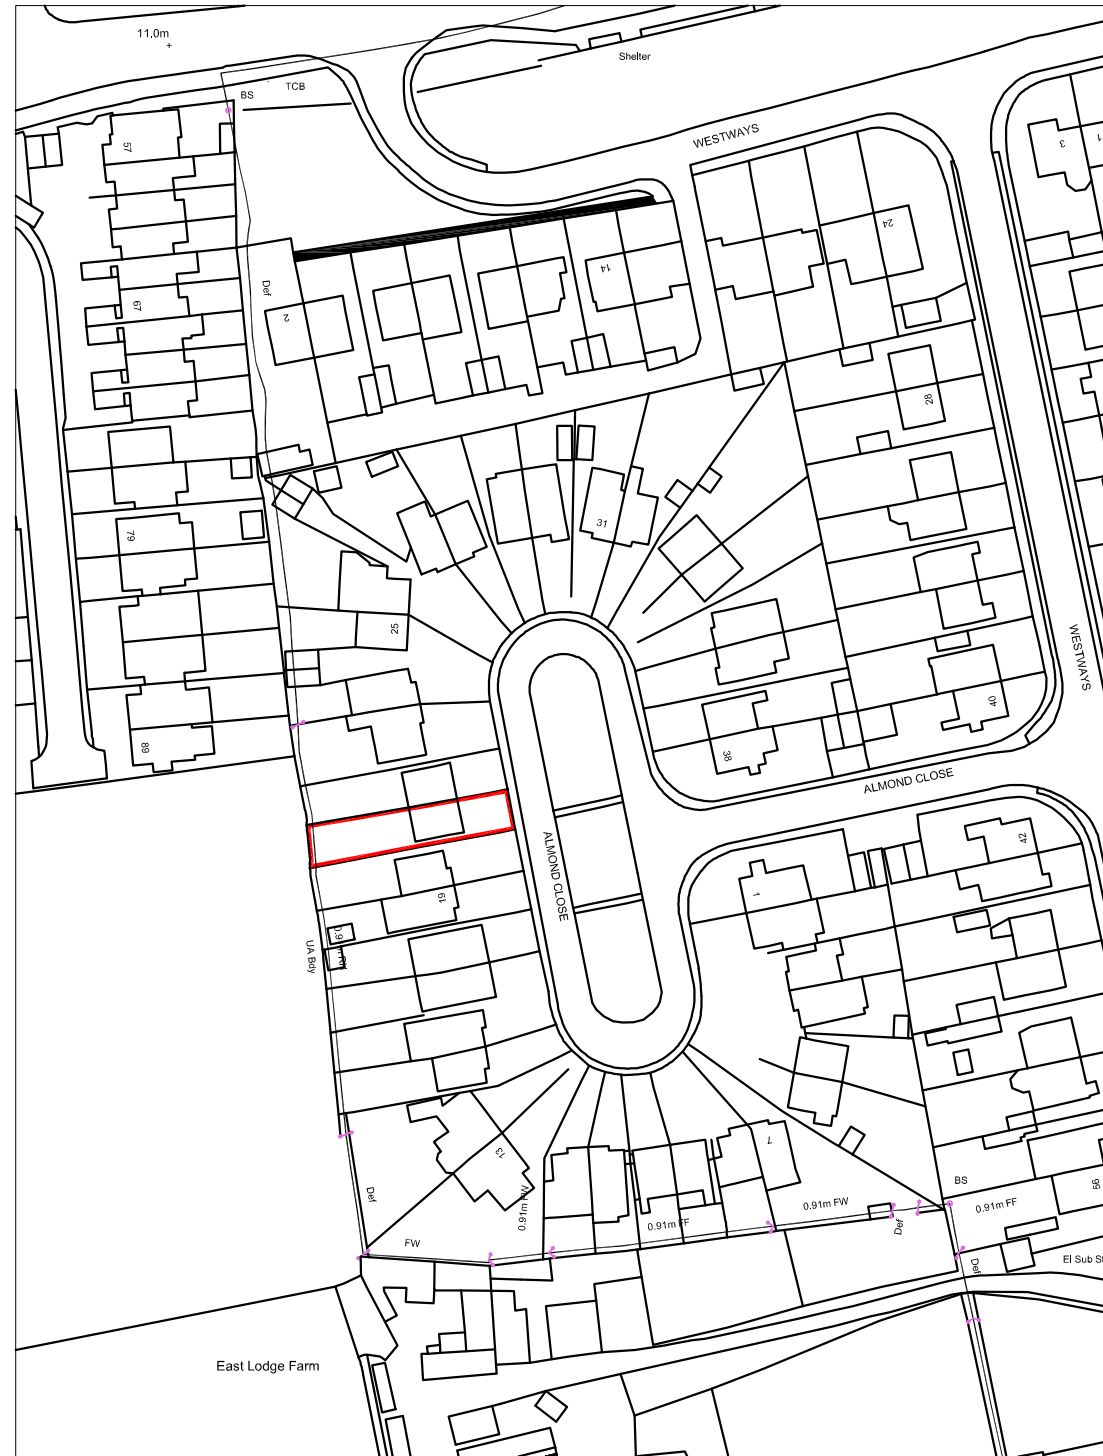


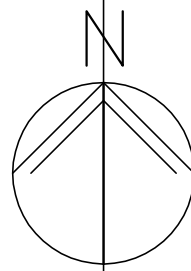

LOCATION PLAN 1:1250

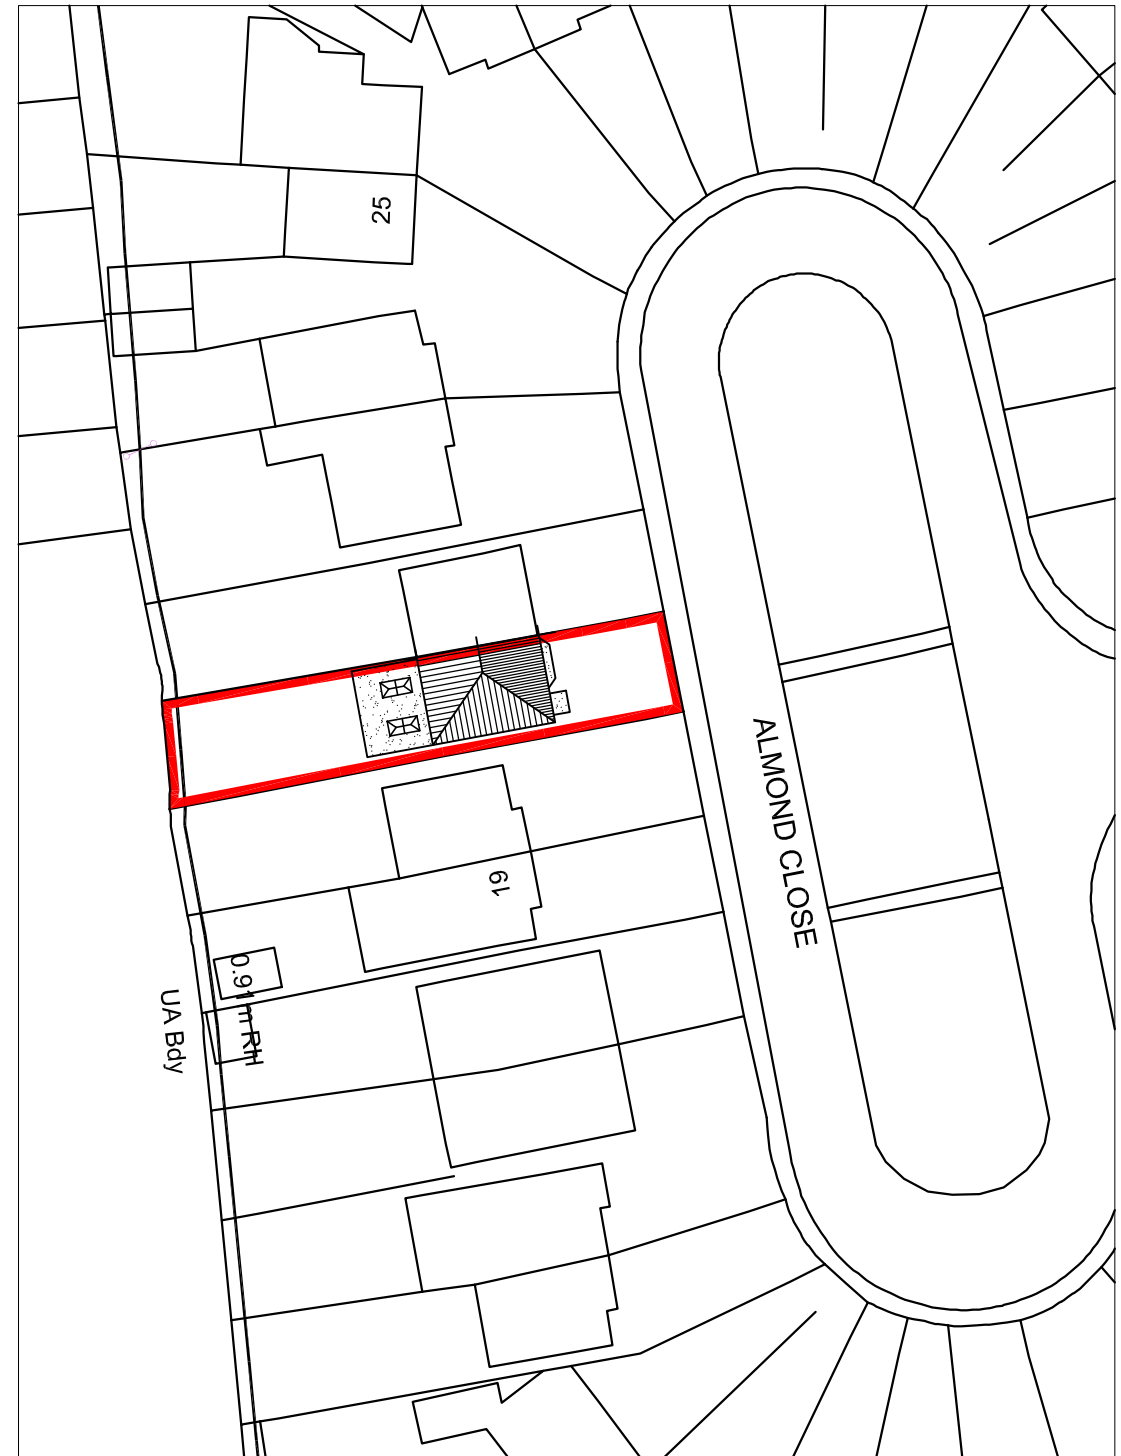

BLOCK PLAN 1:500

m 10 20 30 40

metres 10 20 30 40

21 Almond Close
Bedhampton
PO9 3LP

SITE PLANS

Revisions



- A.
- B.
- C.
- D.




Scale A3 = AS SHOWN
Date 15/08/17
Drawn OS

17089-101⁰


© Crown Copyright
All rights reserved.
Reproduced by Permission.
Licence No. 100046837

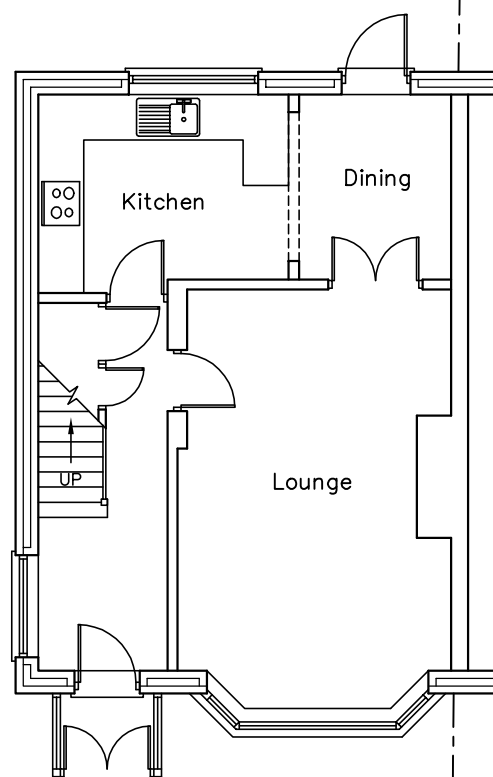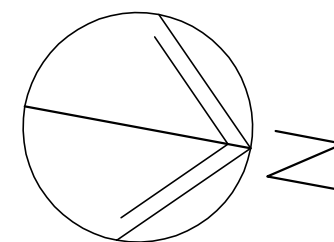

GROUND

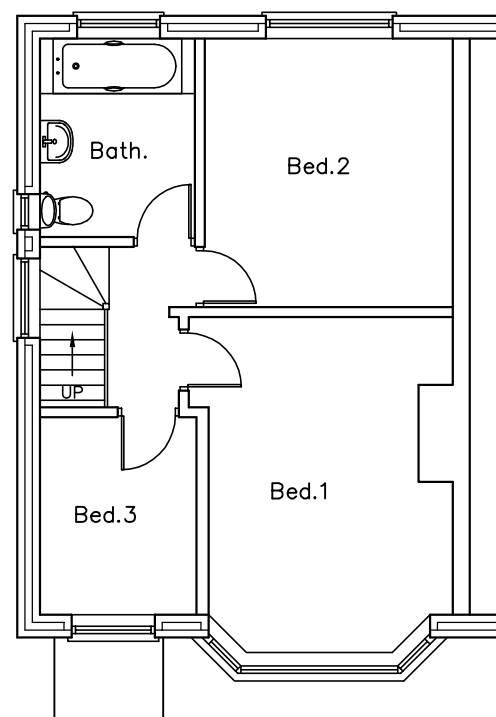

FIRST

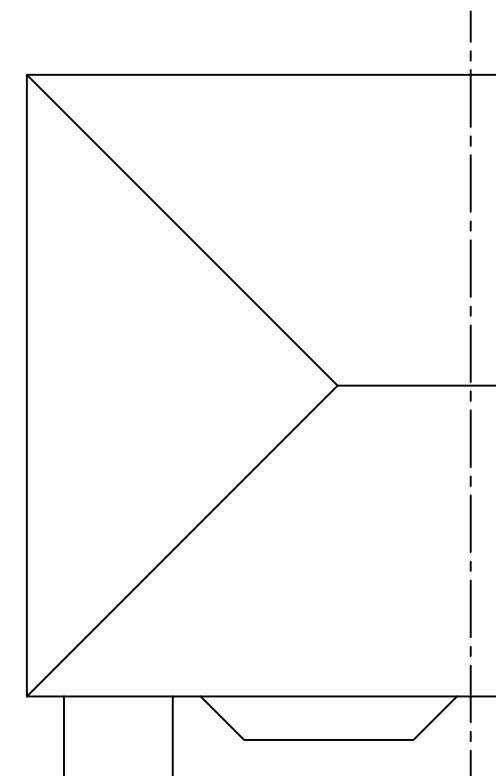

ROOF

21 Almond Close
Bedhampton
P089 3LP

EXISTING
PLANS

Revisions
A.



Martin Critchley
CHARTERED ARCHITECT

The Old Brewery,
15E South Street, Havant,
Hampshire, P09 1BU
023 92 474 919
critchleyarchitect@hotmail.com

Scale A3 = 1:100
Drawn ELR
Date 23/08/17

17089-201⁰

metres

10


20

30


40




EAST

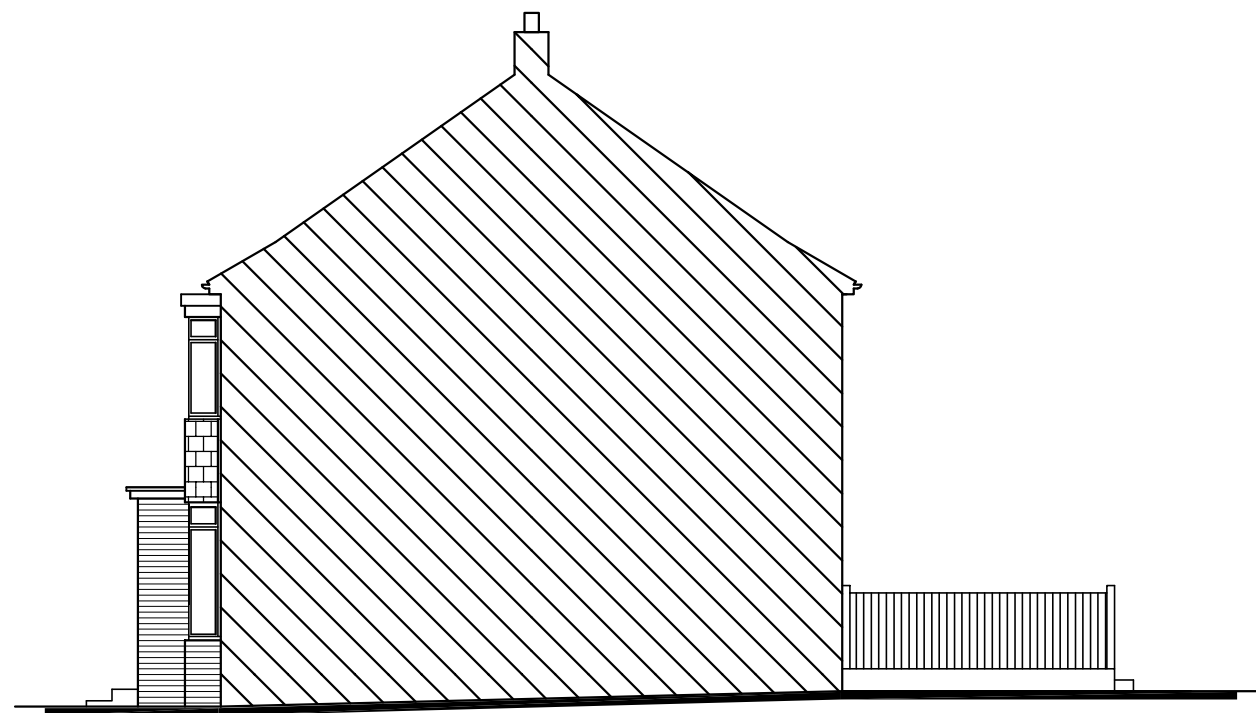

NORTH

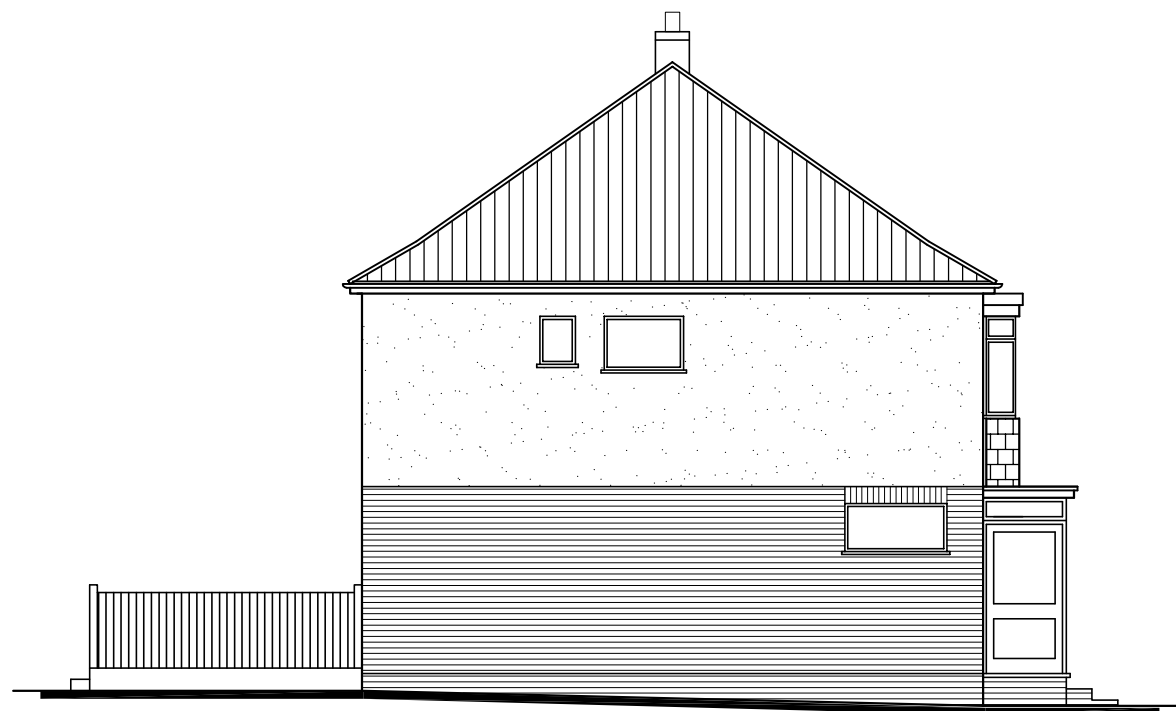

SOUTH

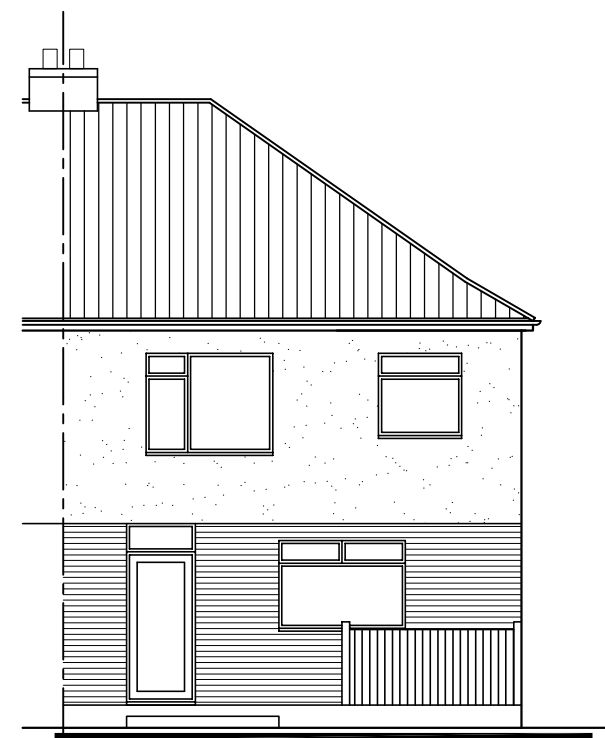


WEST

21 Almond Close
Bedhampton
PO89 3LP

EXISTING ELEVATIONS

Revisions
A.

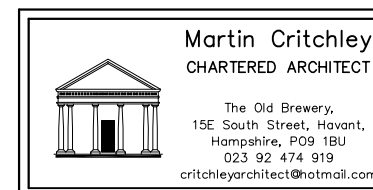

Scale A3 = 1:100
Drawn ELR
Date 23/08/17

17089-301⁰


metres

10

20

30

40

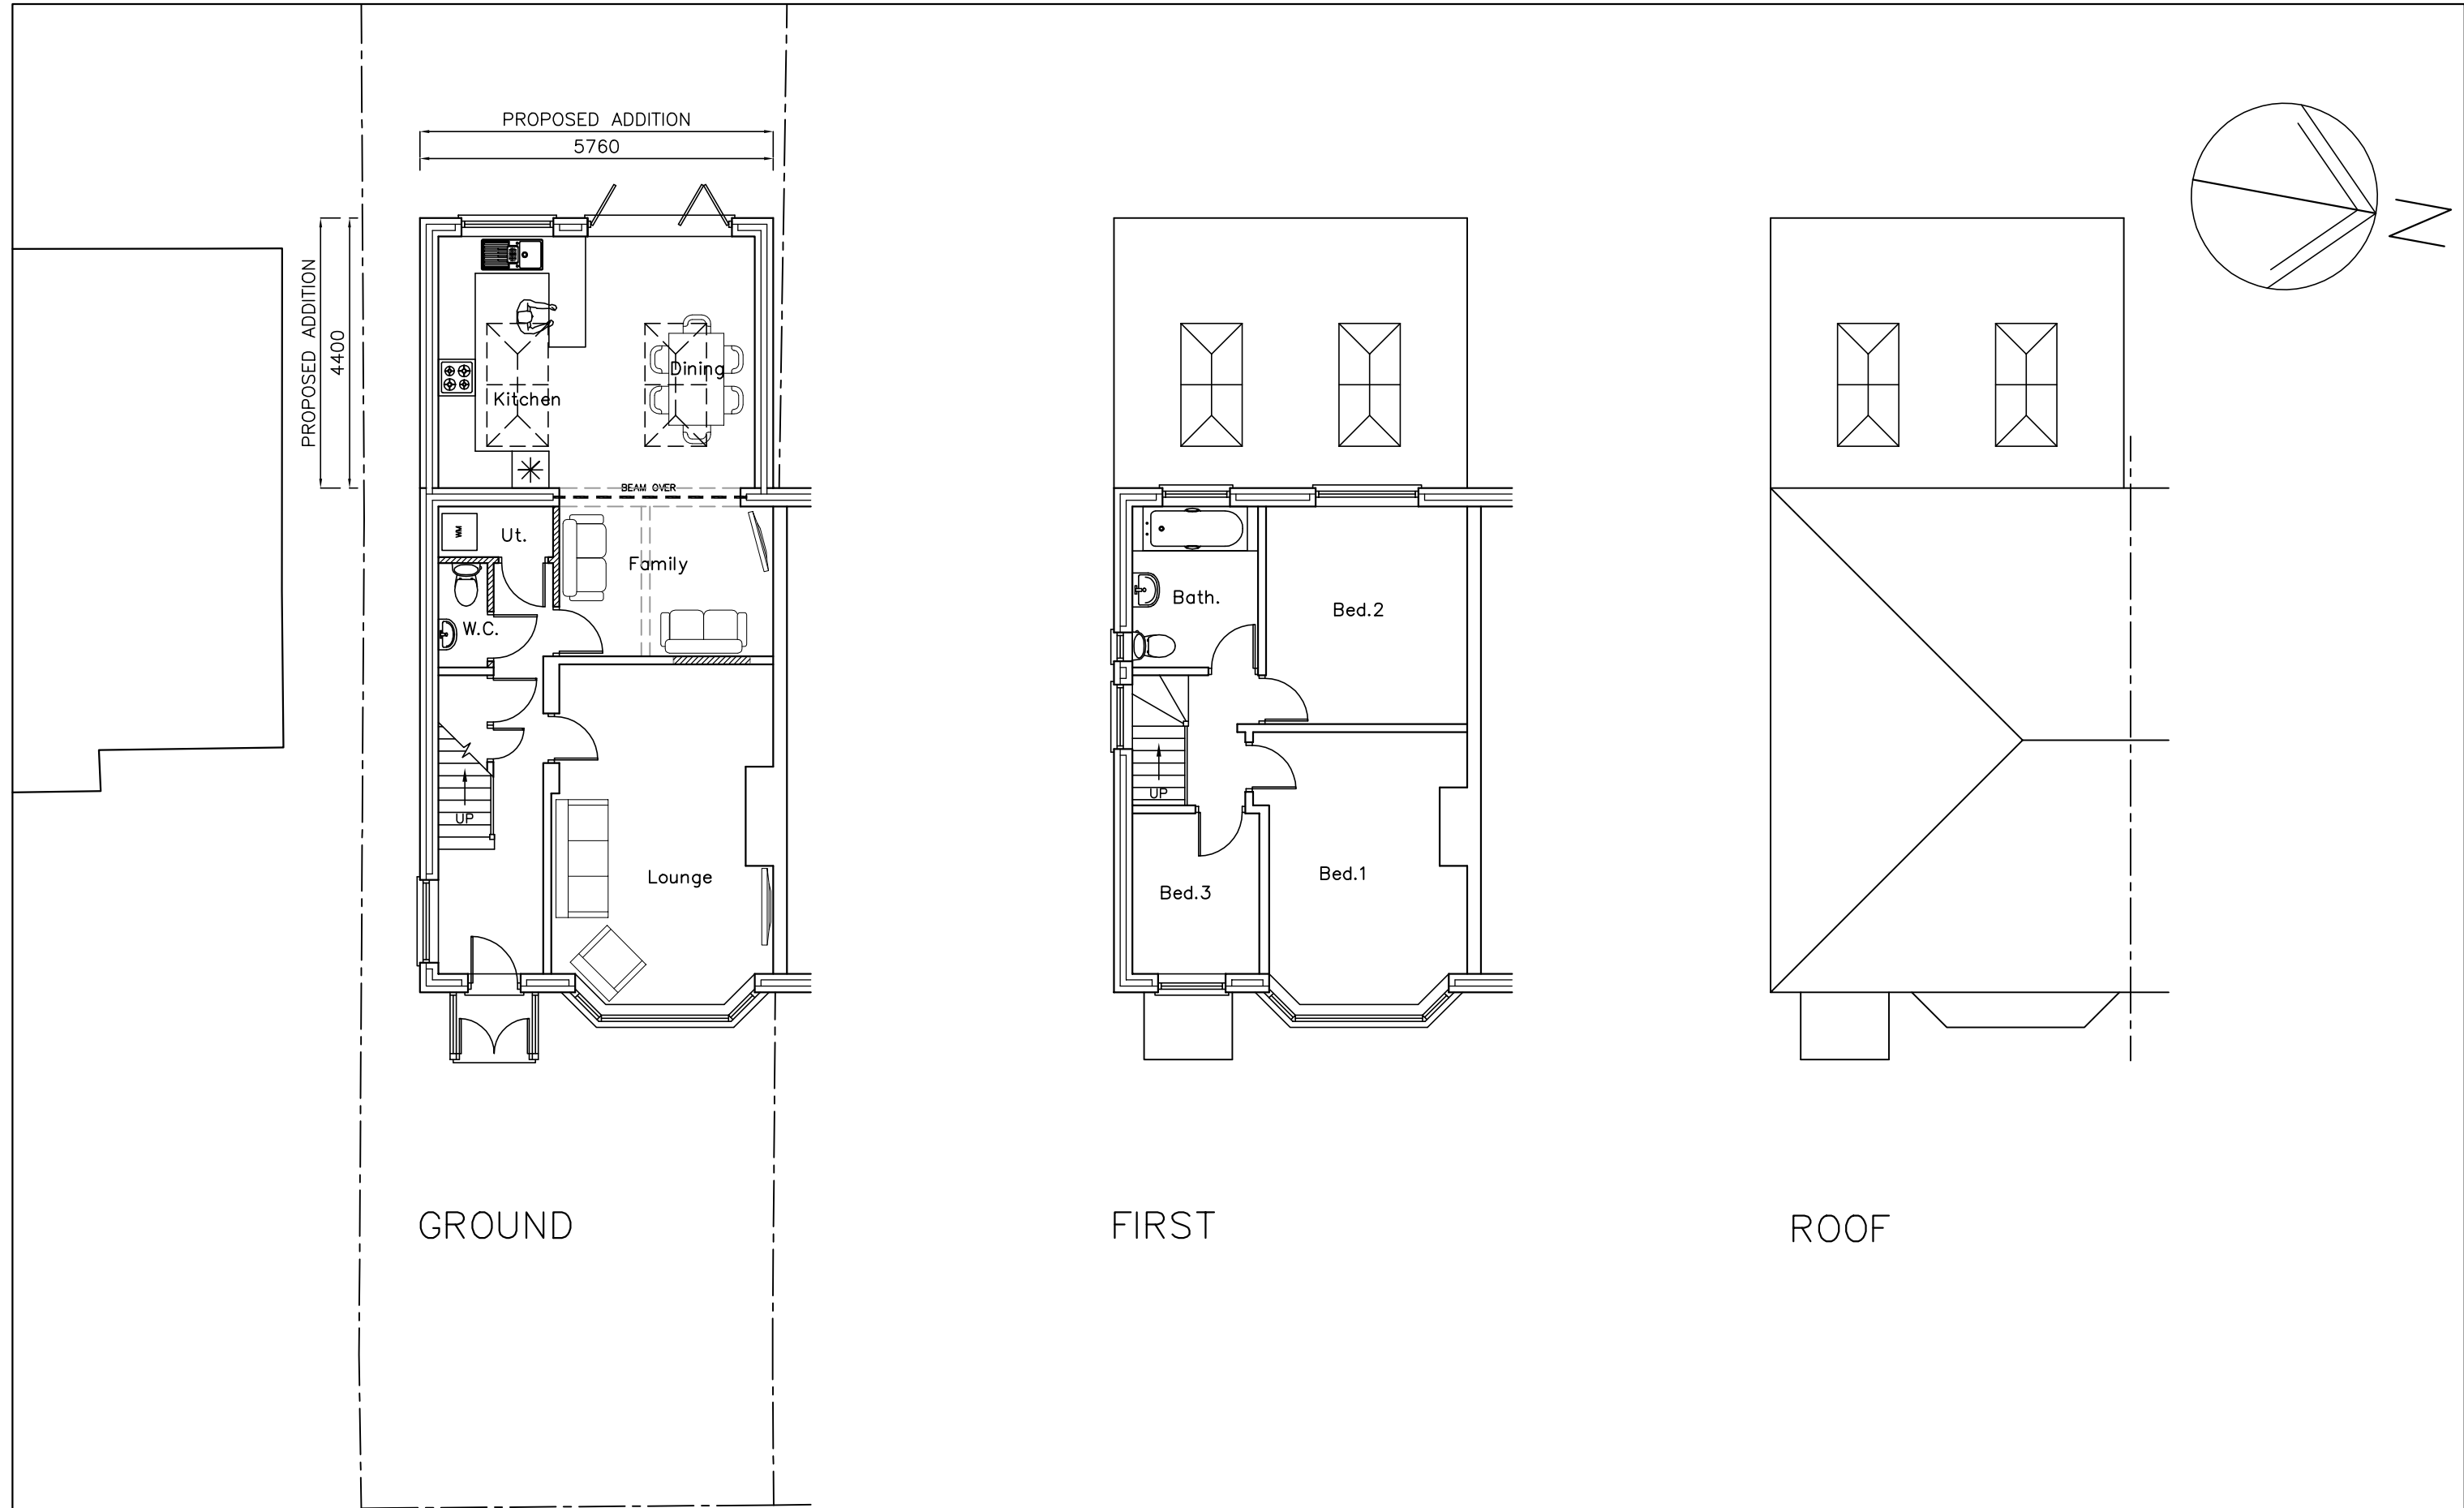

21 Almond Close
Bedhampton
P089 3LP

PROPOSED
PLANS

- Revisions
A. Client revisions. 29/09/17
B. Addition Extended. 25/10/17



Martin Critchley
CHARTERED ARCHITECT

The Old Brewery,
15E South Street, Havant,
Hampshire, PO9 1BU
023 92 474 919
critchleyarchitect@hotmail.com

Scale A3 = 1:100
Drawn JHL/BLB
Date 31/08/17

17089-401^B

metres

10


20

30

40




EAST

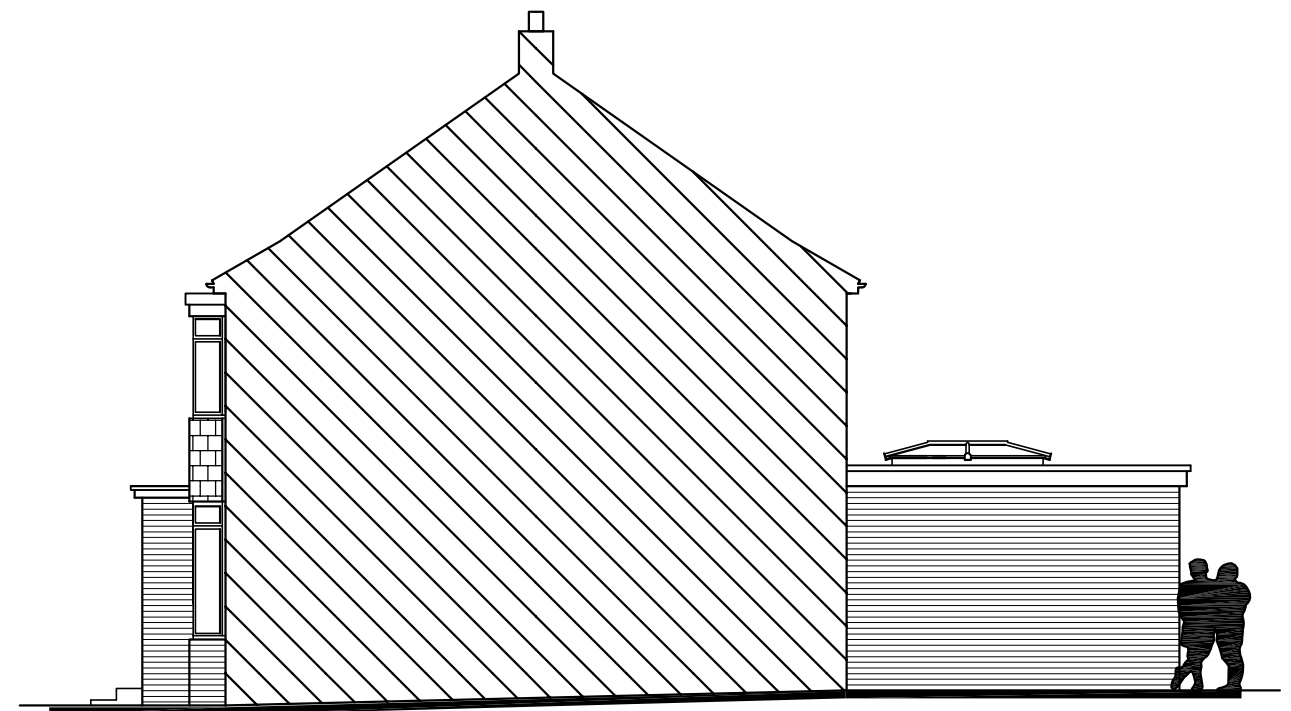

NORTH

4400

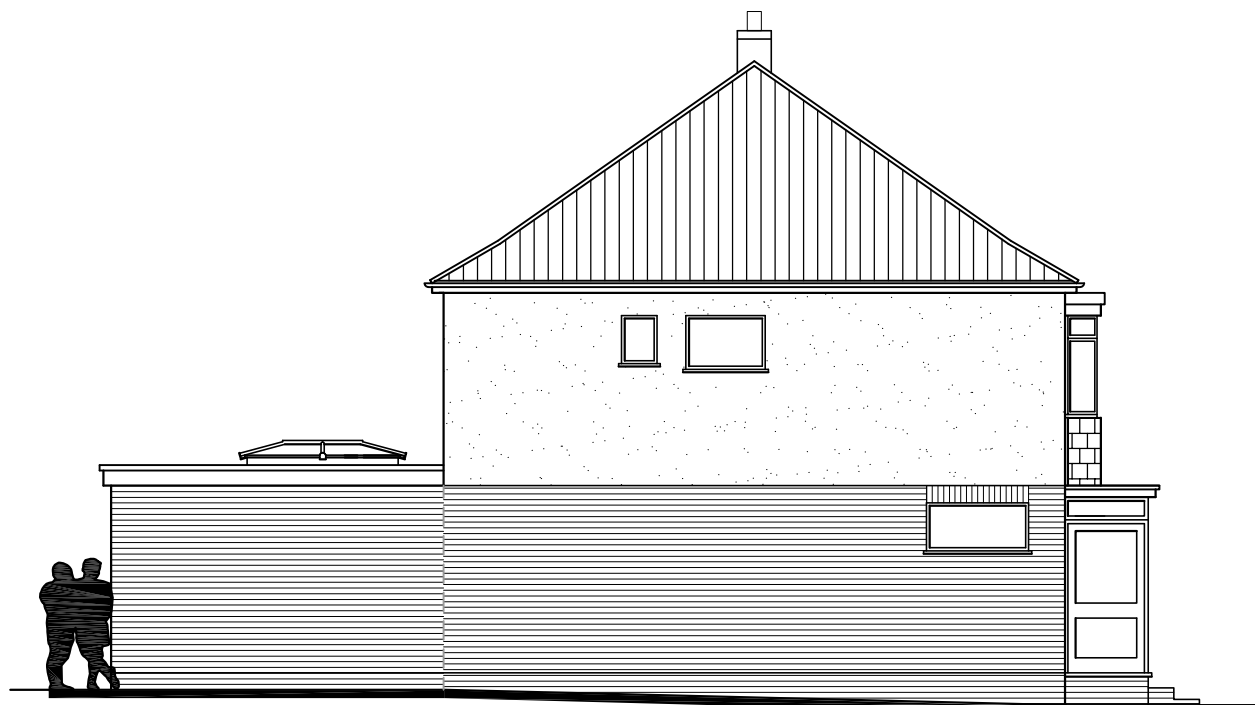

4400

SOUTH



WEST

5760

2975

21 Almond Close
Bedhampton
P089 3LP

PROPOSED ELEVATIONS

Revisions
A. Client revisions. 29/09/17
B. Addition Extended. 25/10/17



Scale A3 = 1:100
Drawn JHL/BLB
Date 04/09/17

17089-501^B

metres

10

20

30

40