


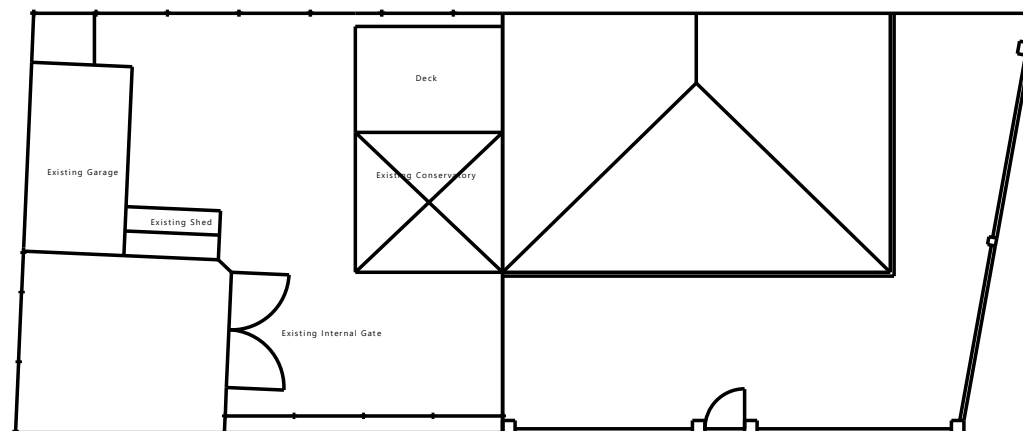

Scale 1:200

Drawing No. JB/5

15 Sutton Close

Block Plan

1 May 2018

J Borowski