
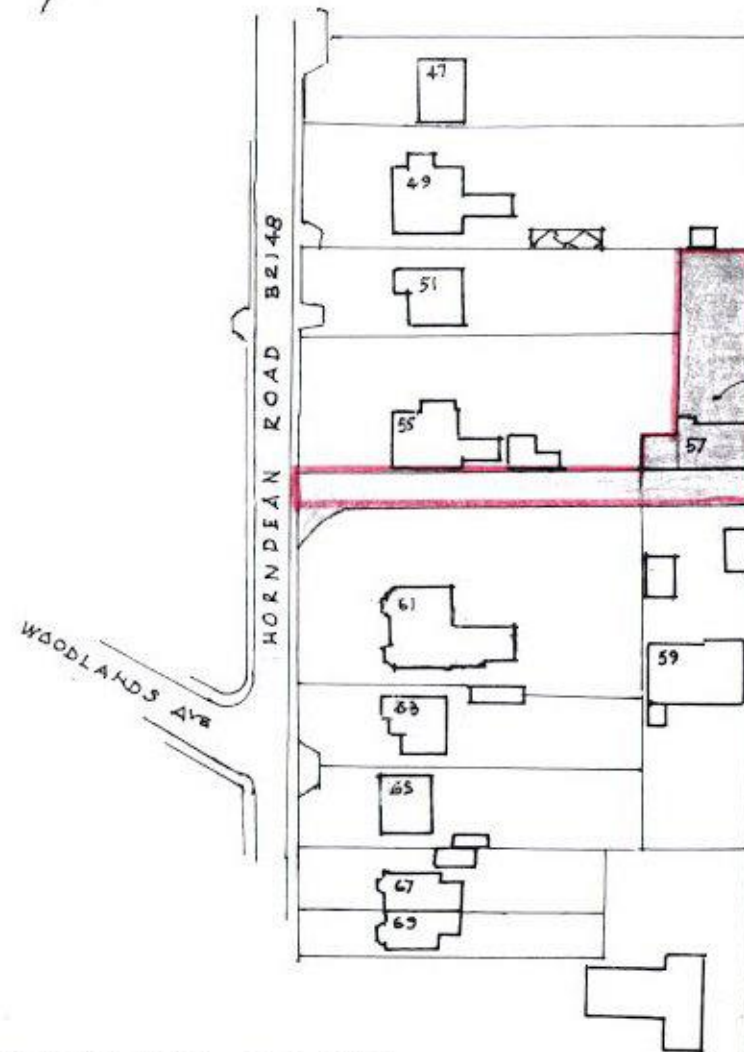


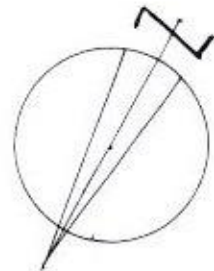


LOCATION PLAN
(SCALE: 1:1250)


THE SITE AT
57 HORNDEN RD.

HAVANT BOROUGH
COUNCIL
02 JAN 2018
RECEIVED

57 HORNDEN RD E M S WORTH HAMPSHIRE	PROPOSED ALTERATIONS	LOCATION PLAN AND BLOCK PLAN
---	-------------------------	------------------------------------

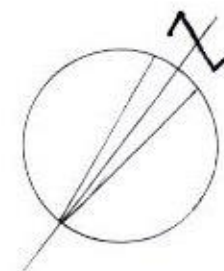

BLOCK PLAN
(SCALE 1:500)

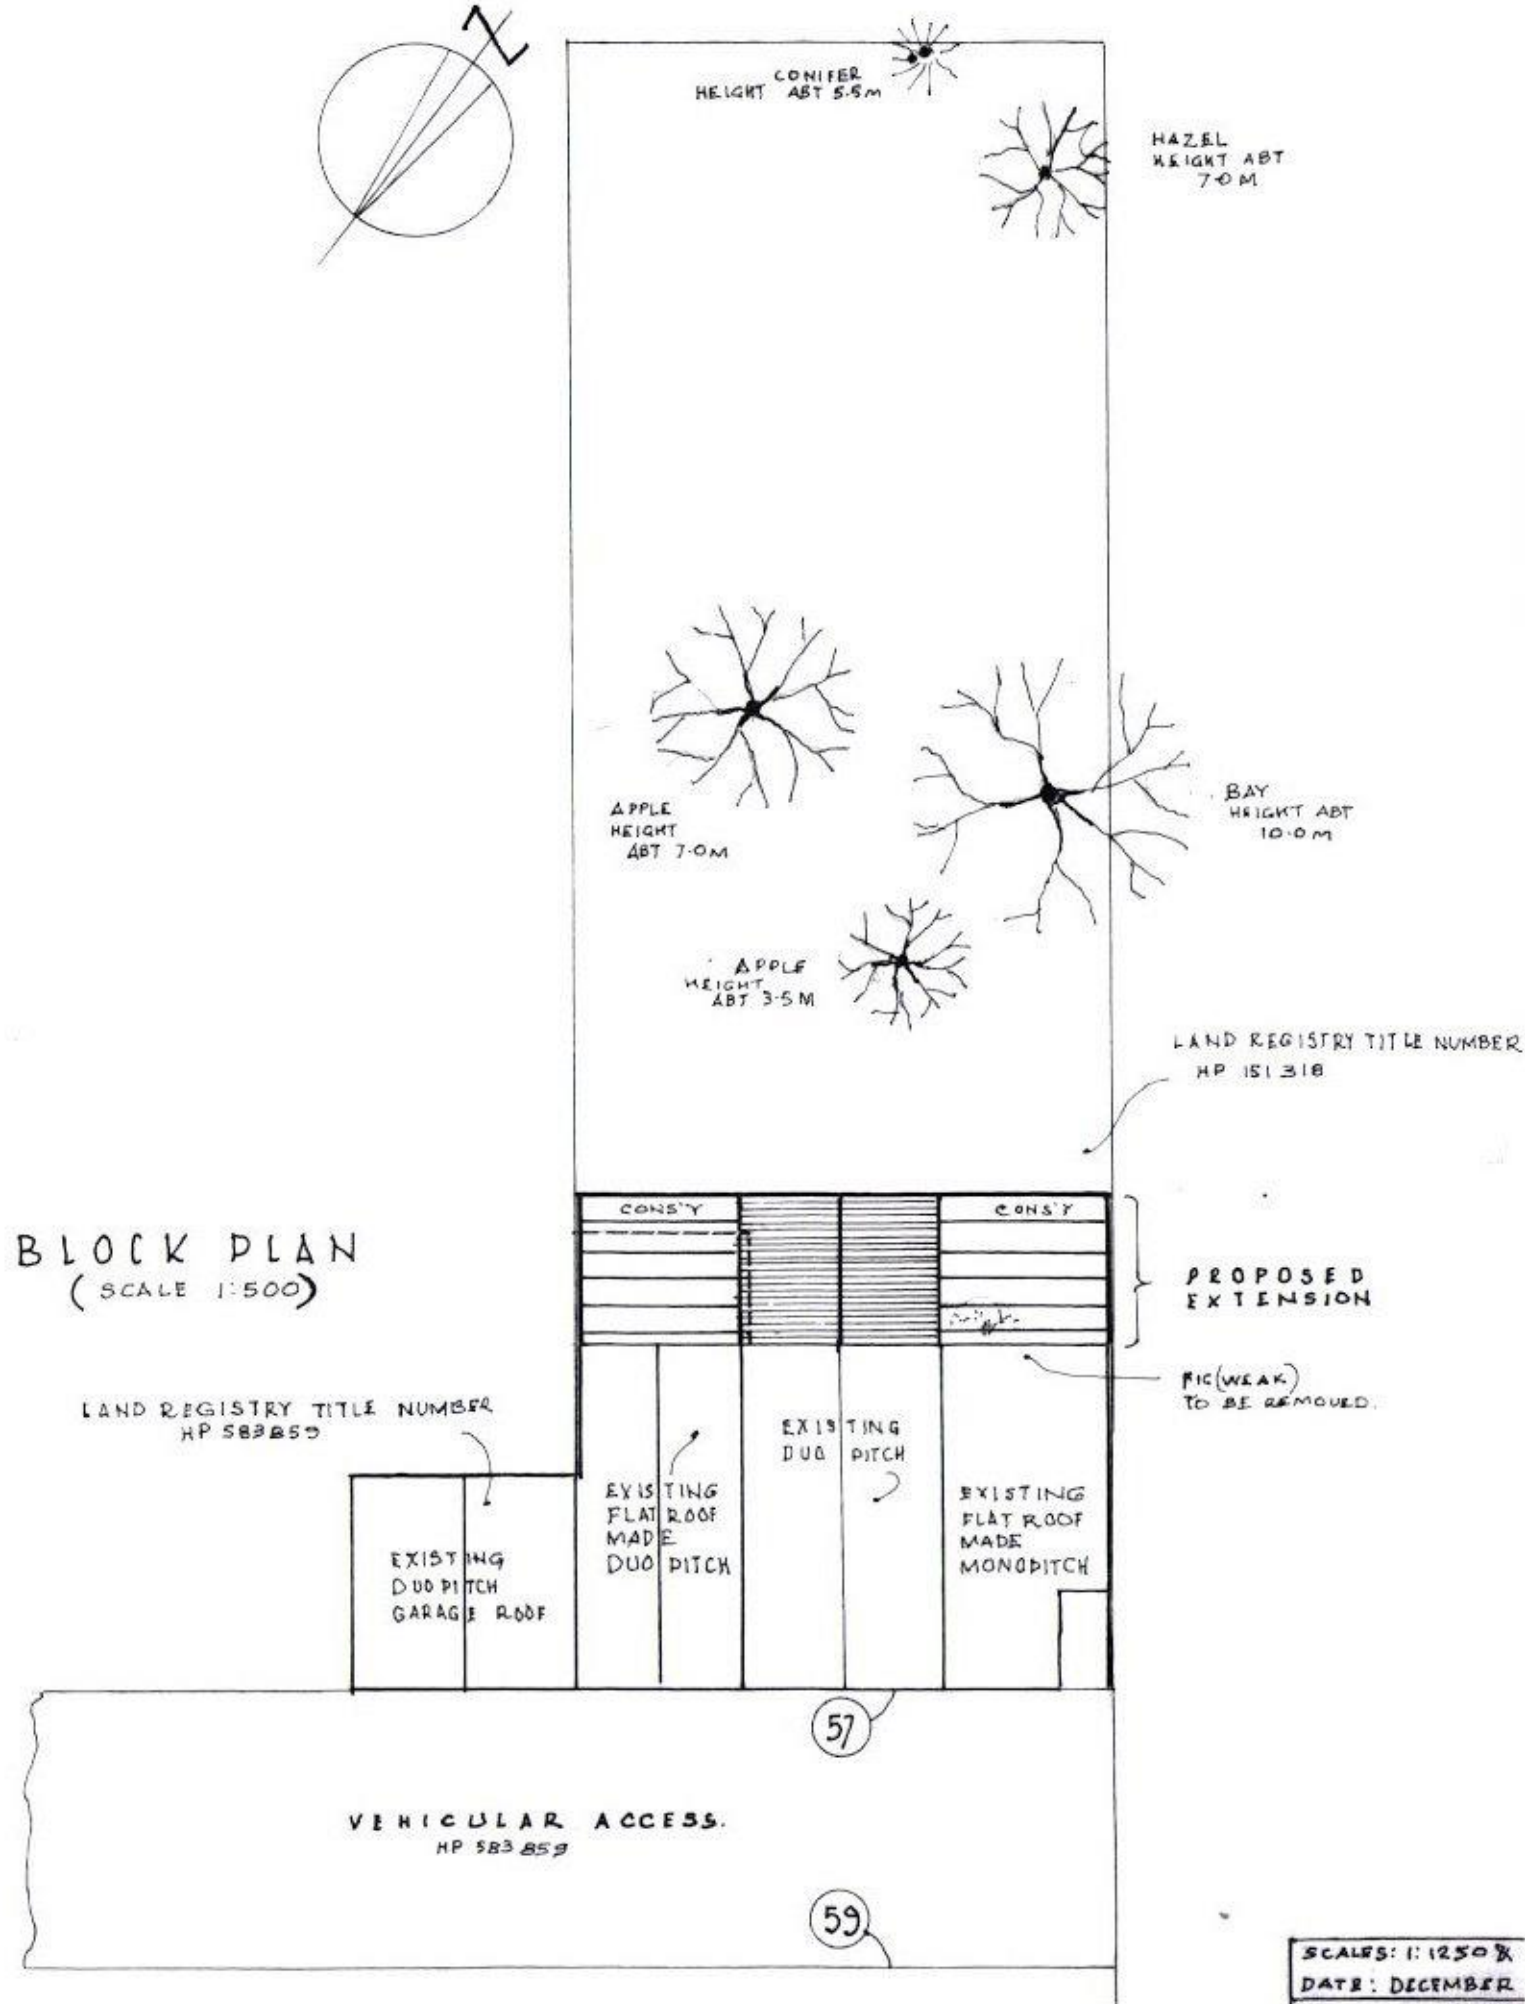

SCALE: 1:1250
DATE: DECEMBER
BNG/17/07