


Lawful Development Certificate
220 Dunsbury Way, Leighpark, Havant, PO9 5BQ

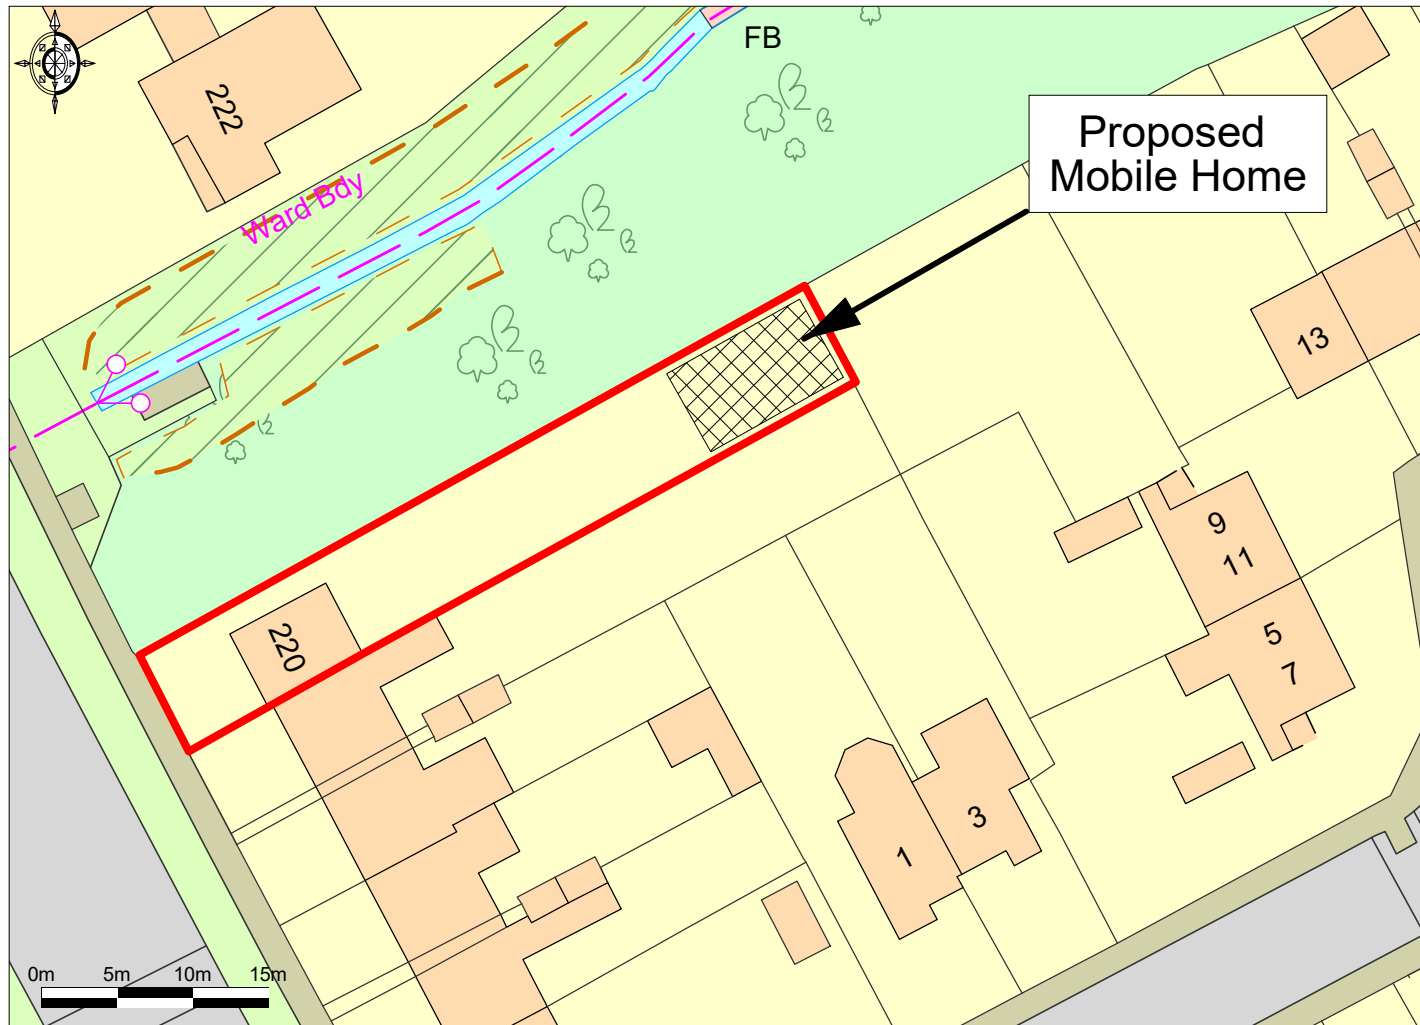

Promap[®]
LANDMARK INFORMATION GROUP[®]

Ordnance Survey © Crown Copyright 2017. All rights reserved. Licence number 100022432. Plotted Scale - 1:500

Ref: RL/151/2 Block Plan
Scale: 1:500 @A4
Date: 30/10/2017