



HAVANT BOROUGH
COUNCIL
31 JAN 2013
RECEIVED

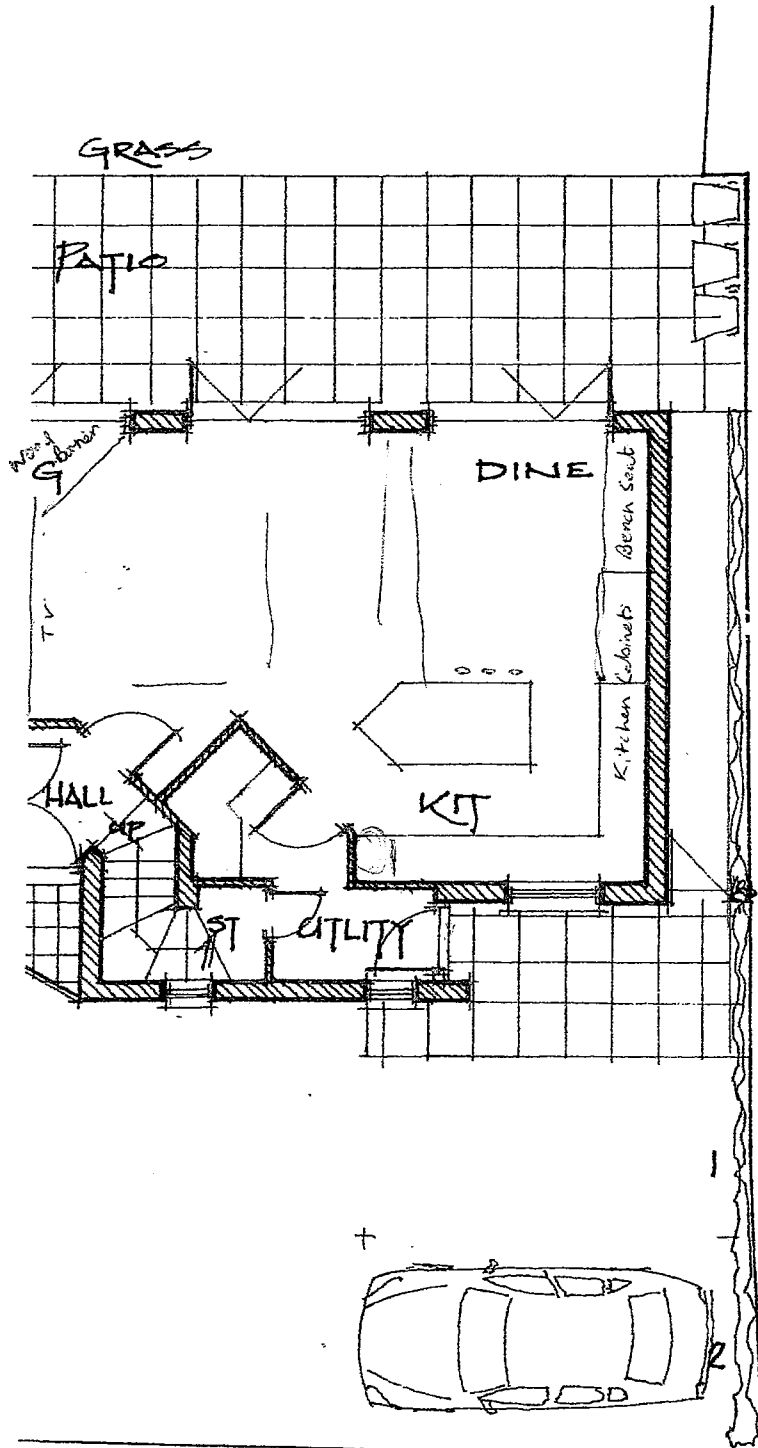

16 9
ELIZABETH
ROAD.

REMOVE BALCONY
& FORM ENSUITE
WITH 400^{mm} OBSCURED
GLASS WINDOW

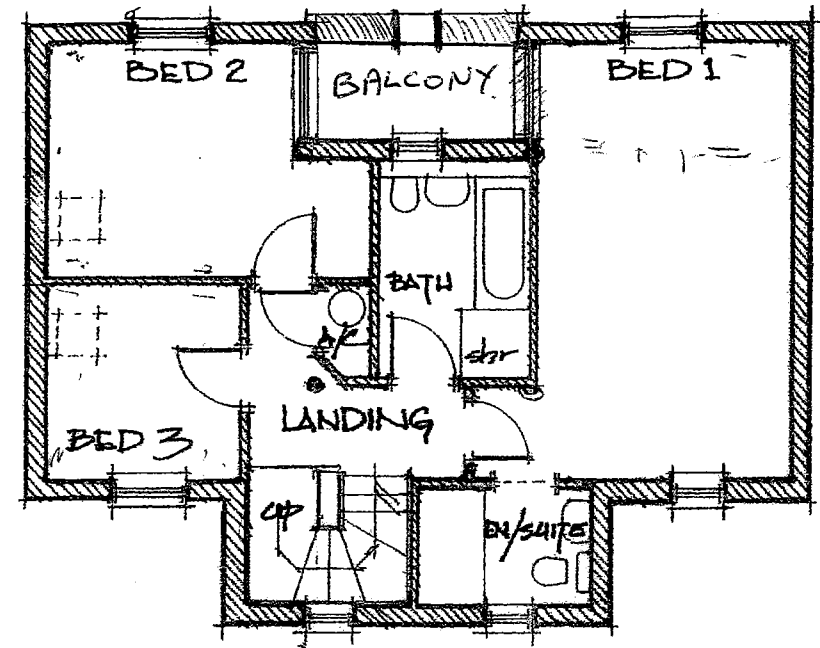

FIRST FLOOR 11100