
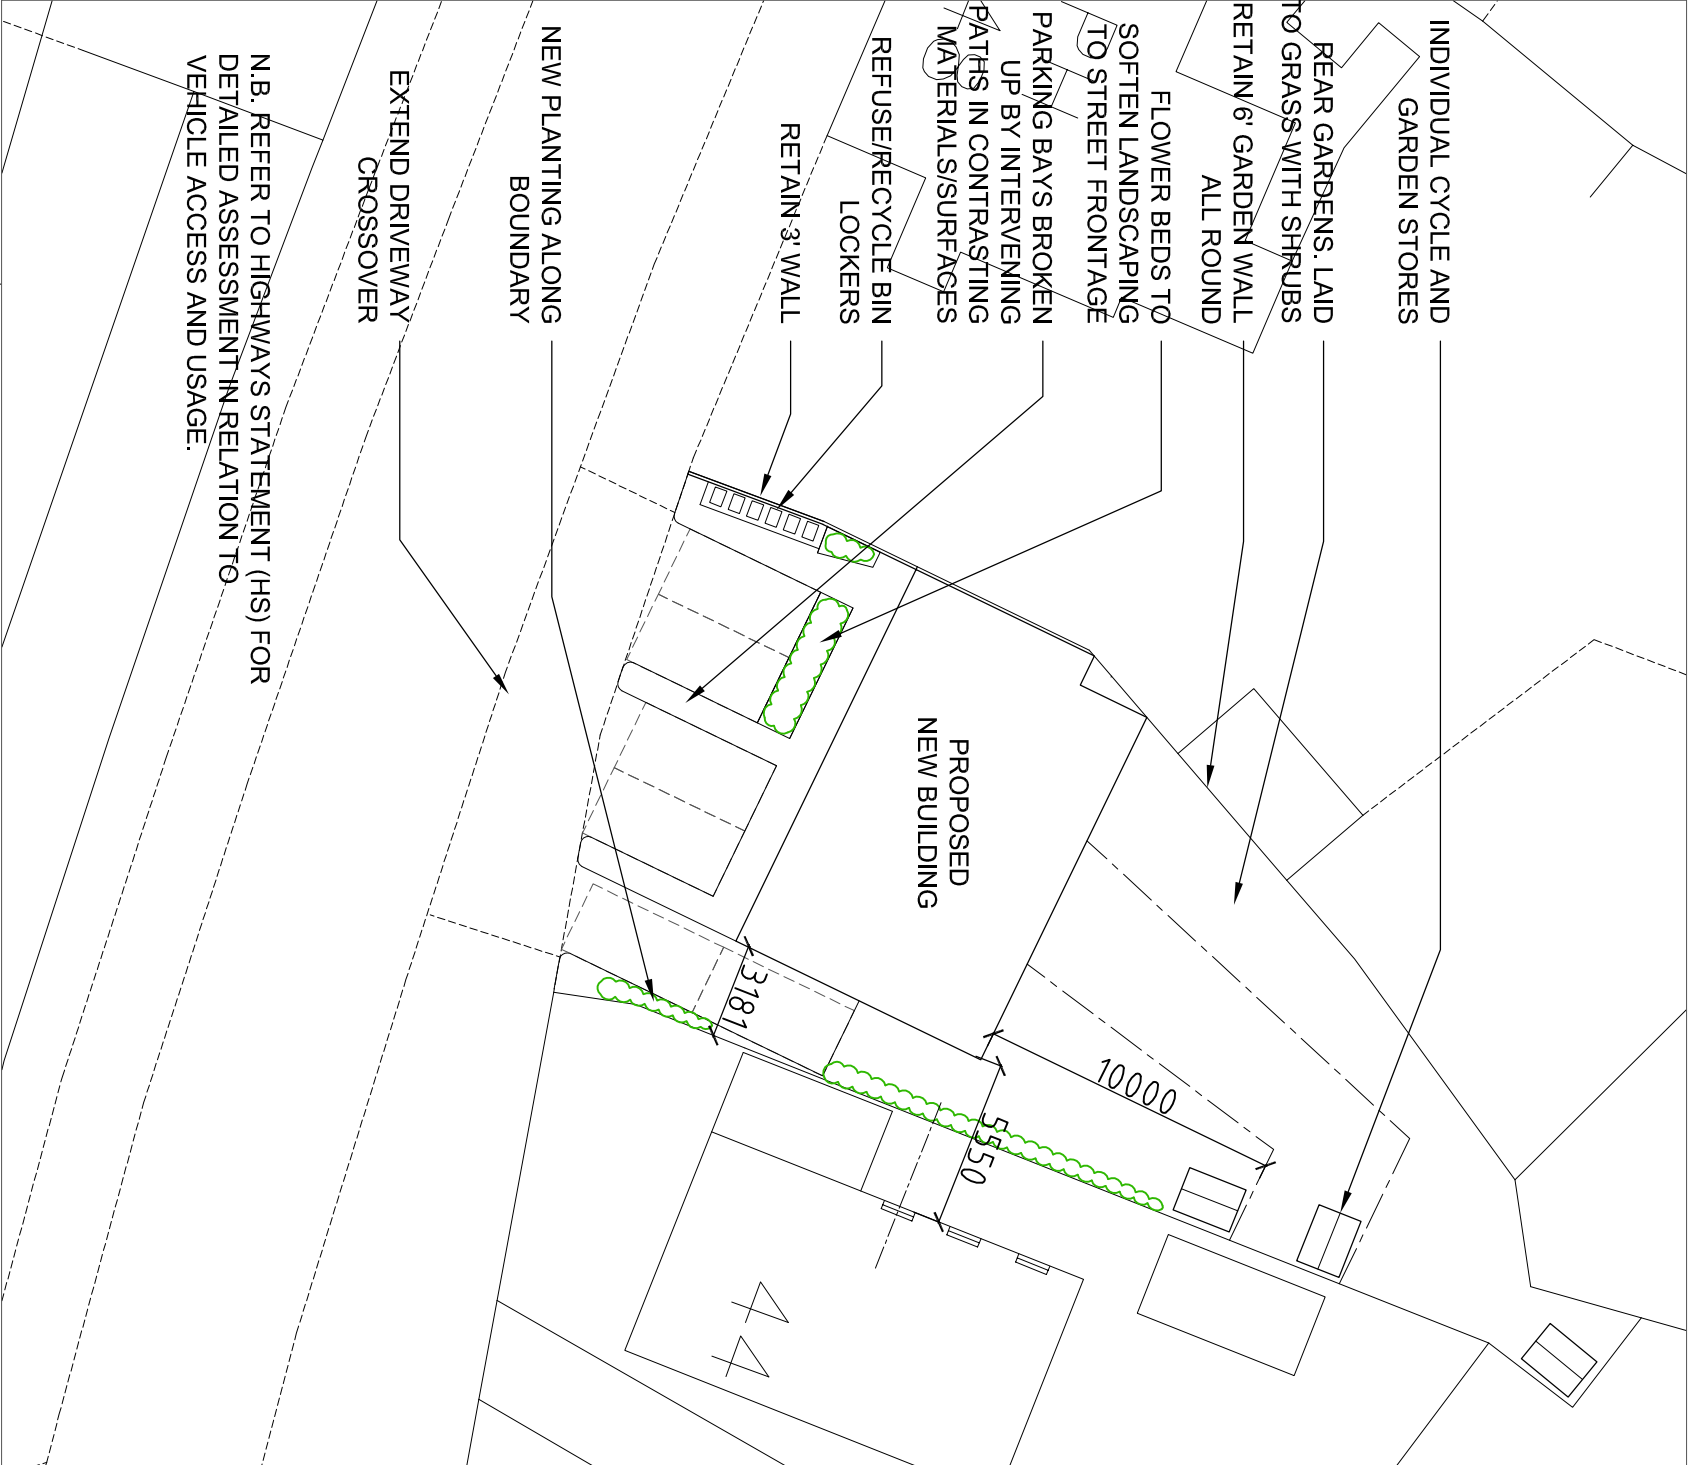


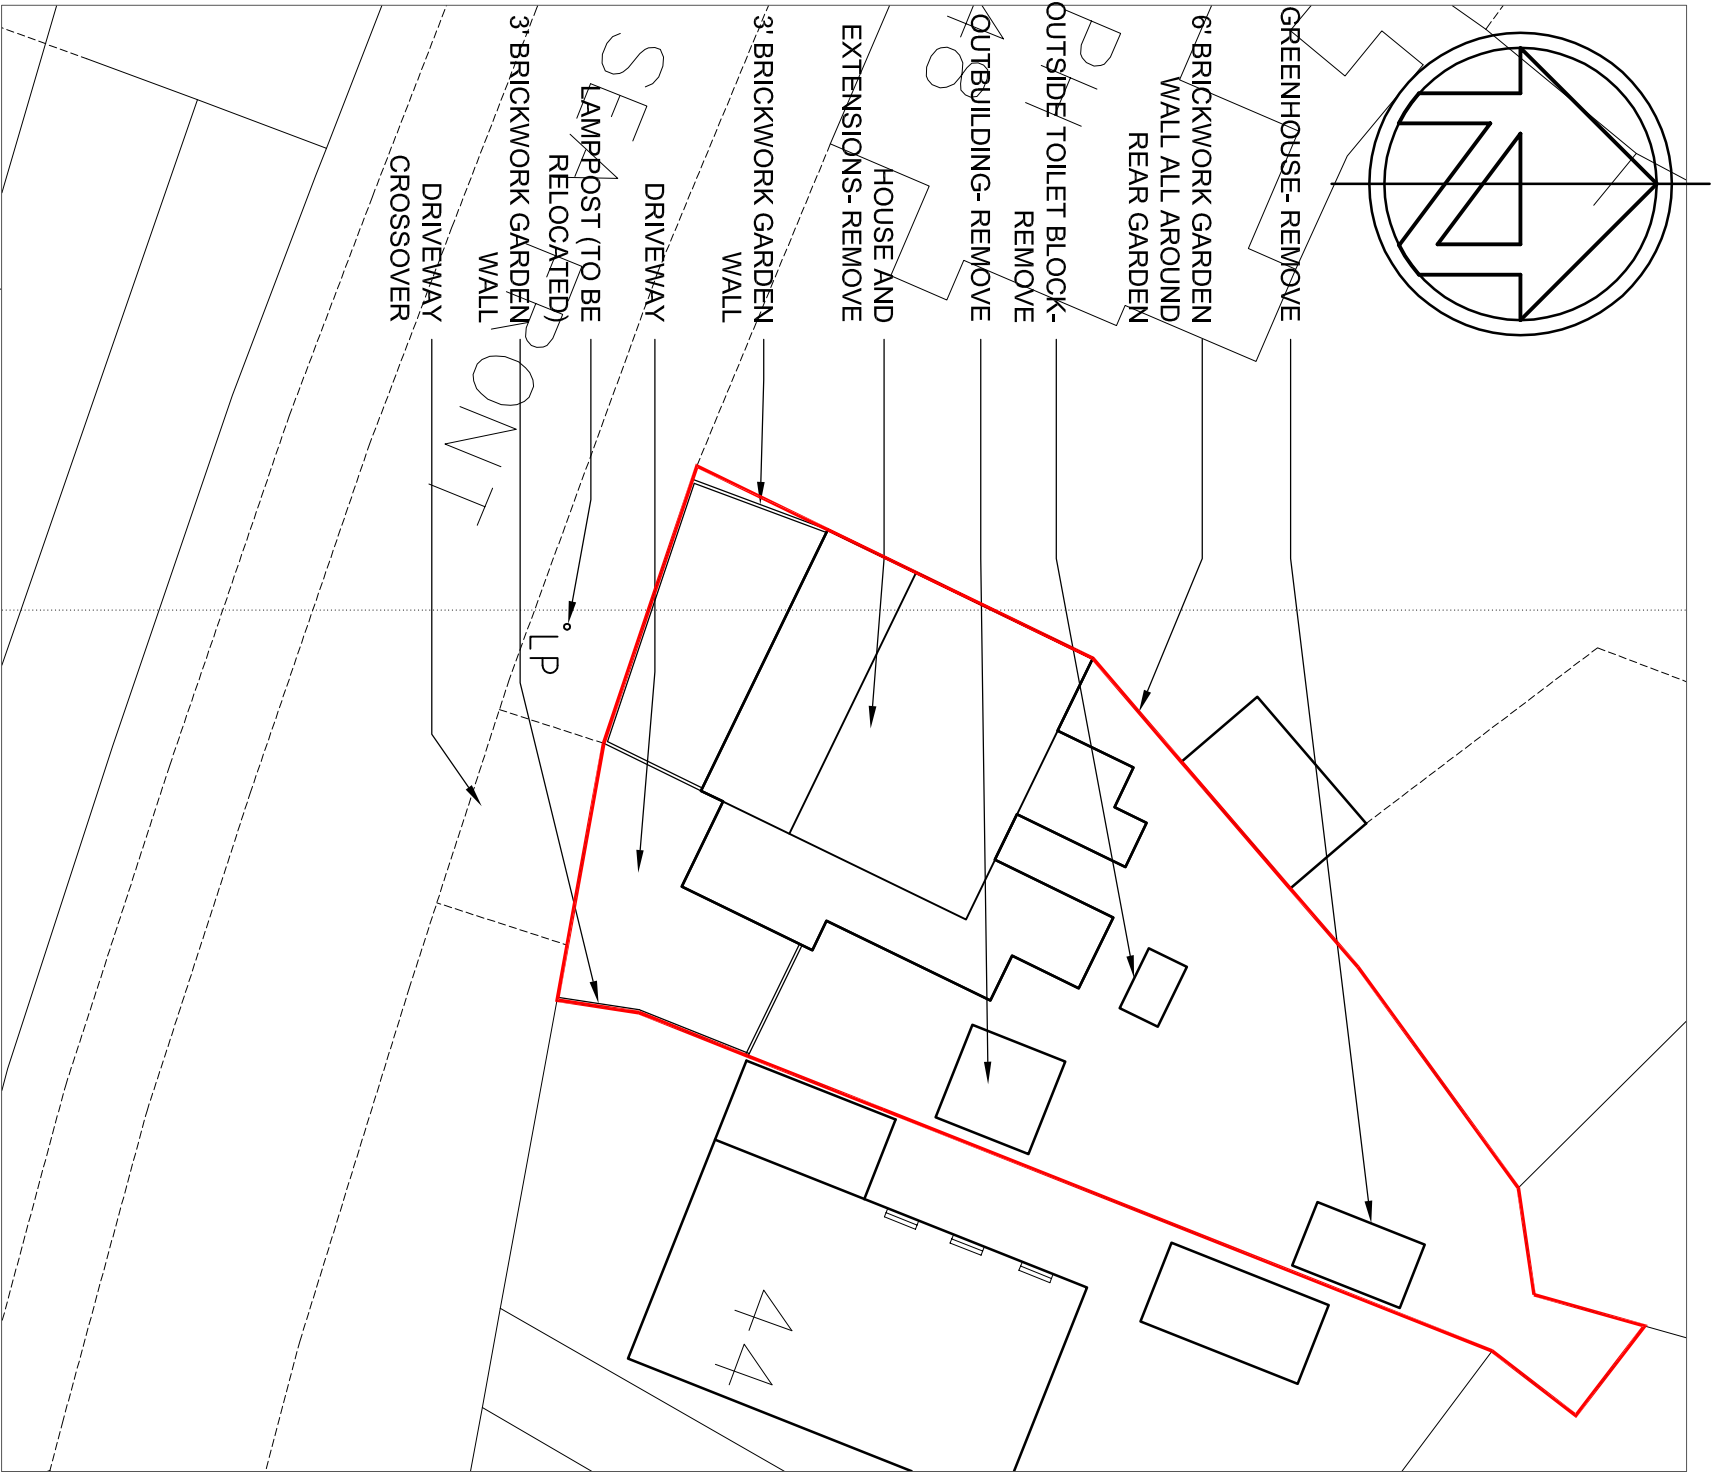

Ordnance Survey (c) Crown Copyright 2017. All rights reserved. Licence number 100022432

BLOCK PLAN- EXISTING

1:250@A3

PROJECT:

'BEACH HUTS'
46 SEA FRONT, HAYLING ISLAND, PO11 9HL

DRAWING:

BLOCK PLANS

DWG No:

PL02

REVISION:

01

SCALE:

@A3