



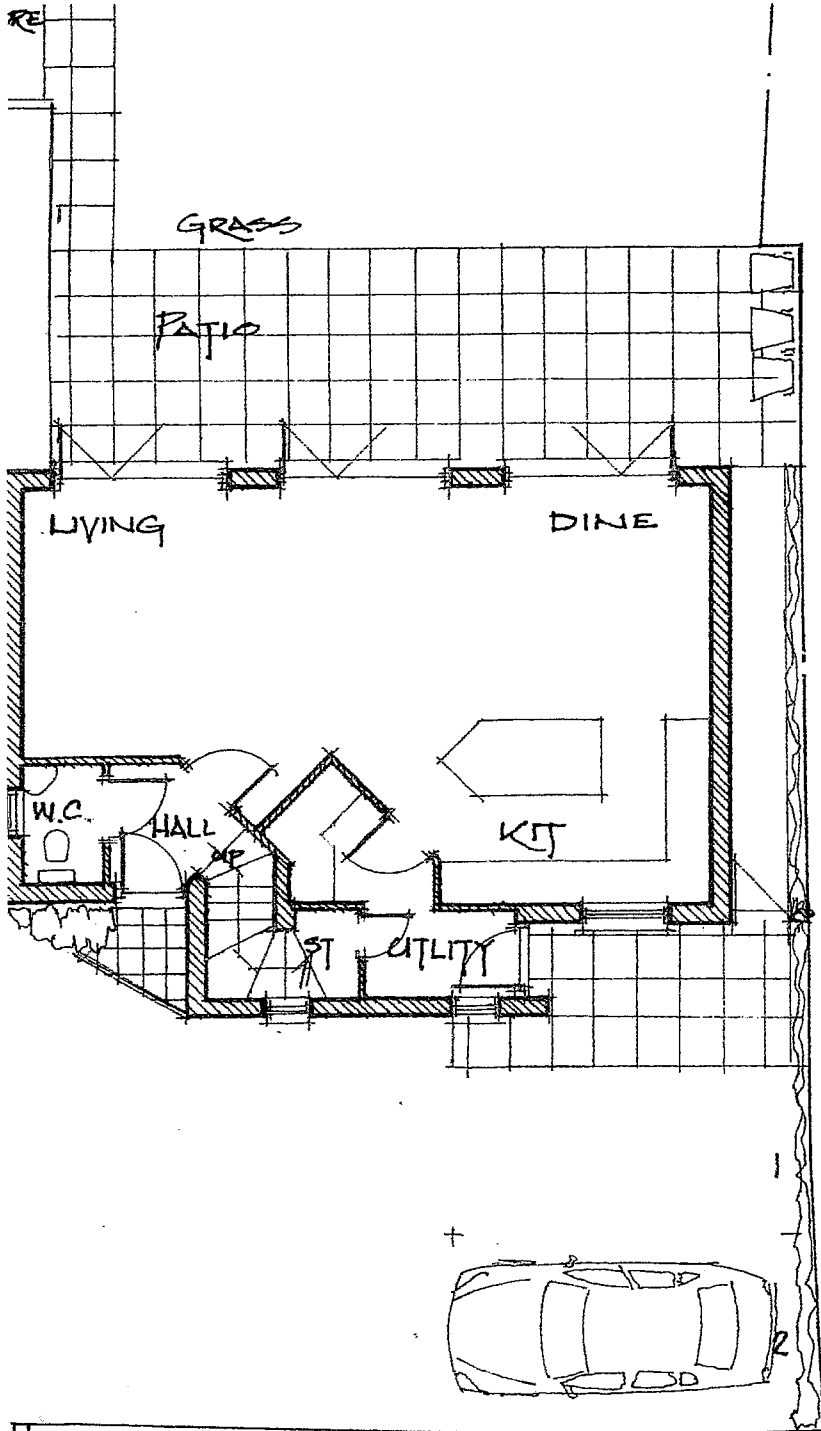

HAVANT BOROUGH  
COUNCIL  
31 JAN 2013  
RECEIVED

16 9  
ELIZABETH  
ROAD.

REMOVE BALCONY  
& FORM DRESSING ROOM  
WITH 400" OBSCURED  
WINDOW

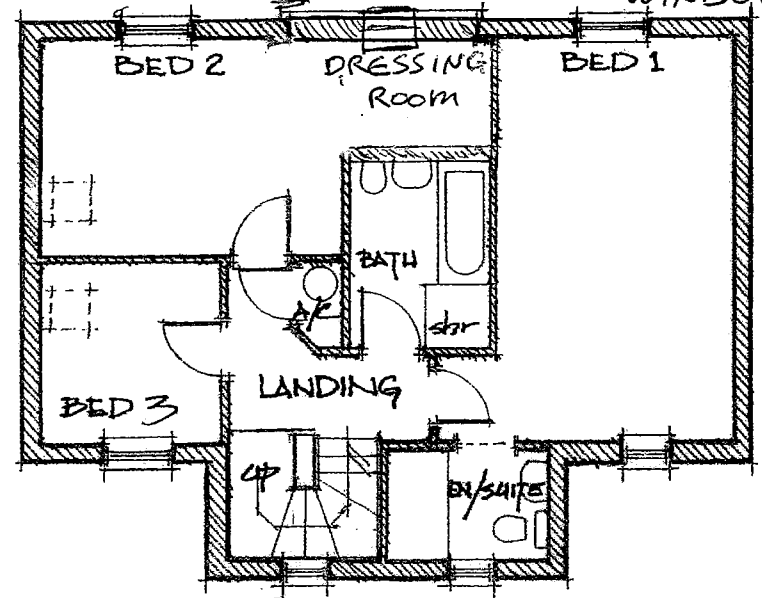

FIRST FLOOR 1:100

ION DALE ARCHITECT LTD

0 1 2 3 4