Existing - Side Elevation

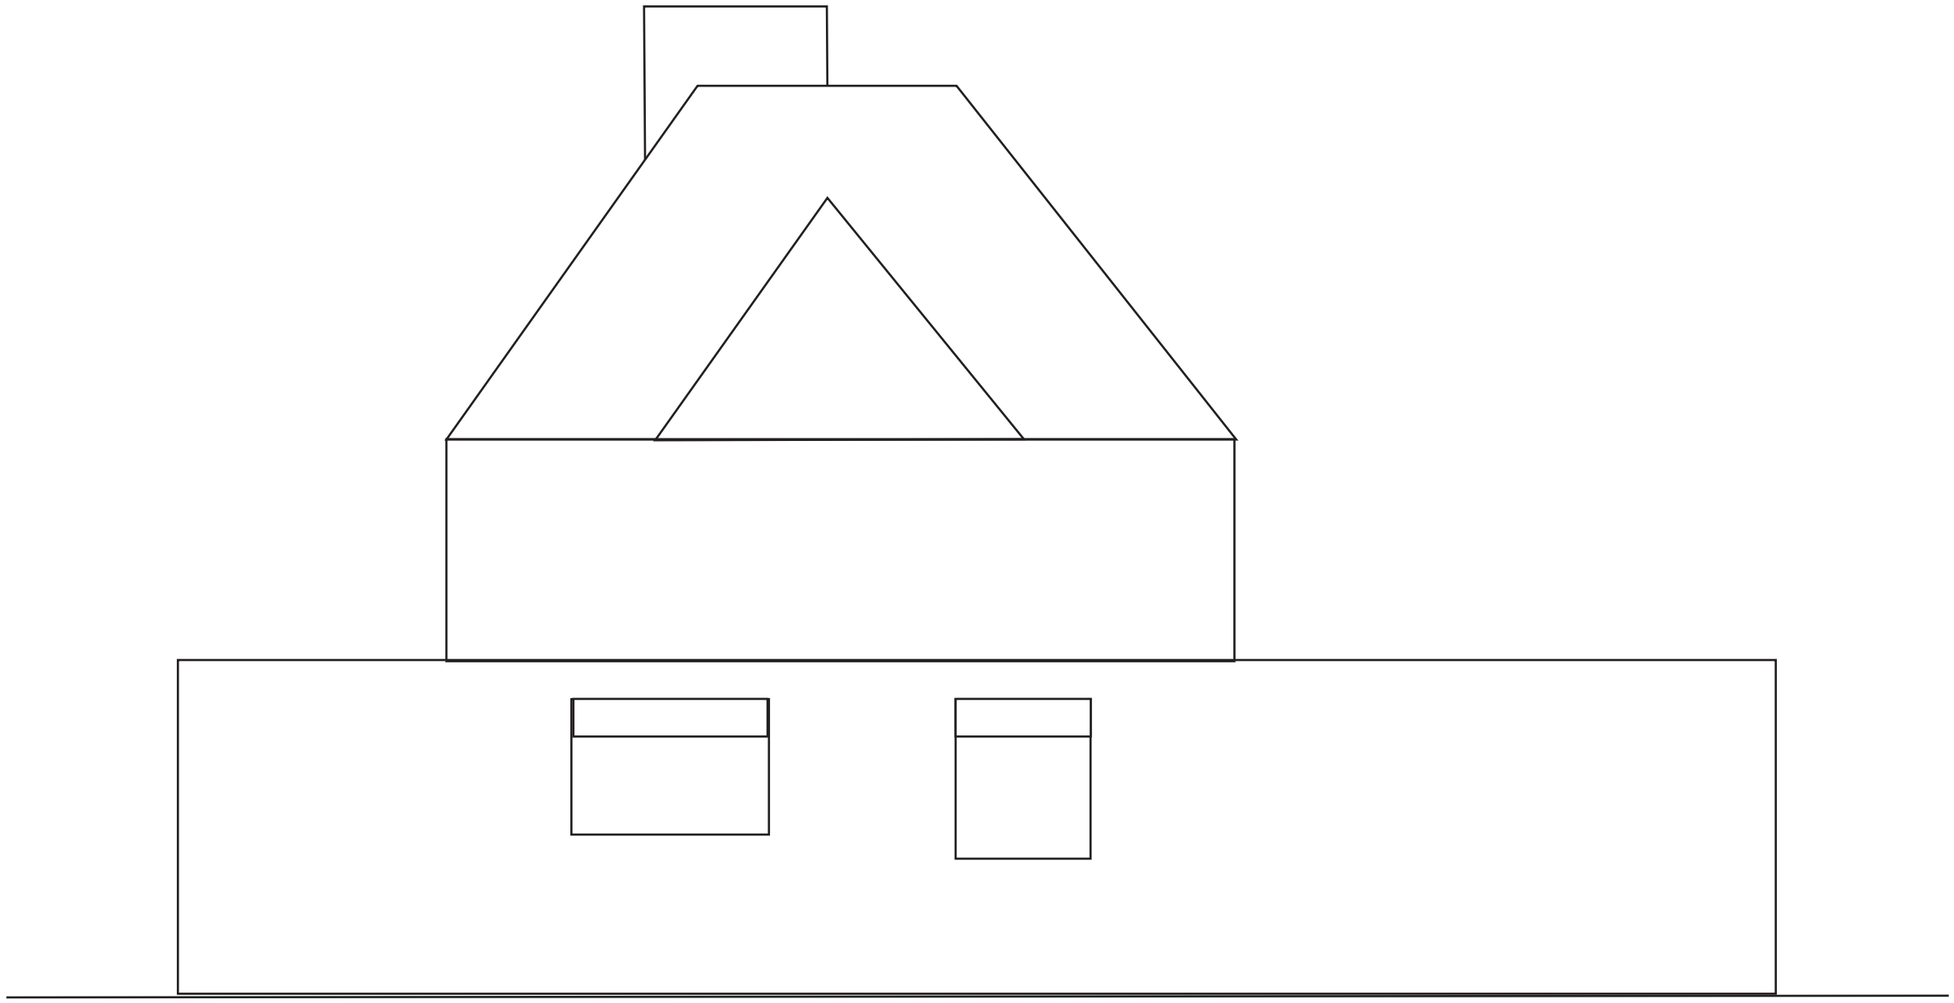

Author: R Harding	Scale: 1 : 50 (A3)	Title: Proposed Hip Roof
Drg. No.: 15/05/RH05	Date: 3 June 2017	Address: Former Police Station, 35-37 South Road, Hayling Island PO11 9AE