


384 London Road

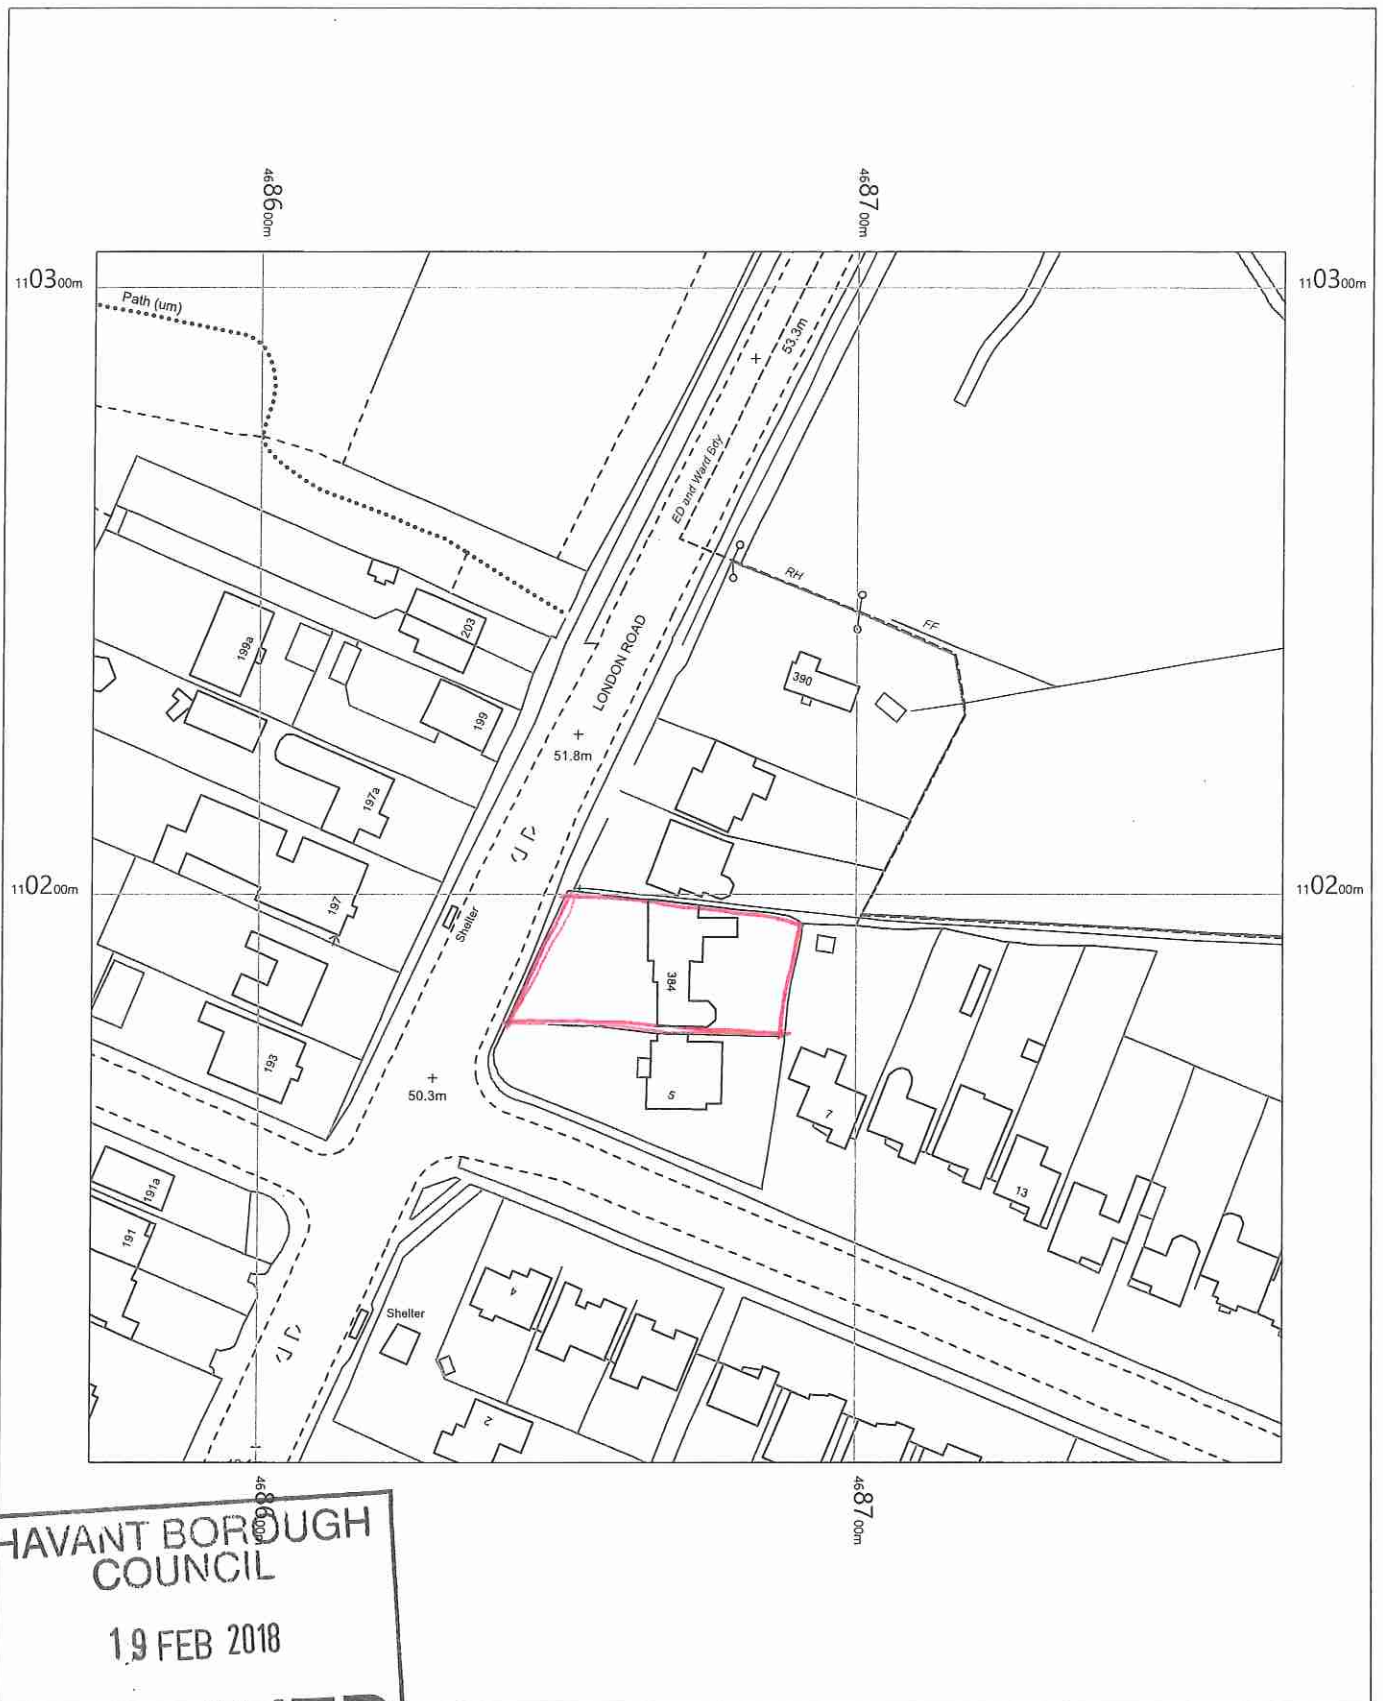

HAVANT BOROUGH
COUNCIL
19 FEB 2018
RECEIVED

OS MasterMap 1250/2500/10000 scale
Tuesday, November 28, 2017, ID: BLJT-00673288
www.planningapplicationmaps.co.uk

1:1250 scale print at A4, Centre: 468672 E, 110206 N

©Crown Copyright Ordnance Survey. Licence no. 100051661

