
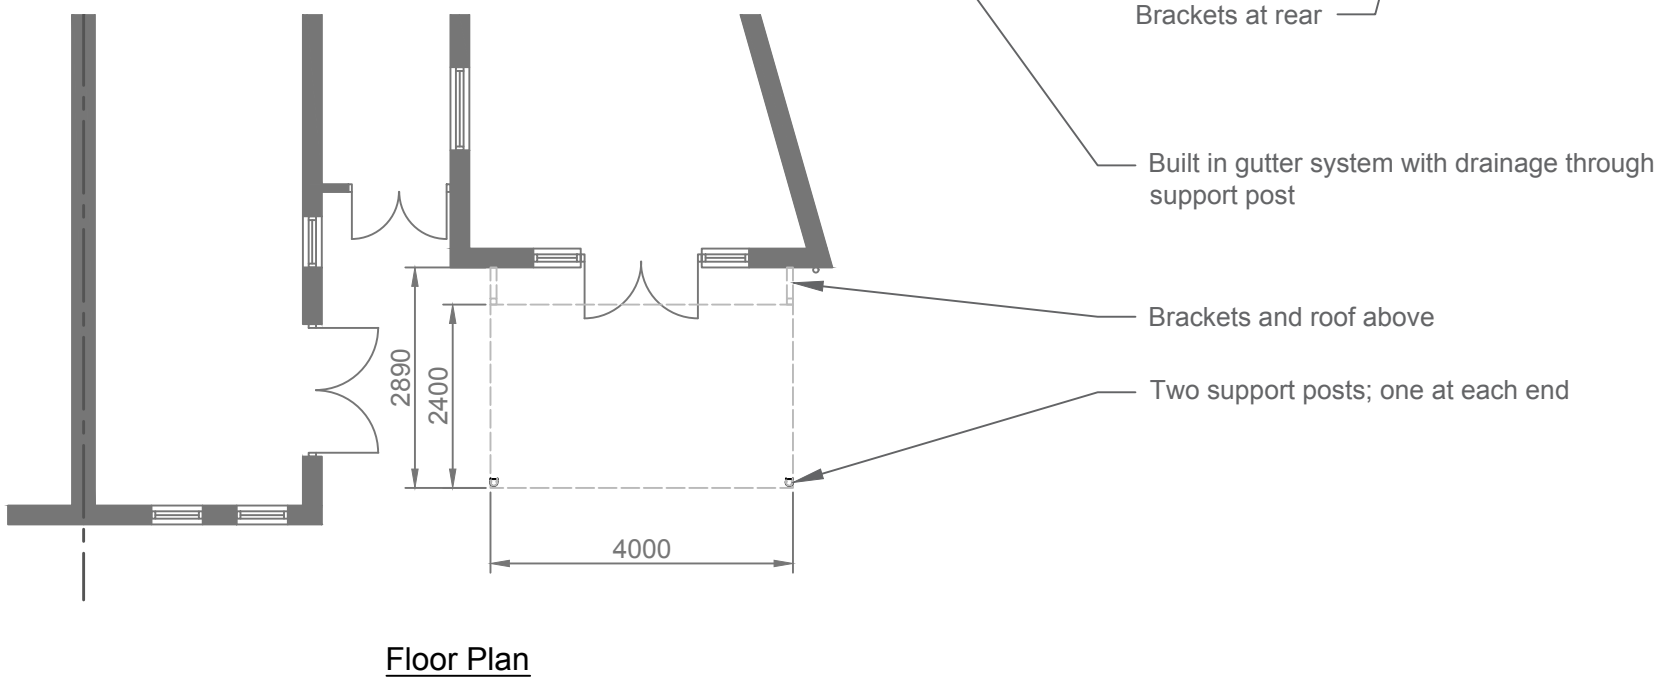
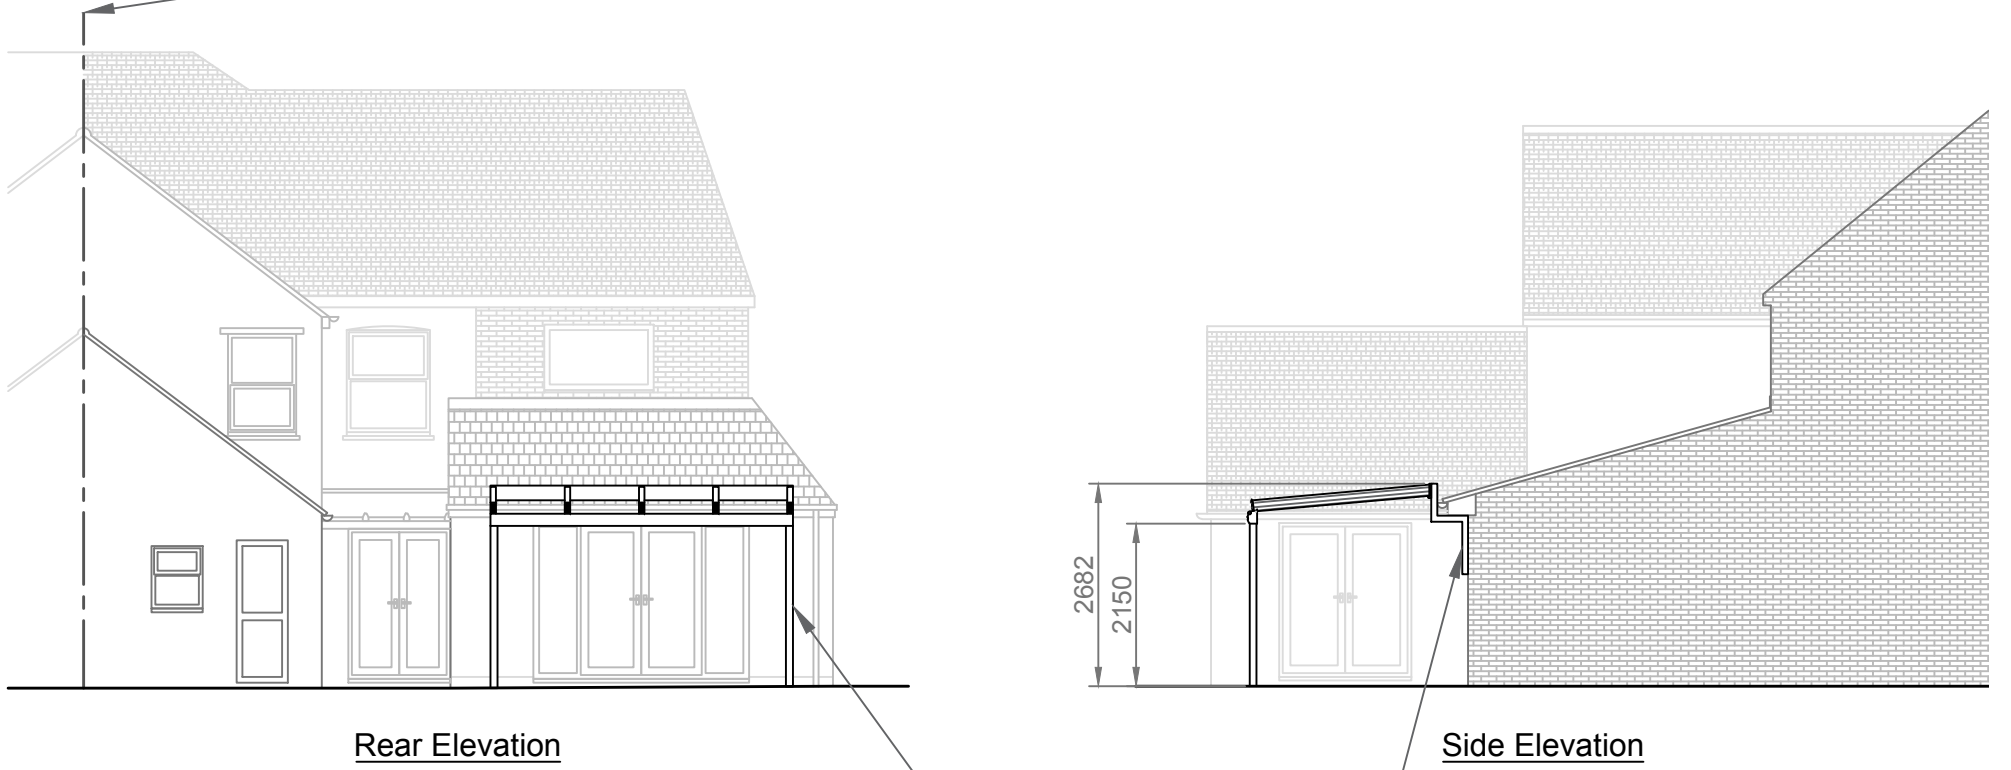


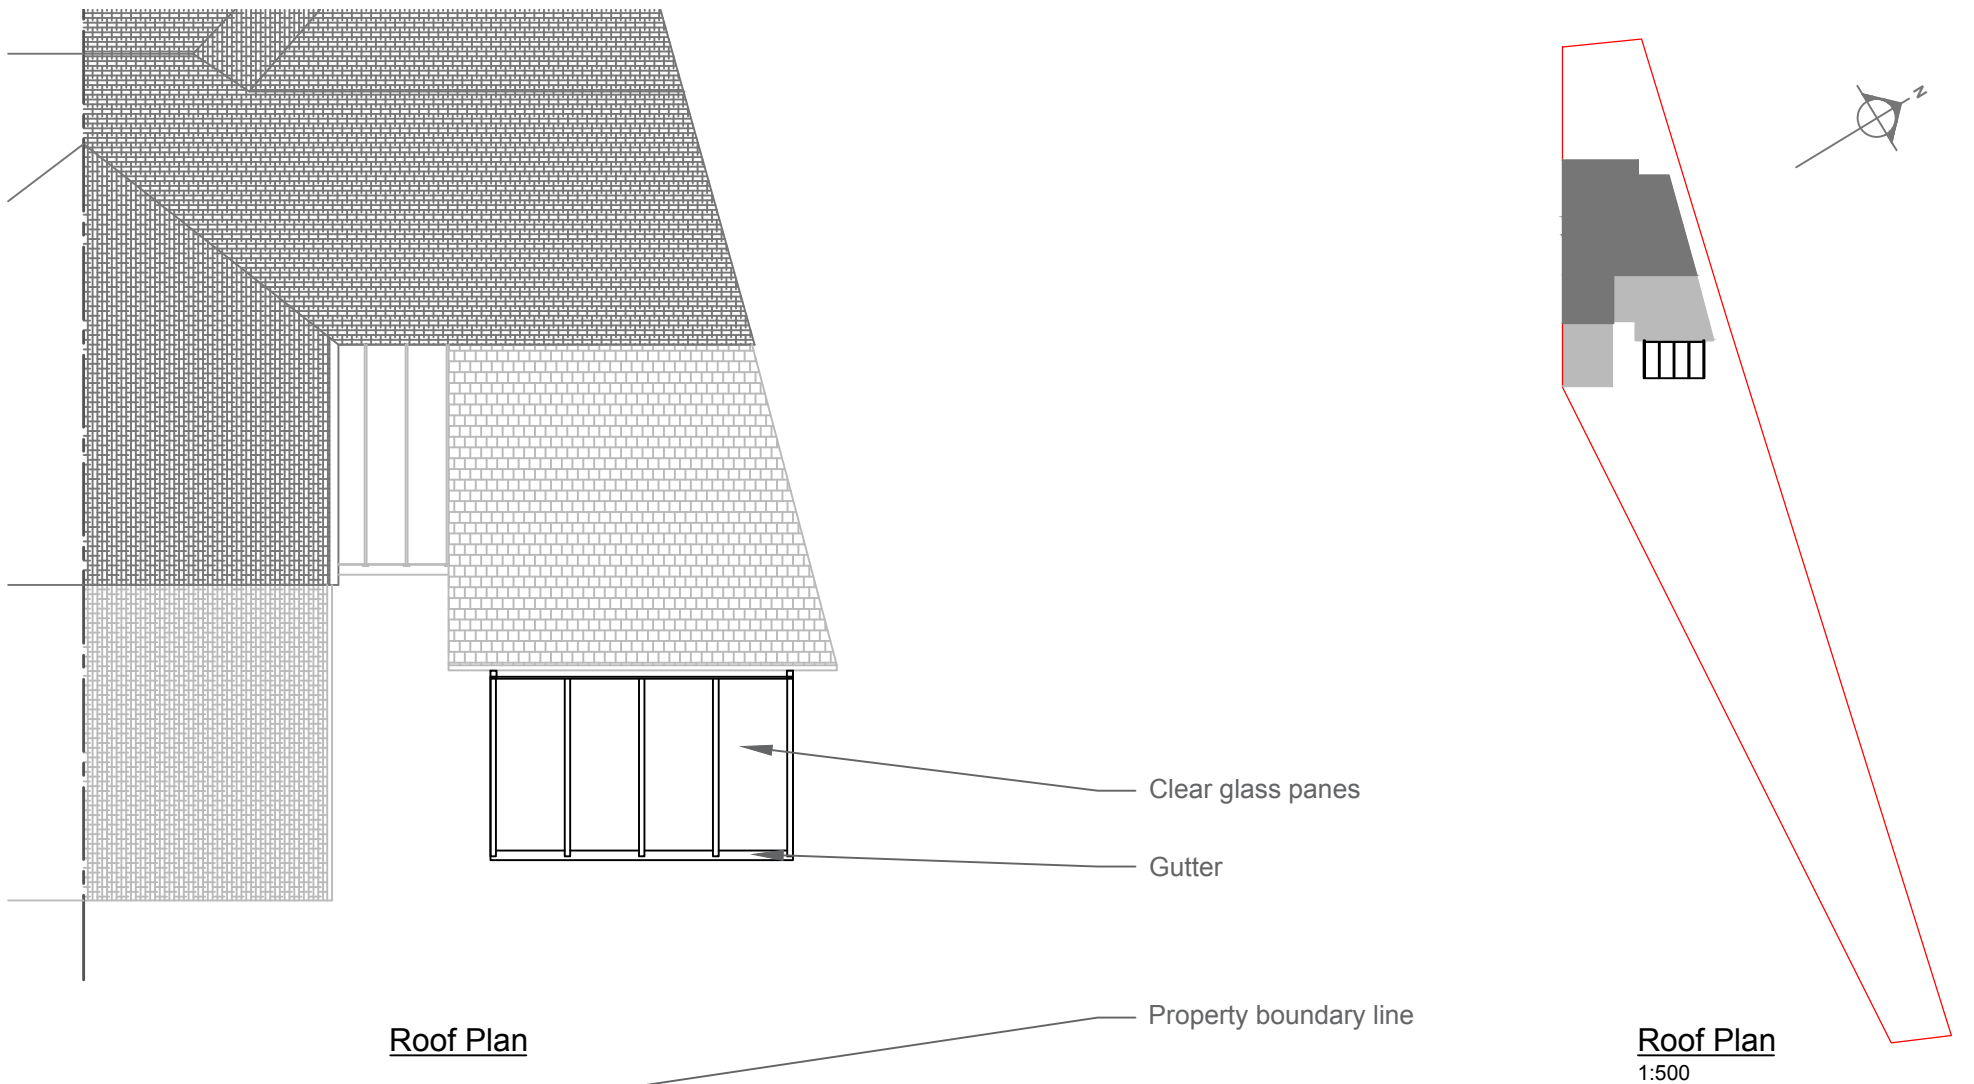

0 1 2 3 4 5 6m

1:100 @ A3

PL02 Proposed Elevations and Plans

Glass Canopy with clear laminated glass and aluminium powder coated posts and profiles in WT 029/60740 'Chestnut Metallic'

Mr & Mrs O'Neill

50 West Lane  
Hayling Island  
Hampshire  
PO11 0JL

eden  
VERANDAS

32946