


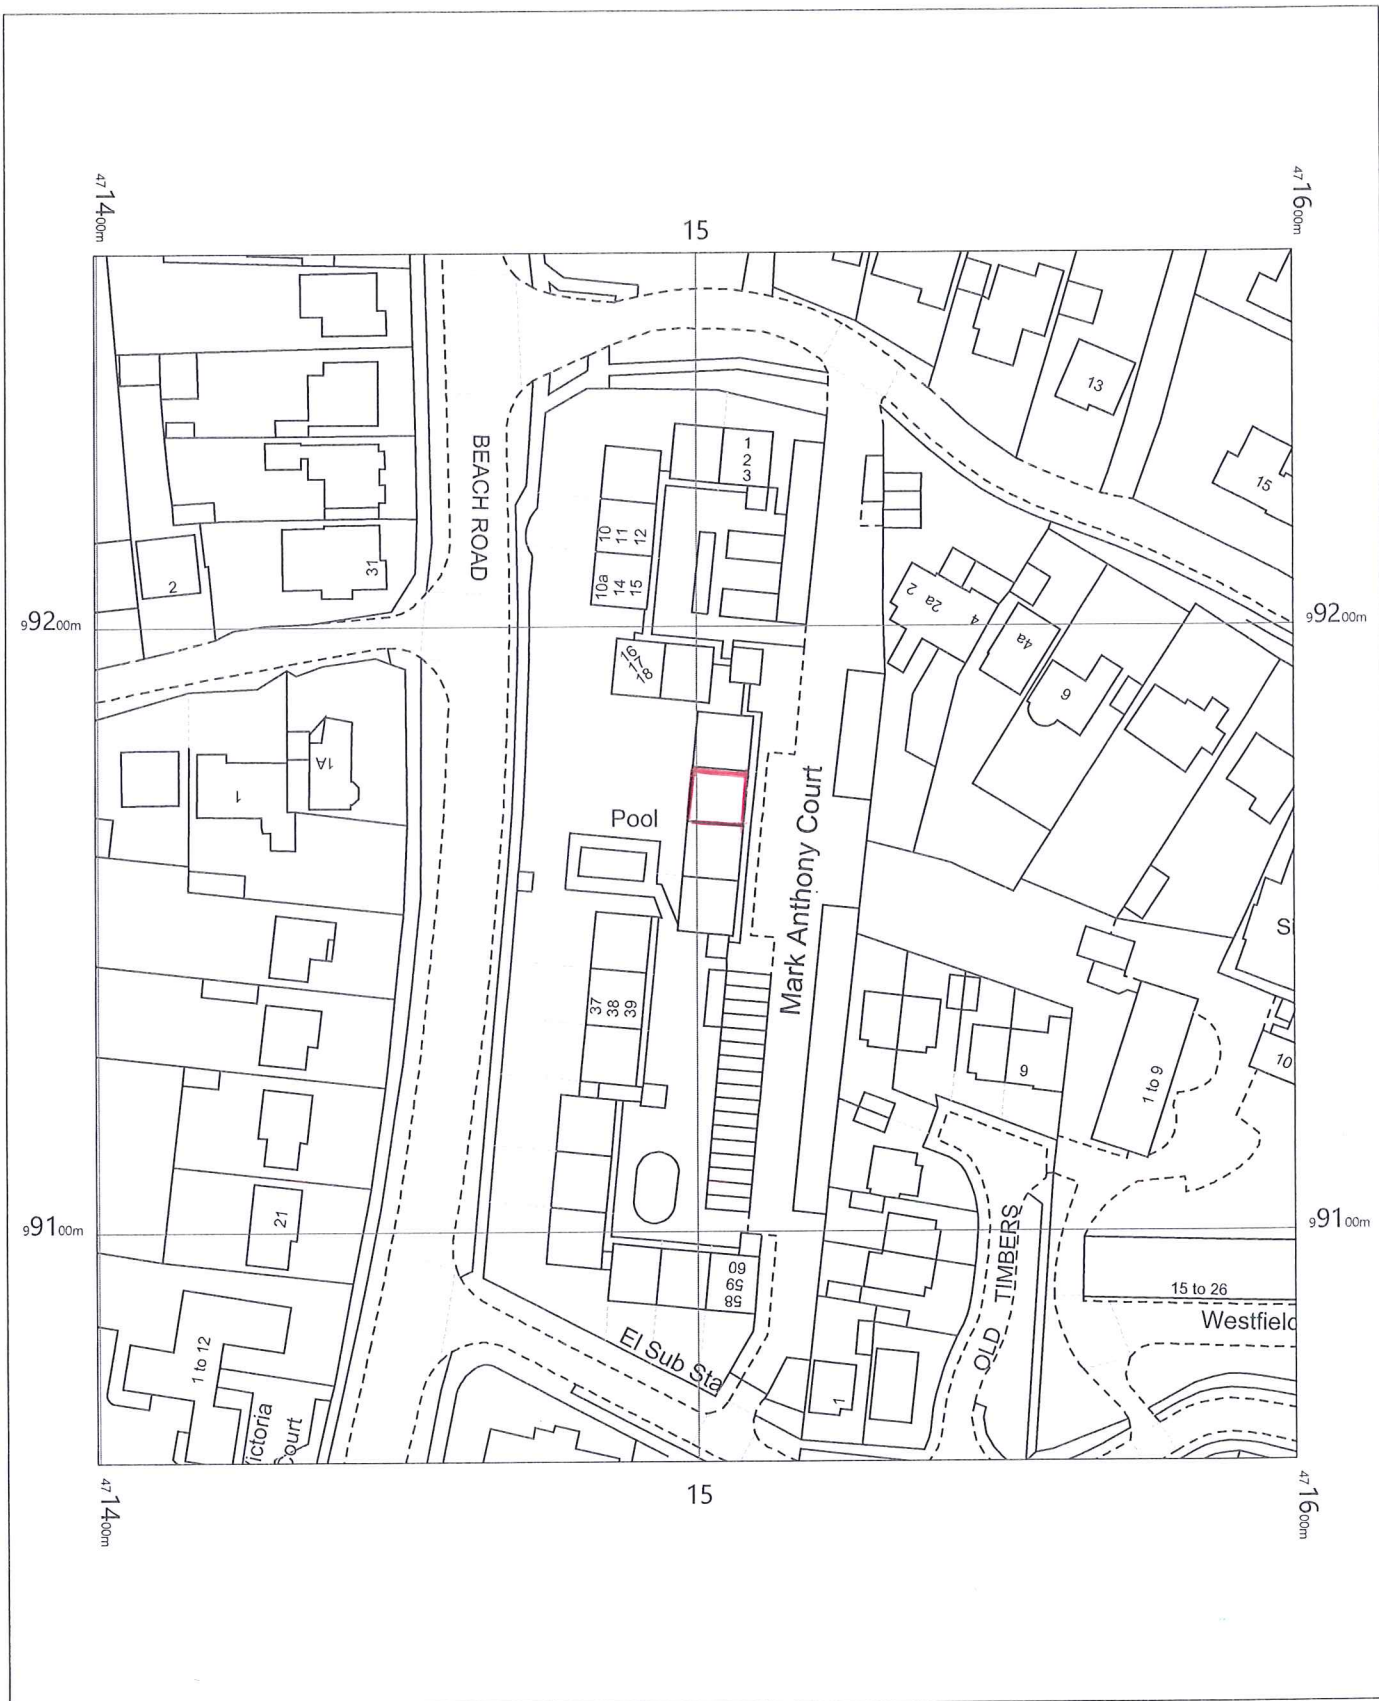


Flat 27, Holly Tree
Mark Anthony Court
Hayling Island
Hampshire
PO11 0AE

OS MasterMap 1250/2500/10000 scale
Friday, August 18, 2017, ID: BW1-00648676
www.blackwellmapping.co.uk

1:1250 scale print at A4, Centre: 471500 E, 99162 N

©Crown Copyright Ordnance Survey. Licence no. 100041041

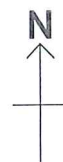

BLACKWELL'S
www.blackwellmapping.co.uk

TEL: 01865 333 677
maps.oxford@blackwell.co.uk