



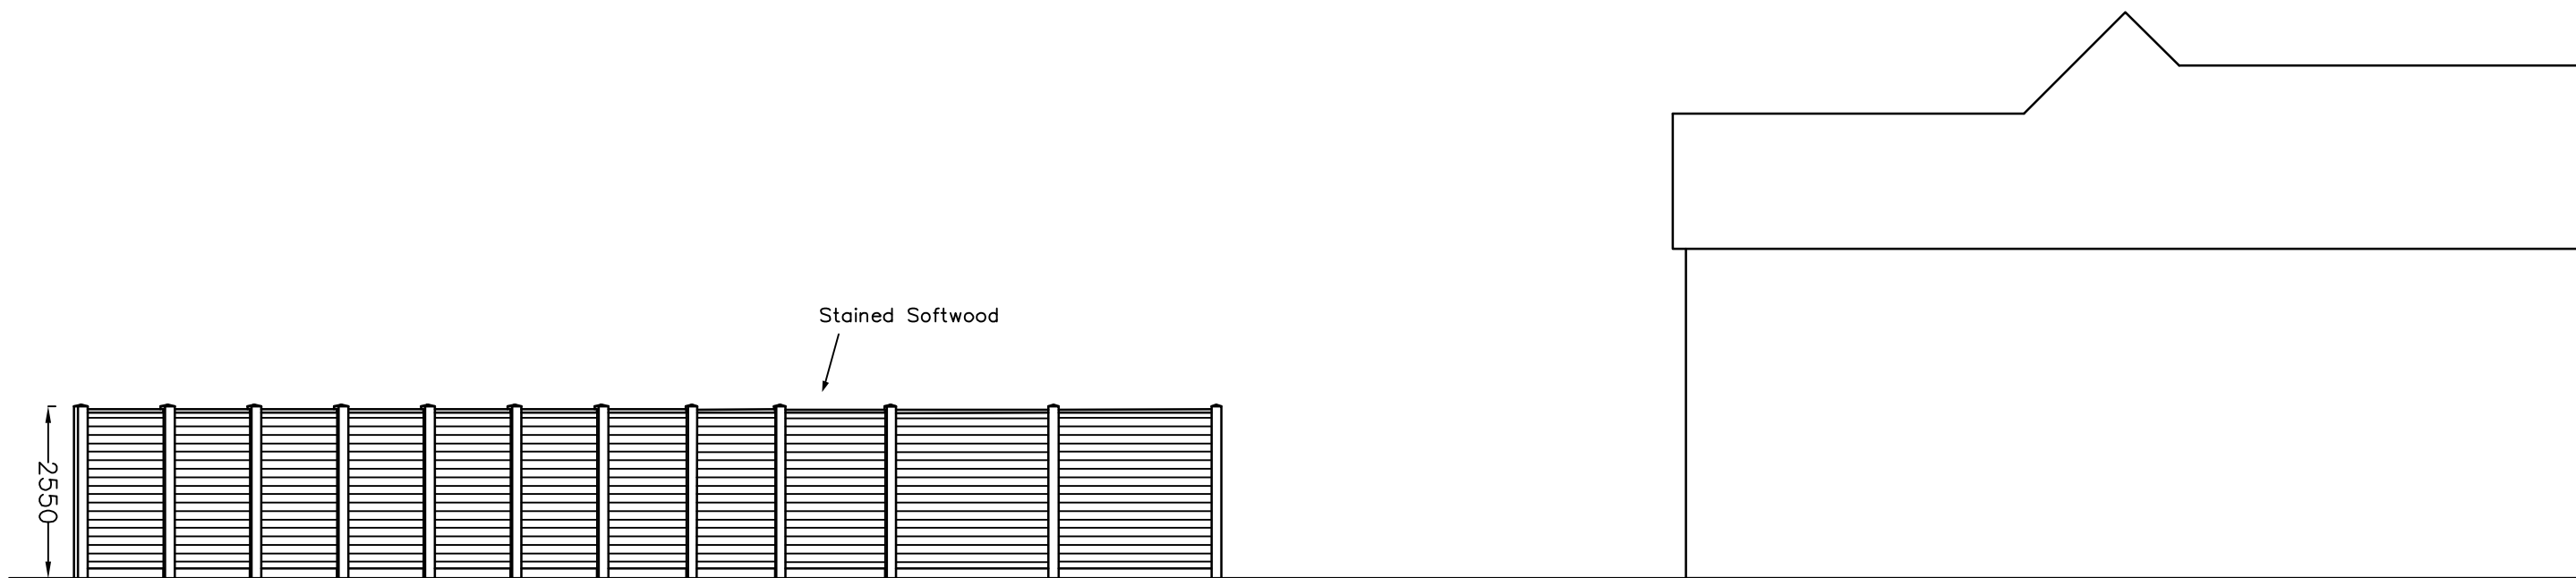

EAST

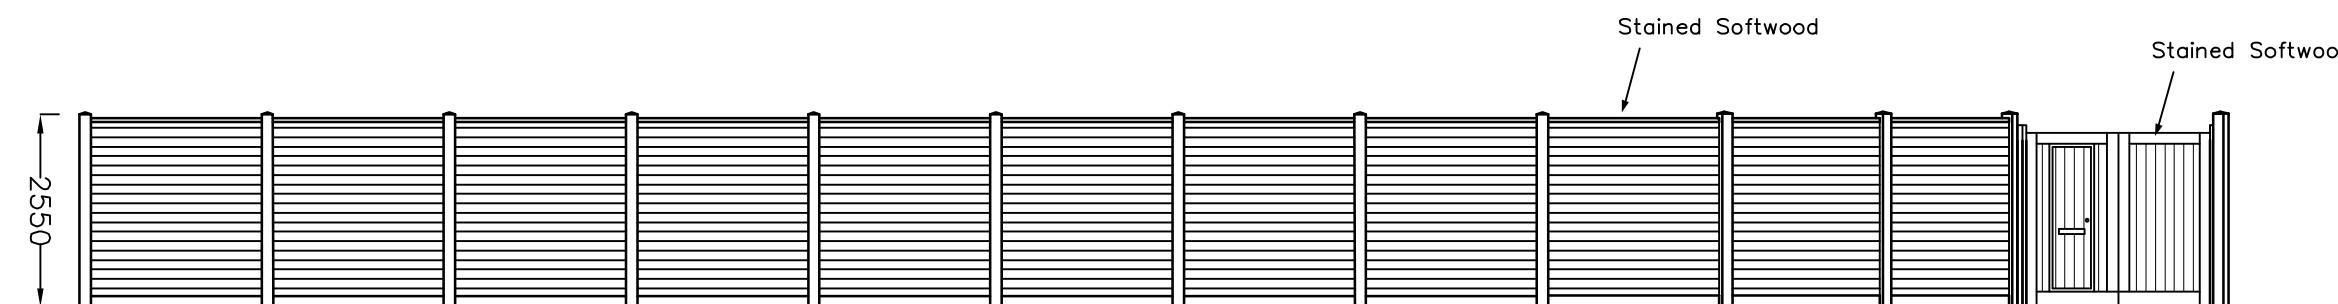

NORTH-EAST

394 Sea Front
Hayling Island
Hampshire
PO11 0BD

PROPOSAL ELEVATIONS

Revisions
A. Fence alterations. 07/12/16



Scale A3 = 1:100
Drawn JGF
Date 05/12/16

1628-502^A

