



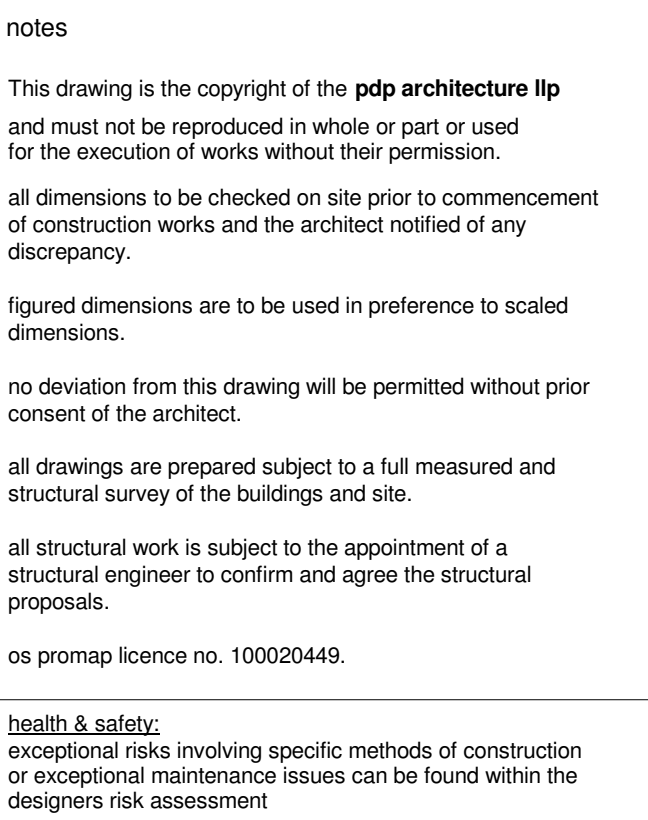

--	--	--	--	--

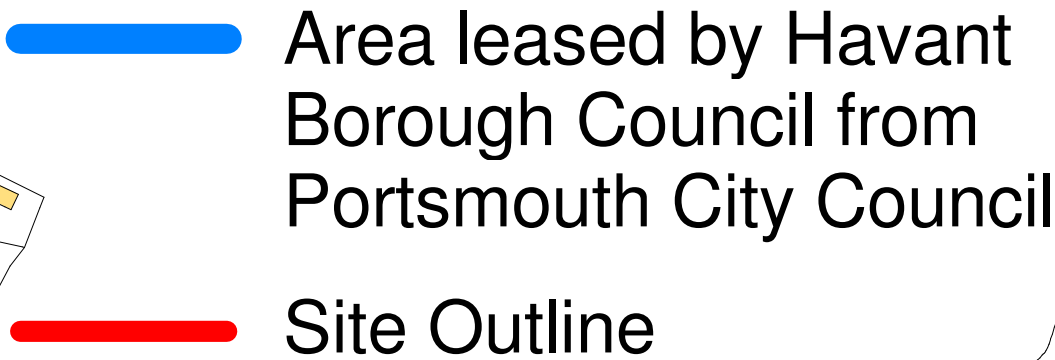

Havant
BOROUGH COUNCIL



Chartered architects
town planning
interior design consultants
2 beechworth road havant
hampshire po9 1ax
tel 023 9248 1100
fax 023 9247 5050
email pdp@pdp-architects.co.uk

drawn	SJW	checked	
date	March 18	status	PLANNING
a1 scale 1: 2000	a3 scale	28046 - PD100	rev