


PHYSICAL SCALE IN METERS @ 1:100

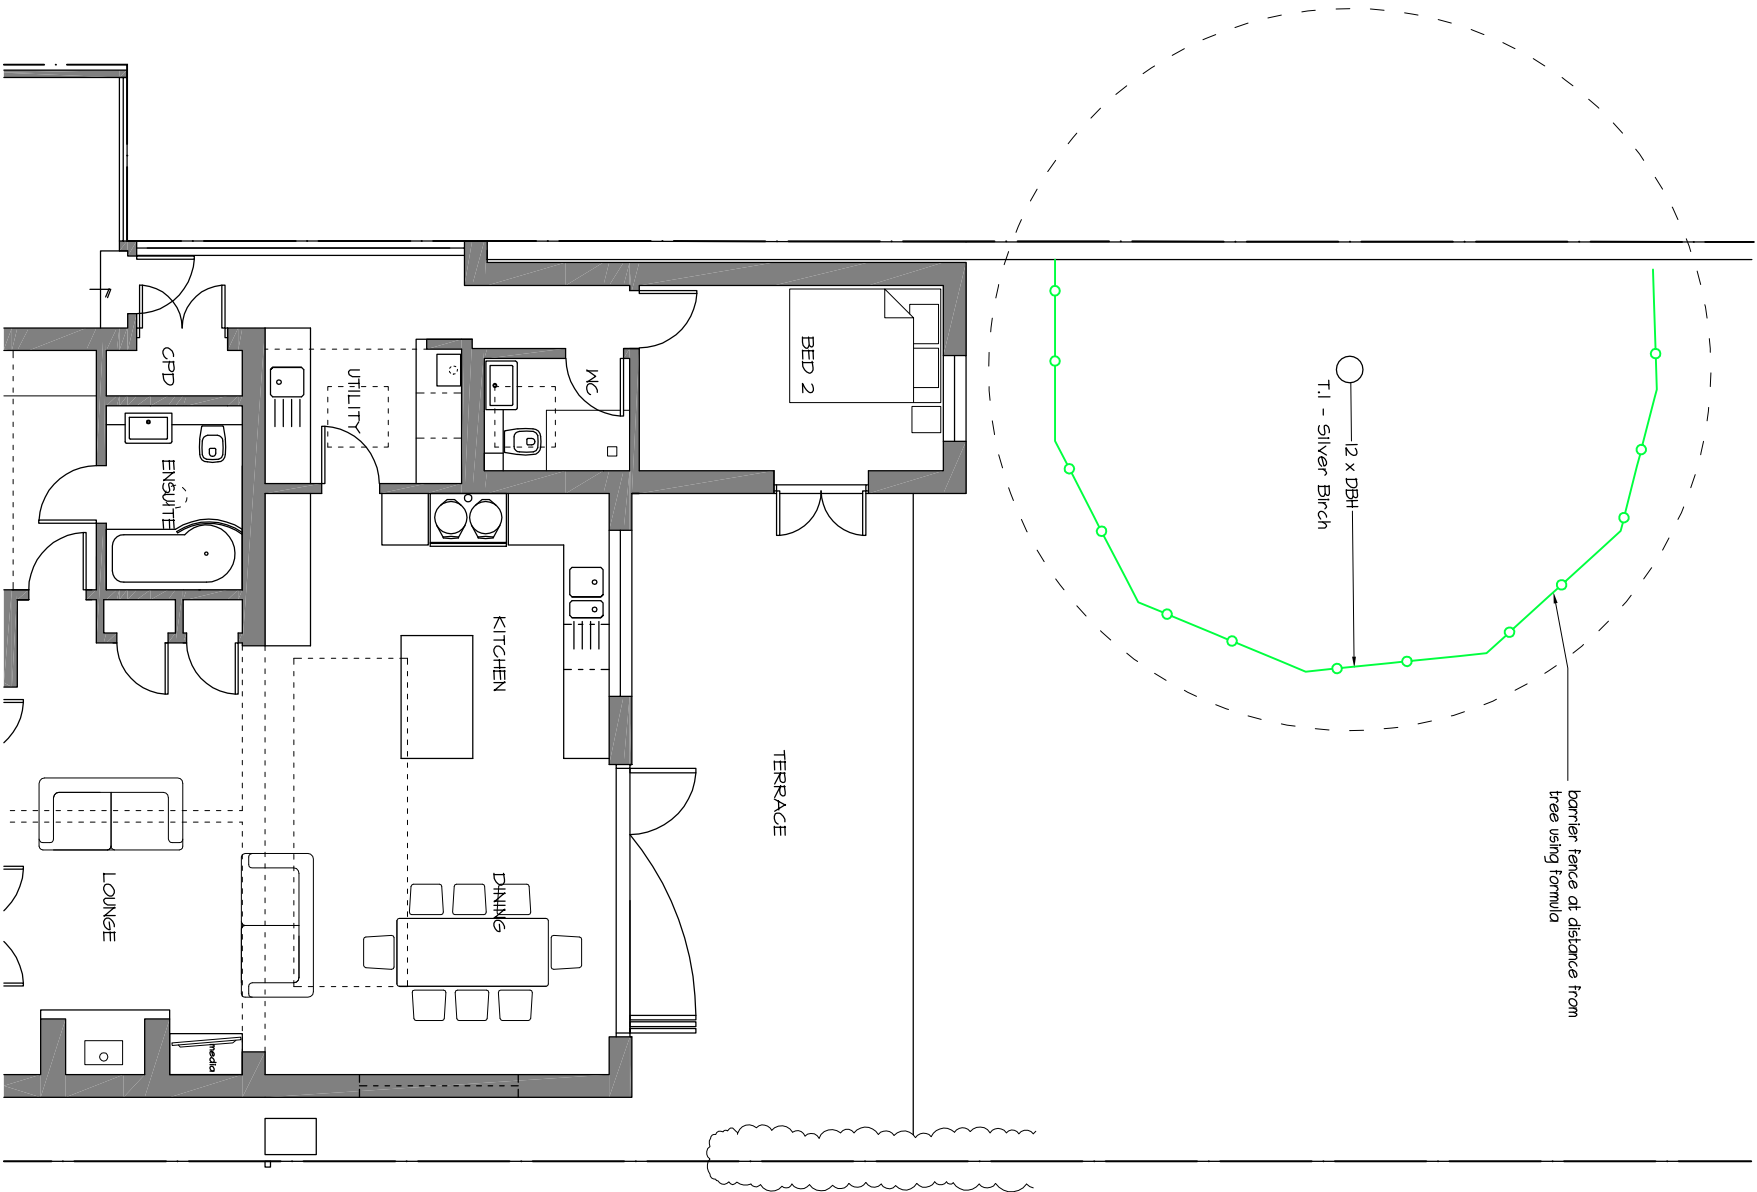


Proposed Tree Protection

EXTENSION & ALTERATIONS - 48 Kings Road, Emsworth. PO10 7HN

NOTES:
This drawing has been produced solely for PLANNING/DESIGN.
Do not Scale from this Drawing except for planning purposes.
Any drainage shown is presumed and to be checked on site
before commencement of works.
This drawing is the copyright of Mf Designs Ltd.

Default specification barrier.

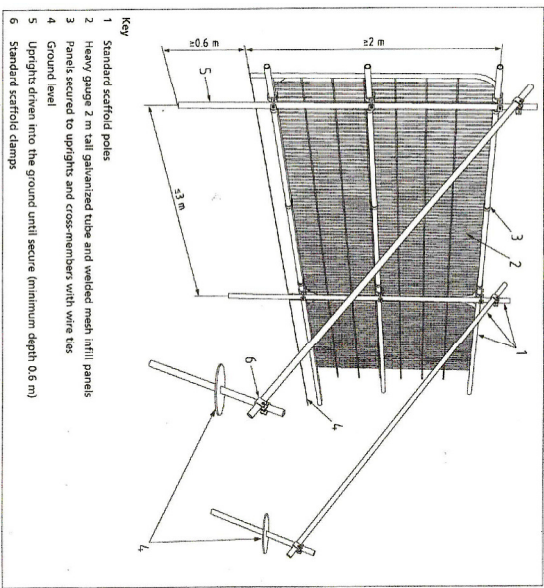

TREE LEGEND:

T.1 - Silver Birch

TREE PROTECTION

—○— = Protective barrier fence

Barriers to be erected prior to works commencing on site and removed at completion of the works.

Barriers to provide tree protection zones are drawn showing an indication of the distance from the trees. Use the formula $12 \times \text{DBH}$, where DBH = diameter of trunk at 1.5m above ground level. to calculate the final distance and location of barriers to protect the trees as identified. Include for tree protection zone notices to be fixed to the barriers indicating restricted access and prohibited area to prevent entry.

TREES REQUIRING PROTECTION are

T.1. Birch Tree (TPO)

mf designs ltd

Chartered Architects



36 Grove Road • Havant • Hampshire • PO9 1AR
Director: Martin Farrer RIBA • Co Registration No.4507379

t/f 02392 470967
e admin@mfdesigns.org.uk



Date: May 2018
Scale: 1:100

Job No: 3194
Dwg No: P_04