



DO NOT SCALE FROM THIS DRAWING.
ALL DIMENSIONS TO BE CHECKED ON SITE.
FOR REFERENCED VIEWS REFER TO
SERIES OF DRAWINGS


DHF- BMD- XX- DR- A

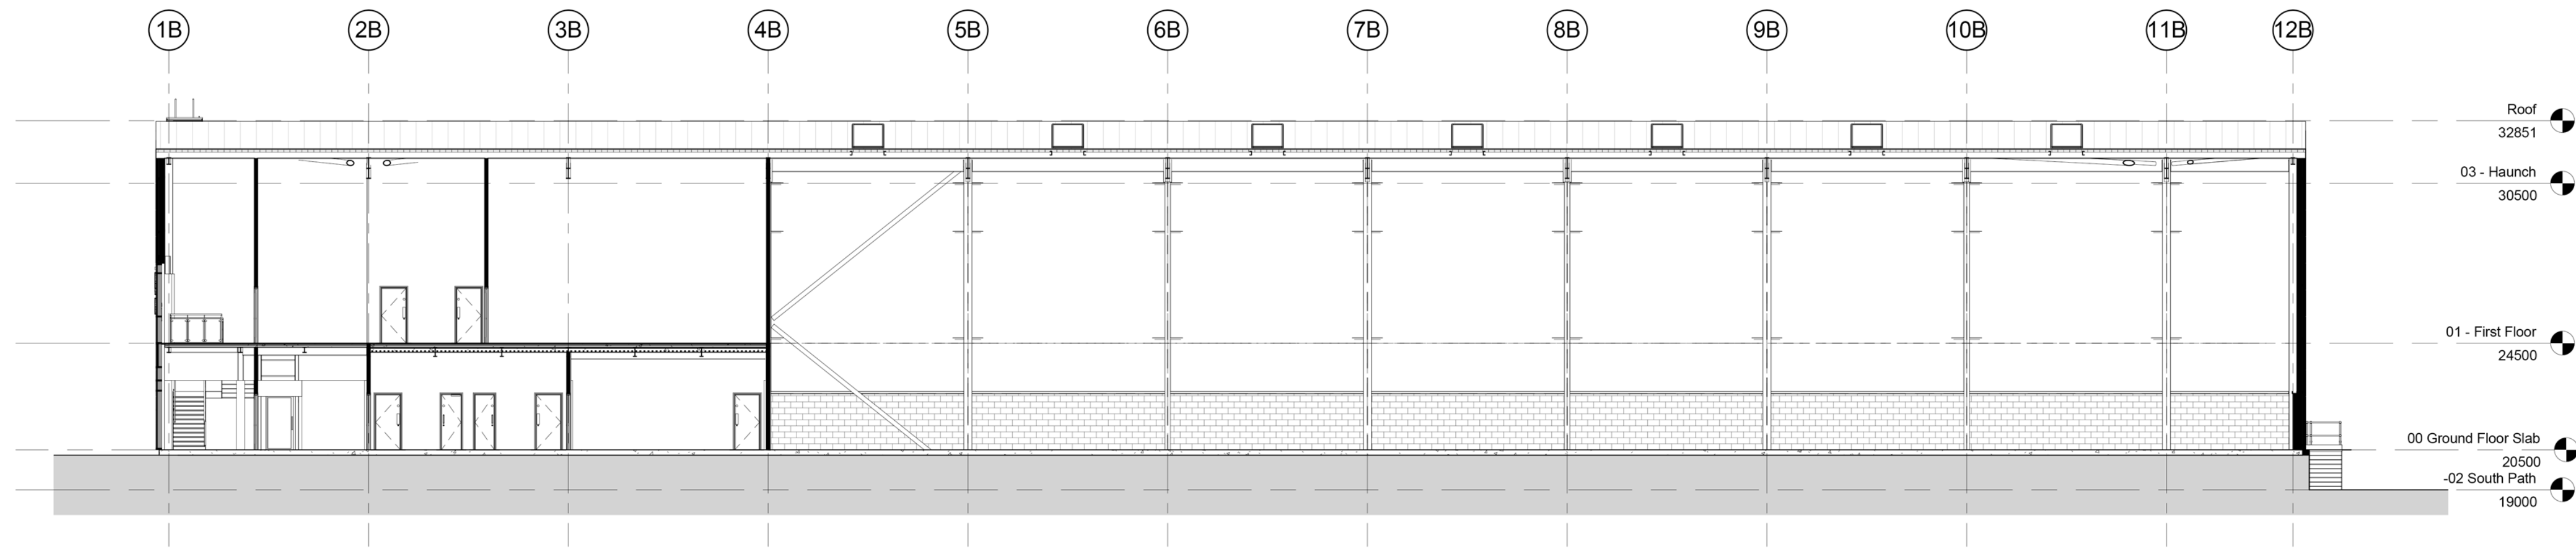

1 Section A-A - GA
1 : 150

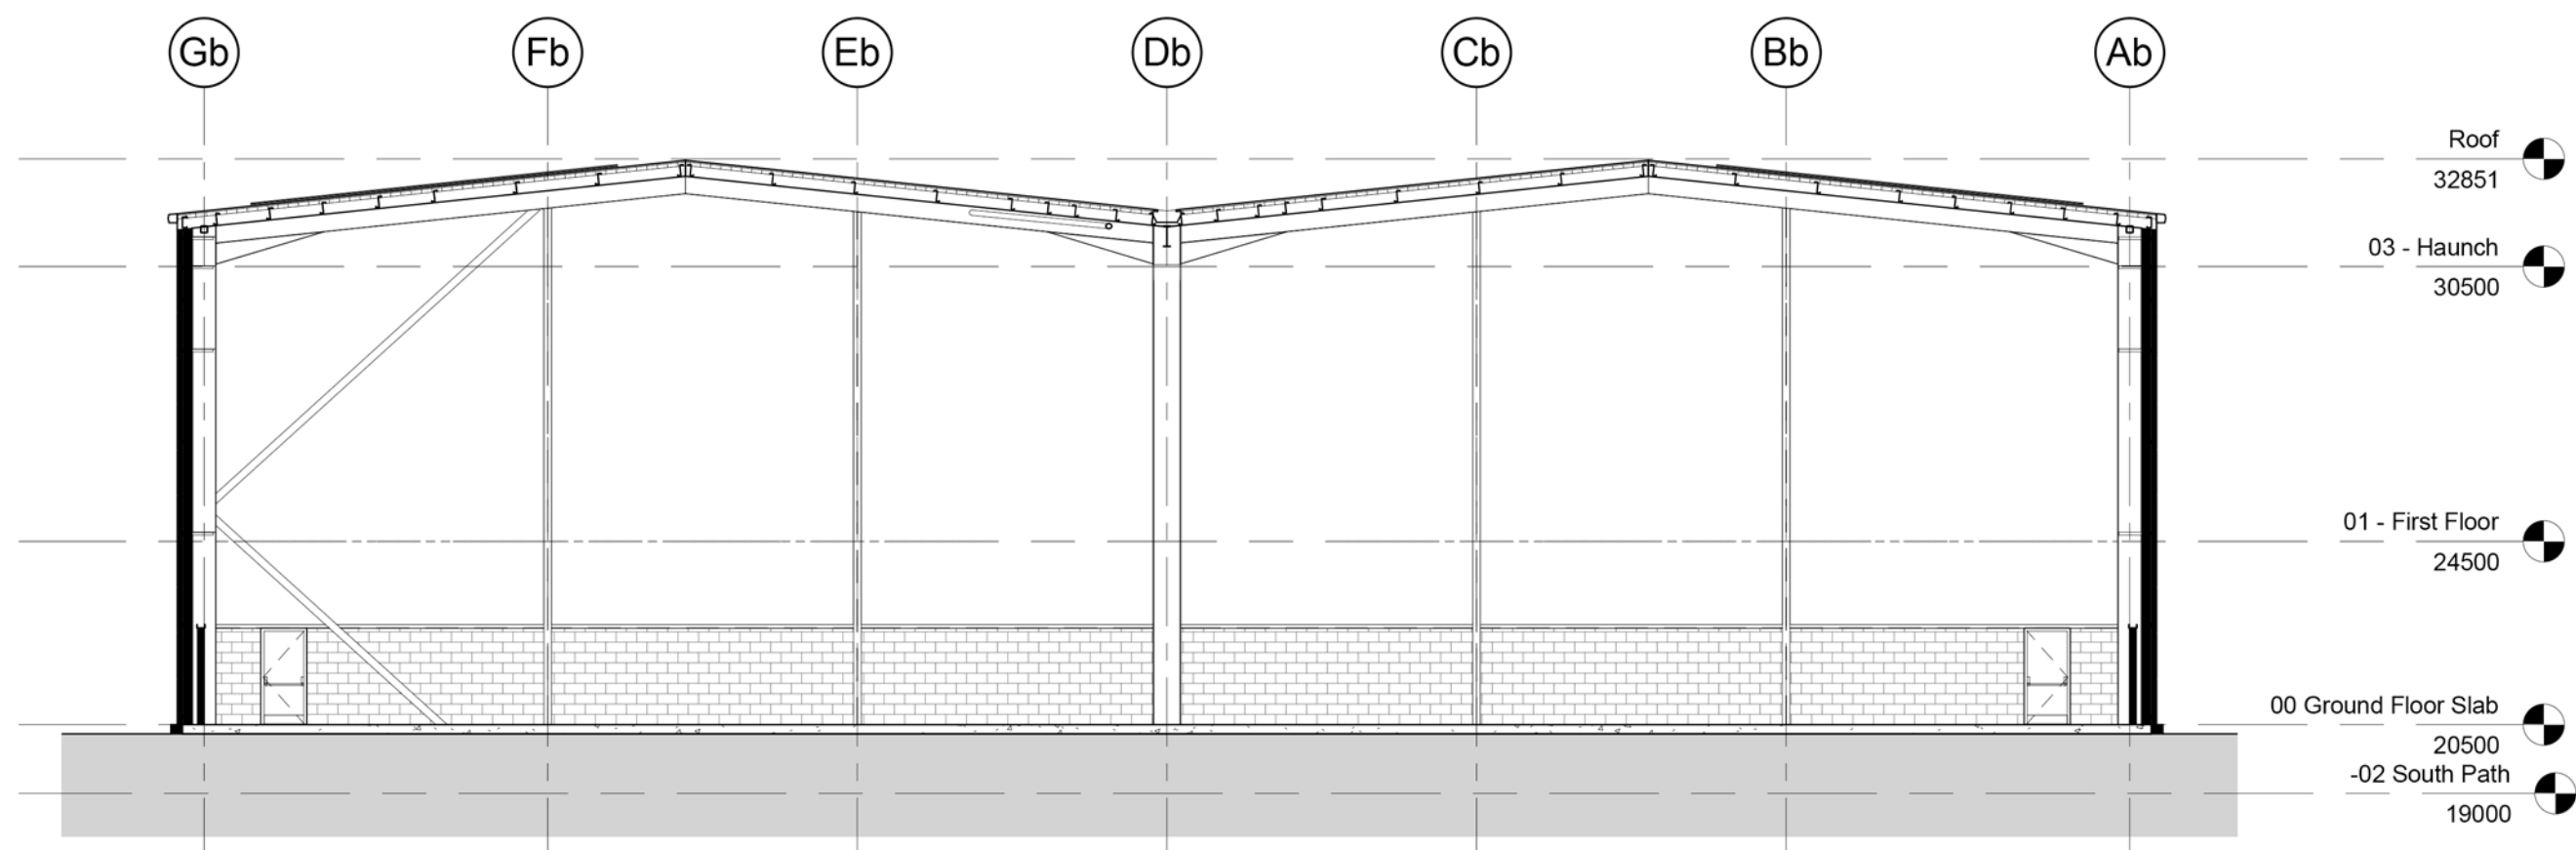

2 Section B-B - GA
1 : 150

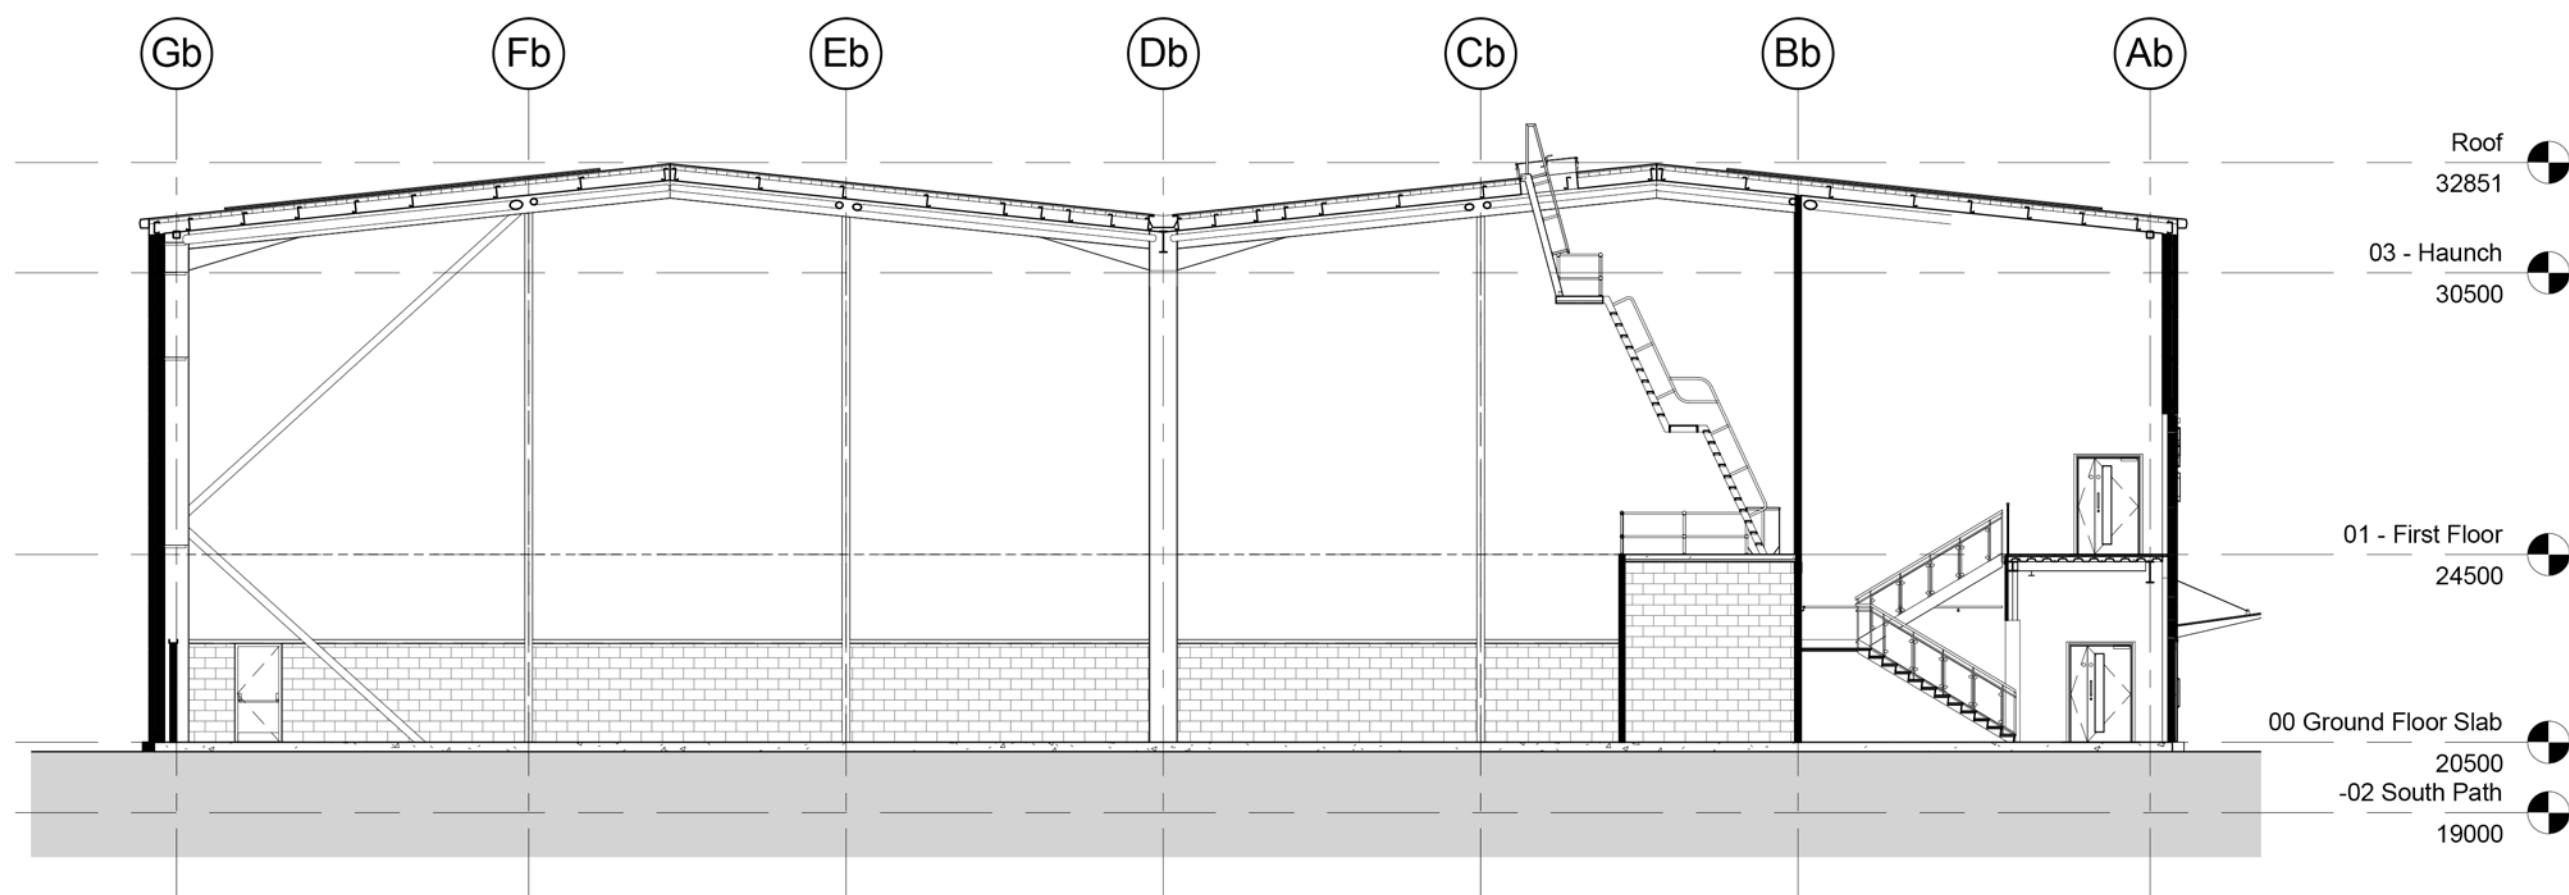

3 Section C-C - GA
1 : 150

P7	DB	AR	230318	PLANNING SUBMISSION
P6	DB	AR	140318	This drawing supersedes all previous issued iterations related to 23 (Zone 3) see drawing schedule for previous issue number. BEP implemented.
P5	DB	AR	120318	Sections Revised
P4	DB	AR	130218	Sections Revised
P3	AJR	SL	120118	Sections Revised
P2	AJR	SL	090118	Sections Revised

bam
BAM Design
An operating company of
BAM Construct UK Ltd
Architecture
Interior Design
3D Visualisation
Feasibility Studies
Structural Engineering
Environmental Services
Building Information
Centrum Business
Park
Griffins Way, St
01727 894200
design@bam.co.uk
www.bam.co.uk

project Dunsbury Park - Plot 3B

title Typical Sections

purpose of issue
PLANNING
scale 1 : 150 @ A1 drawn DB BAM job no. 4330 dng status
date 01/23/15 checked AR 130511 rev
project code originator volume level type role number
dng / doc ref **DHF- BMD- Z3BXX-DR-A- 13051 P7**