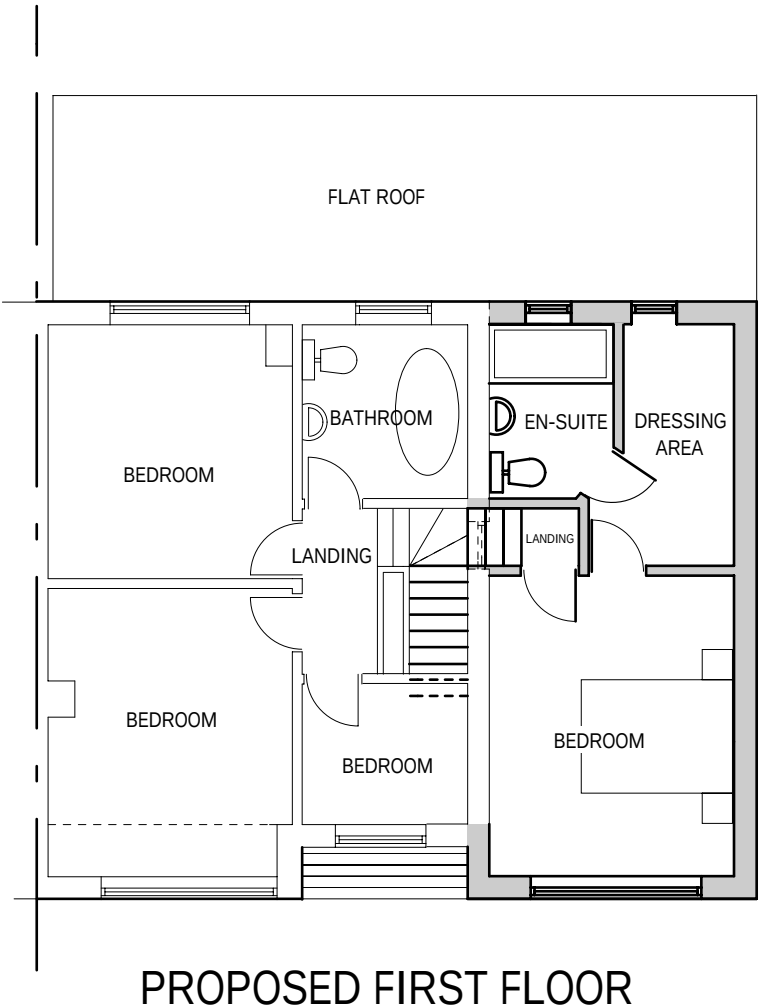
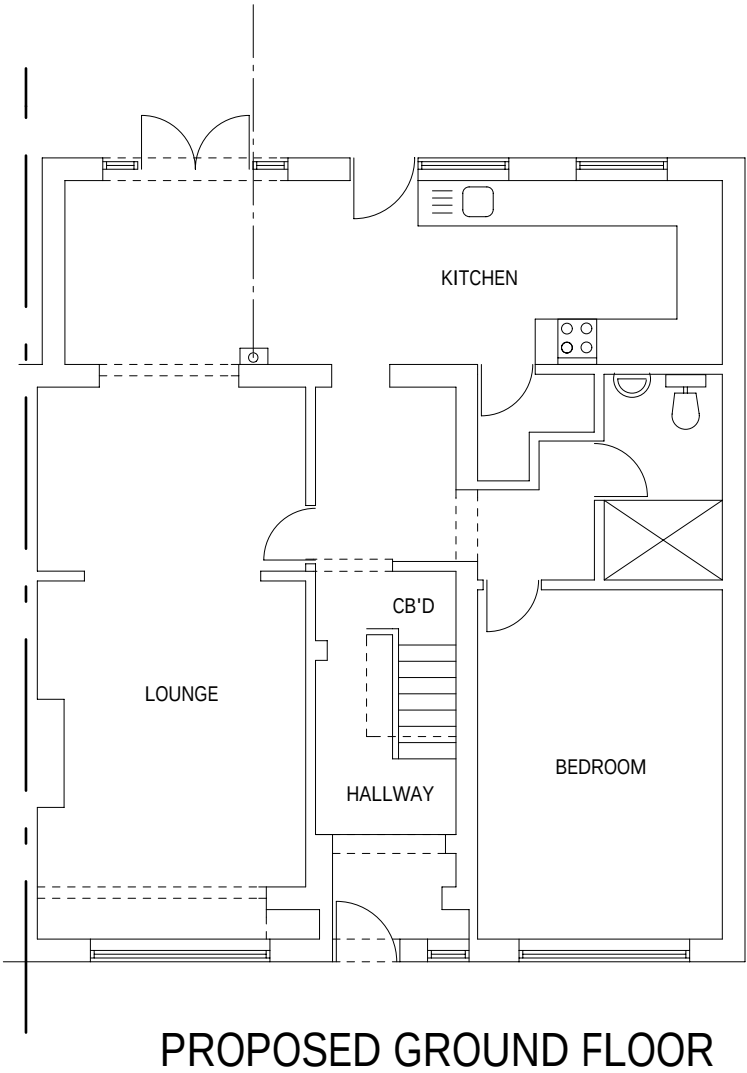
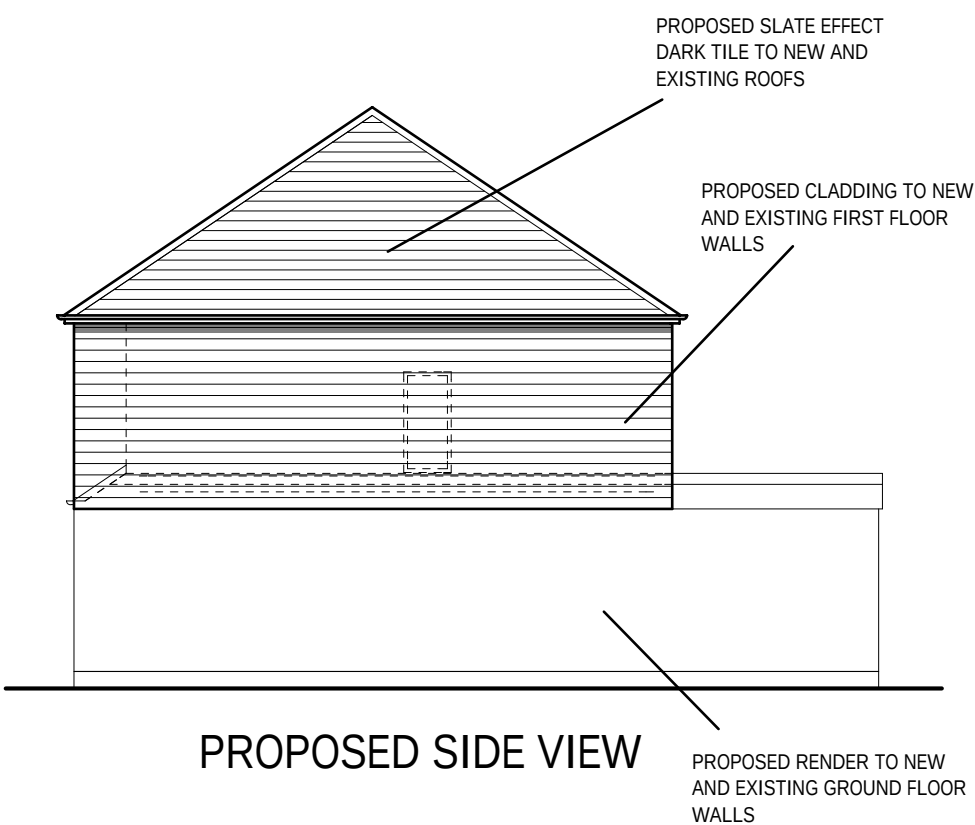
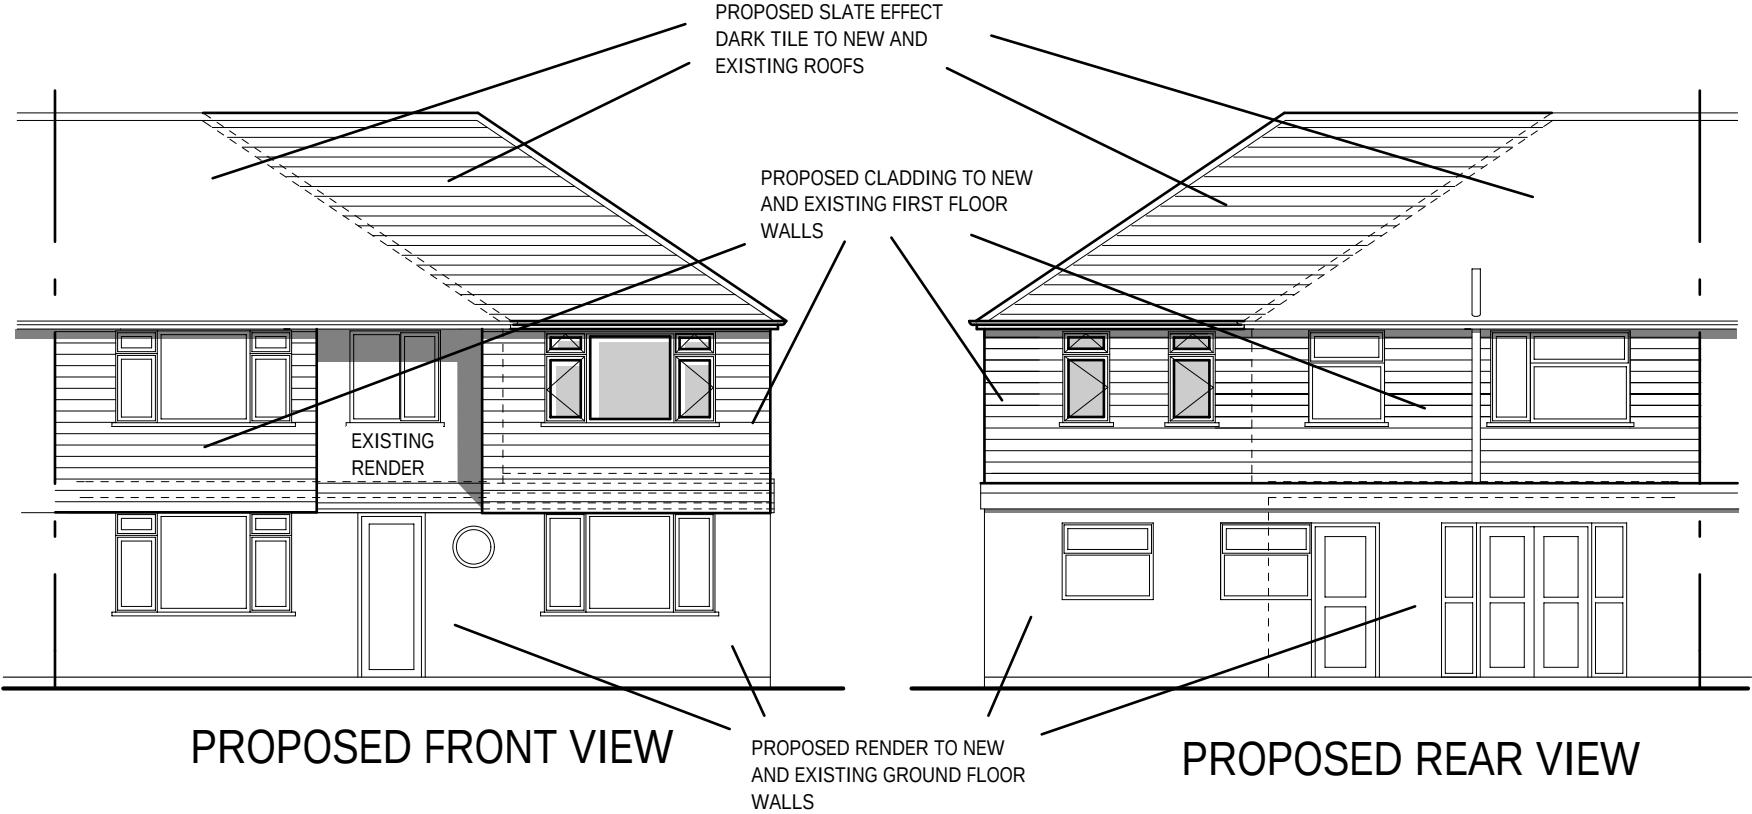


**PROPOSED CLADDING TO NEW AND EXISTING FIRST FLOOR WALLS FOR
31 MEADWAY
WATERLOOVILLE
PO7 7QJ**