
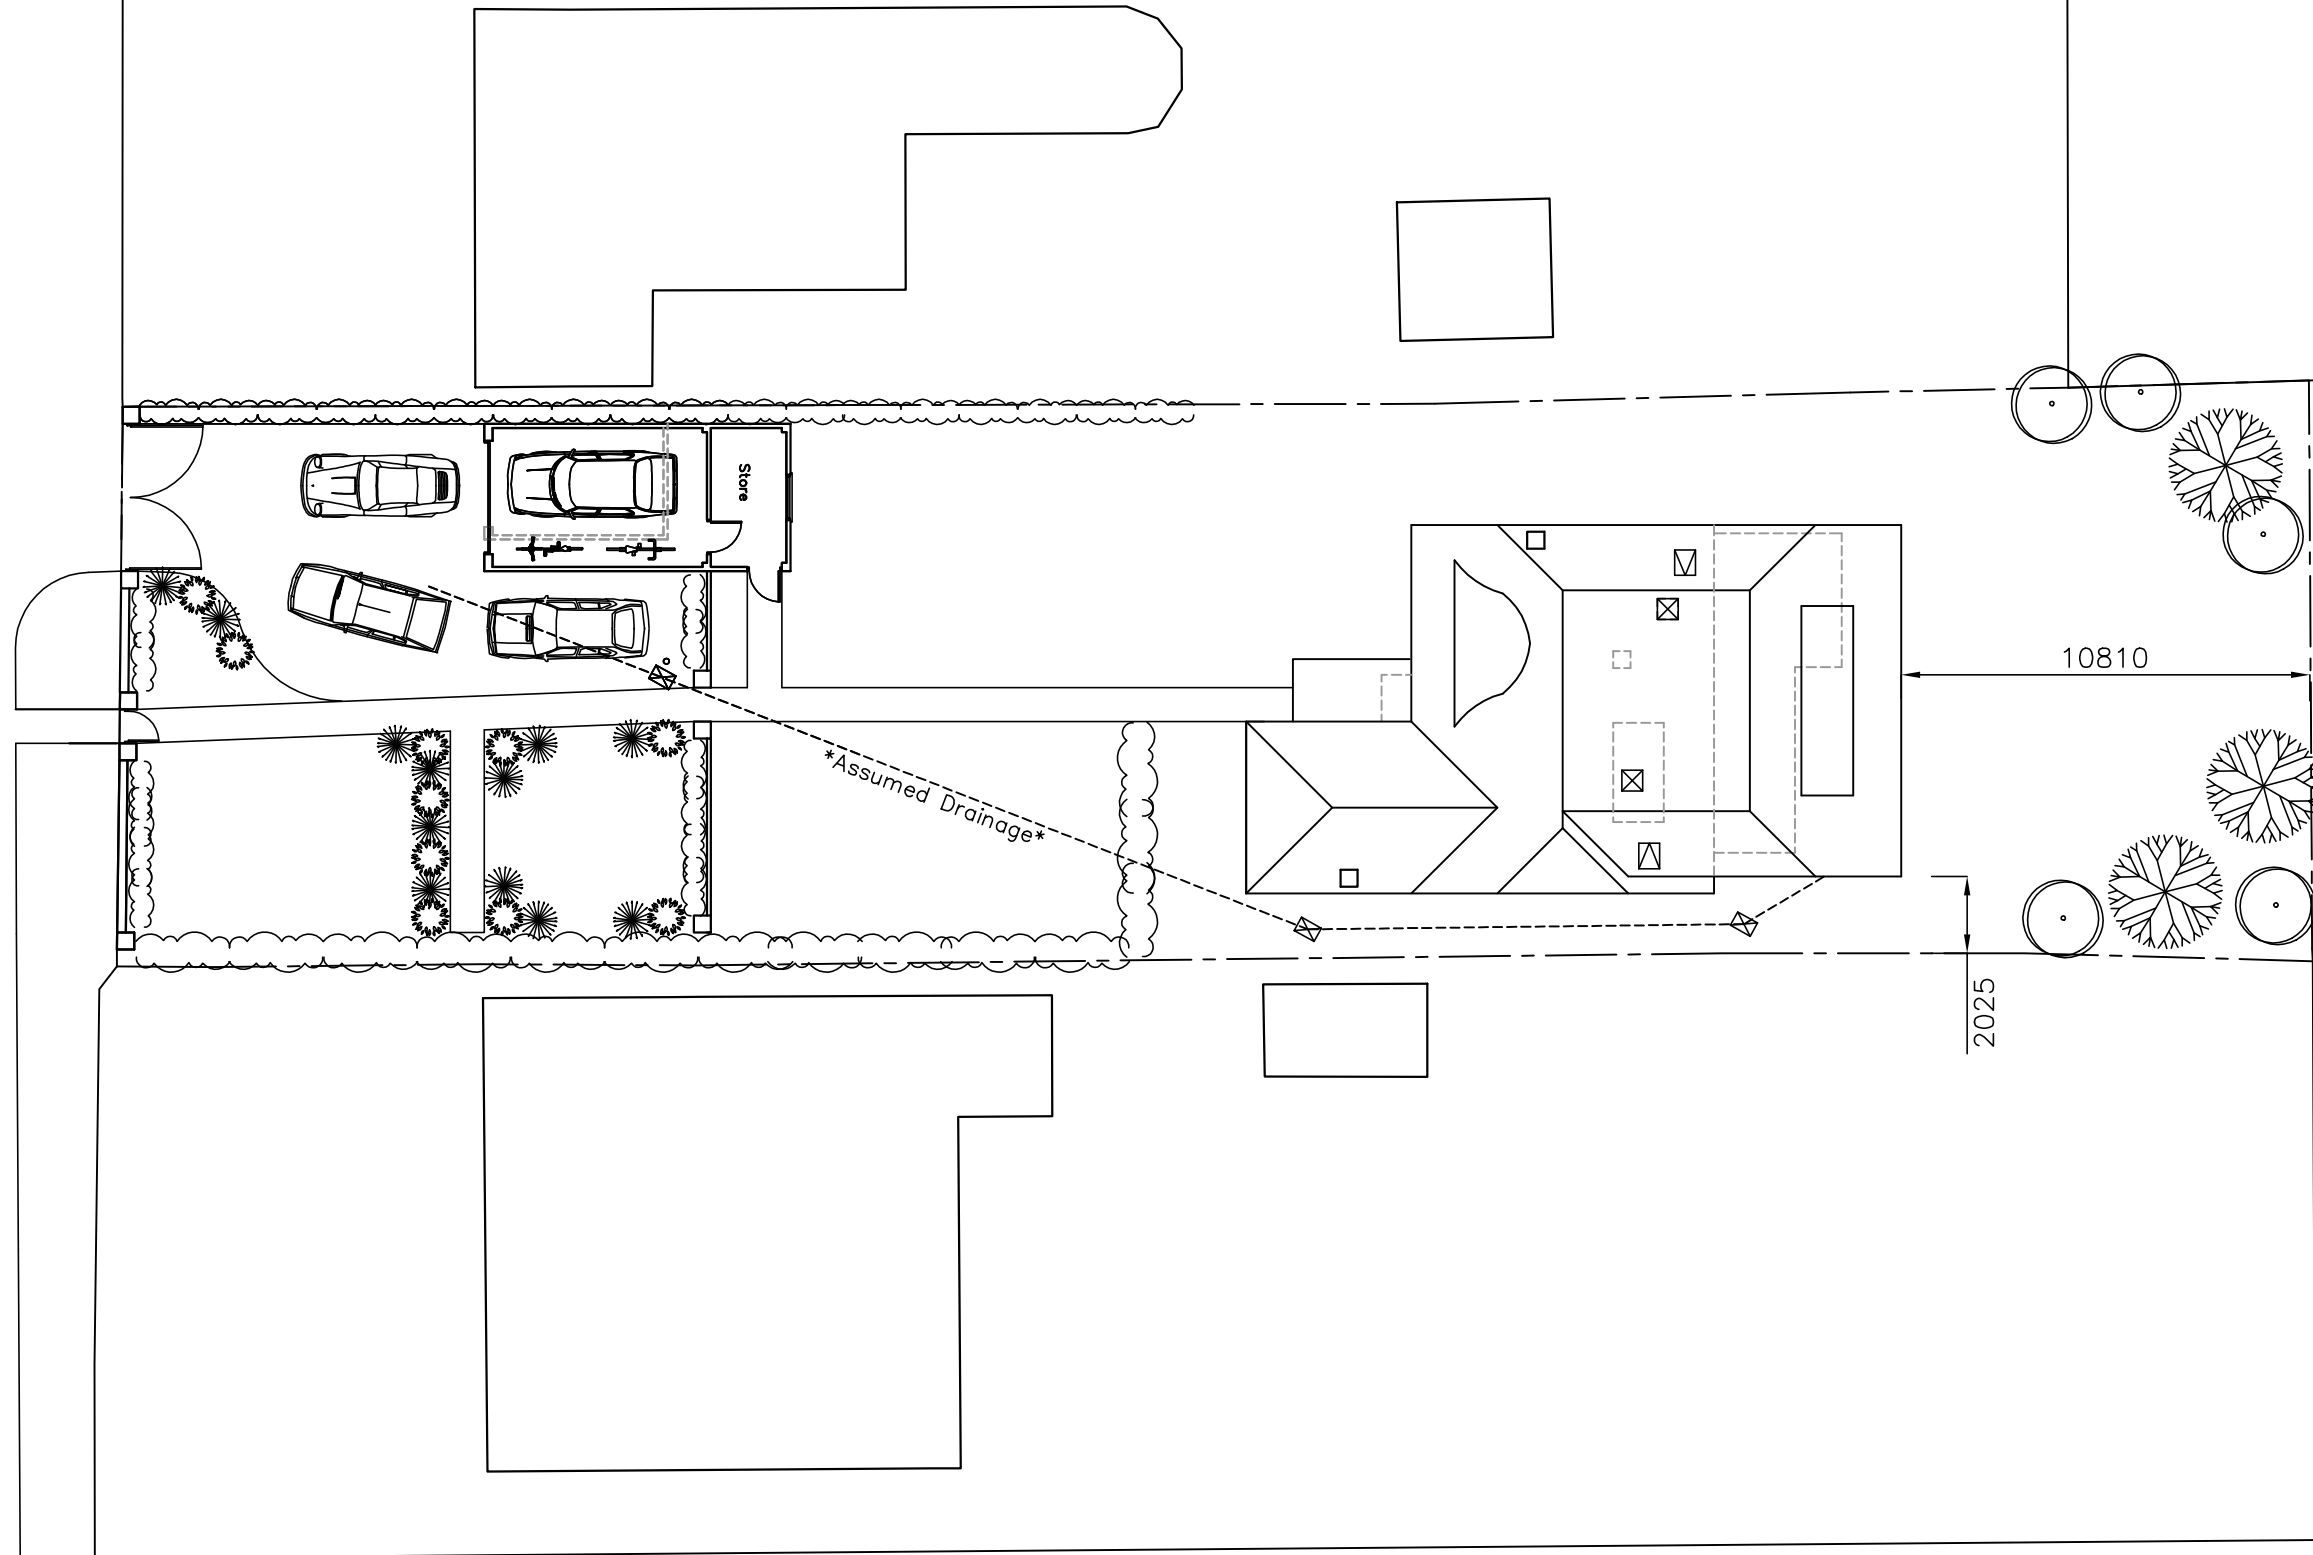


✕
53.6m

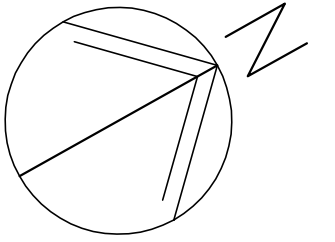


25 Park Lane,
Cowplain,
PO8 8AD

PROPOSED SITE PLAN

Revisions

- A. Clients Revisions 11/11/17
- B. Planning revisions. 15/12/17
- C.
- D.

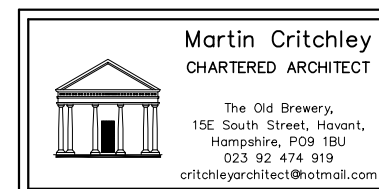

Scale A3 = 1:200
Drawn SAR/JHL/BLB
Date 21/10/17

17107-103^B

metres

20

40

60

80