


RECEIVED
13 SEP 2017
HAVANT BOROUGH
COUNCIL

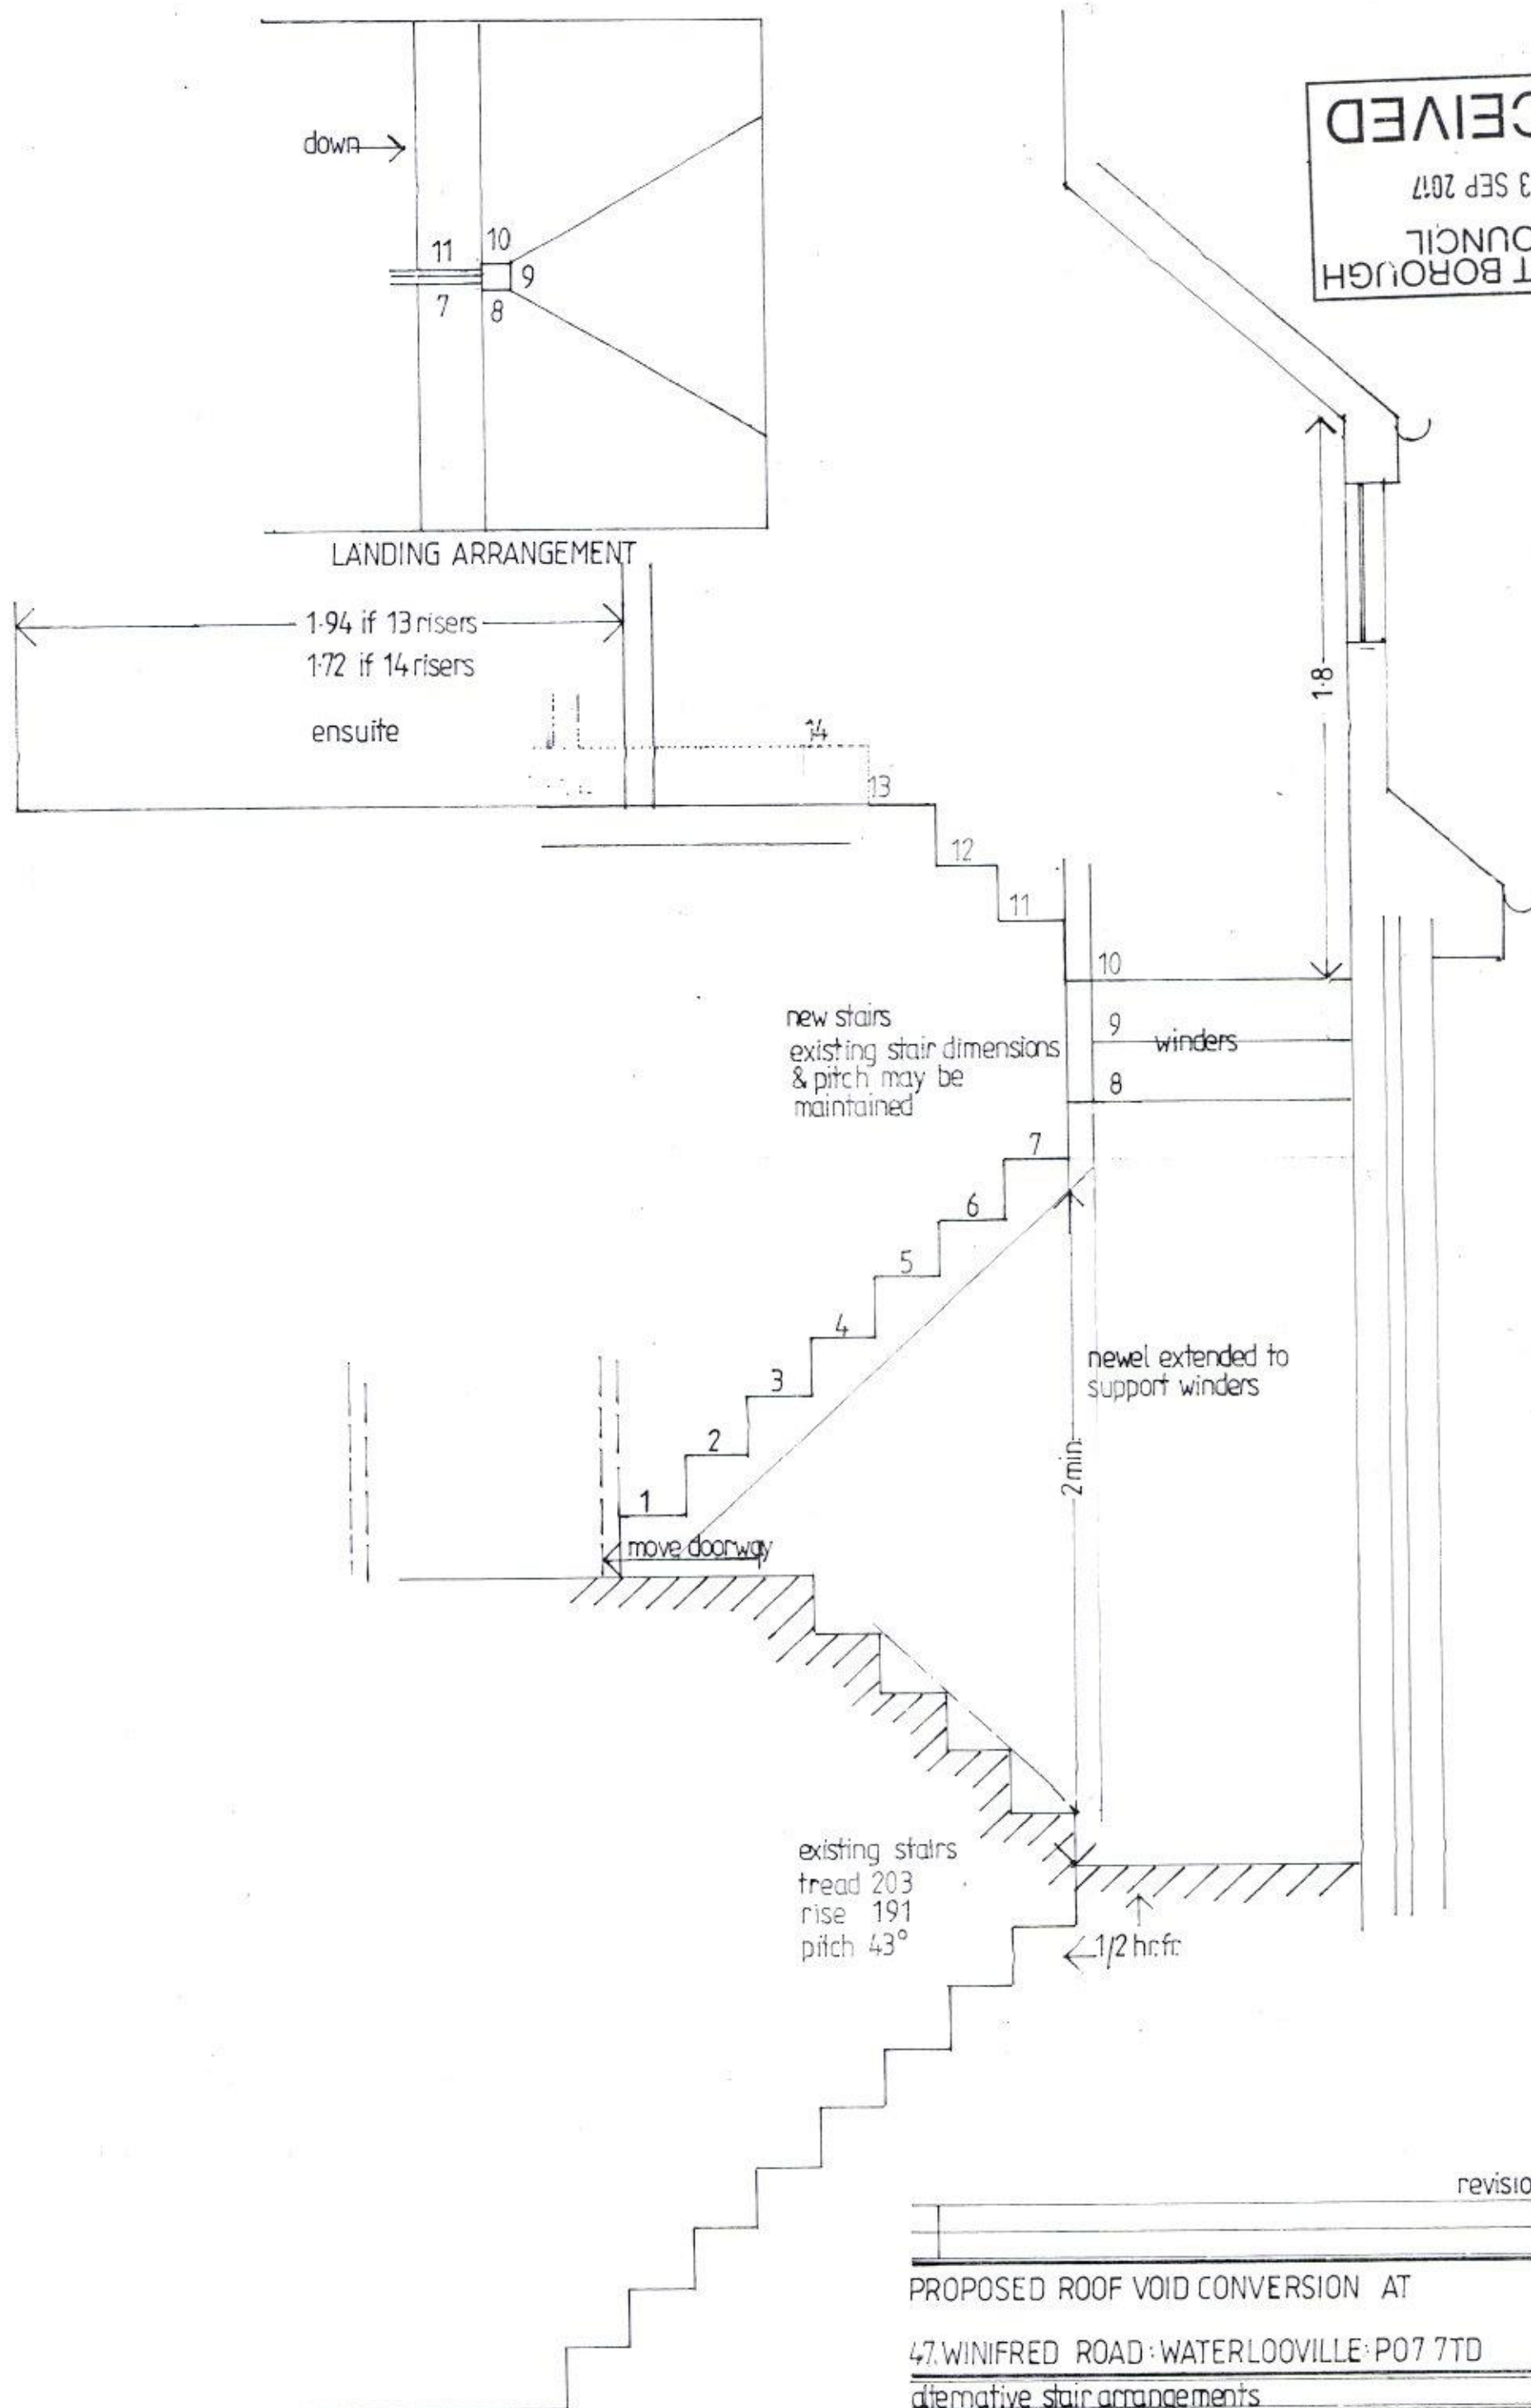

revisions

PROPOSED ROOF VOID CONVERSION AT

47. WINIFRED ROAD · WATERLOOVILLE · PO7 7TD

alternative stair arrangements

2325 : 4 scale 1:20 at A3
date : july 2017

Kanavan & Wingfield : chartered architects
2, Portland Road · Waterlooville · PO7 7TN