



BEECHWORTH ROAD

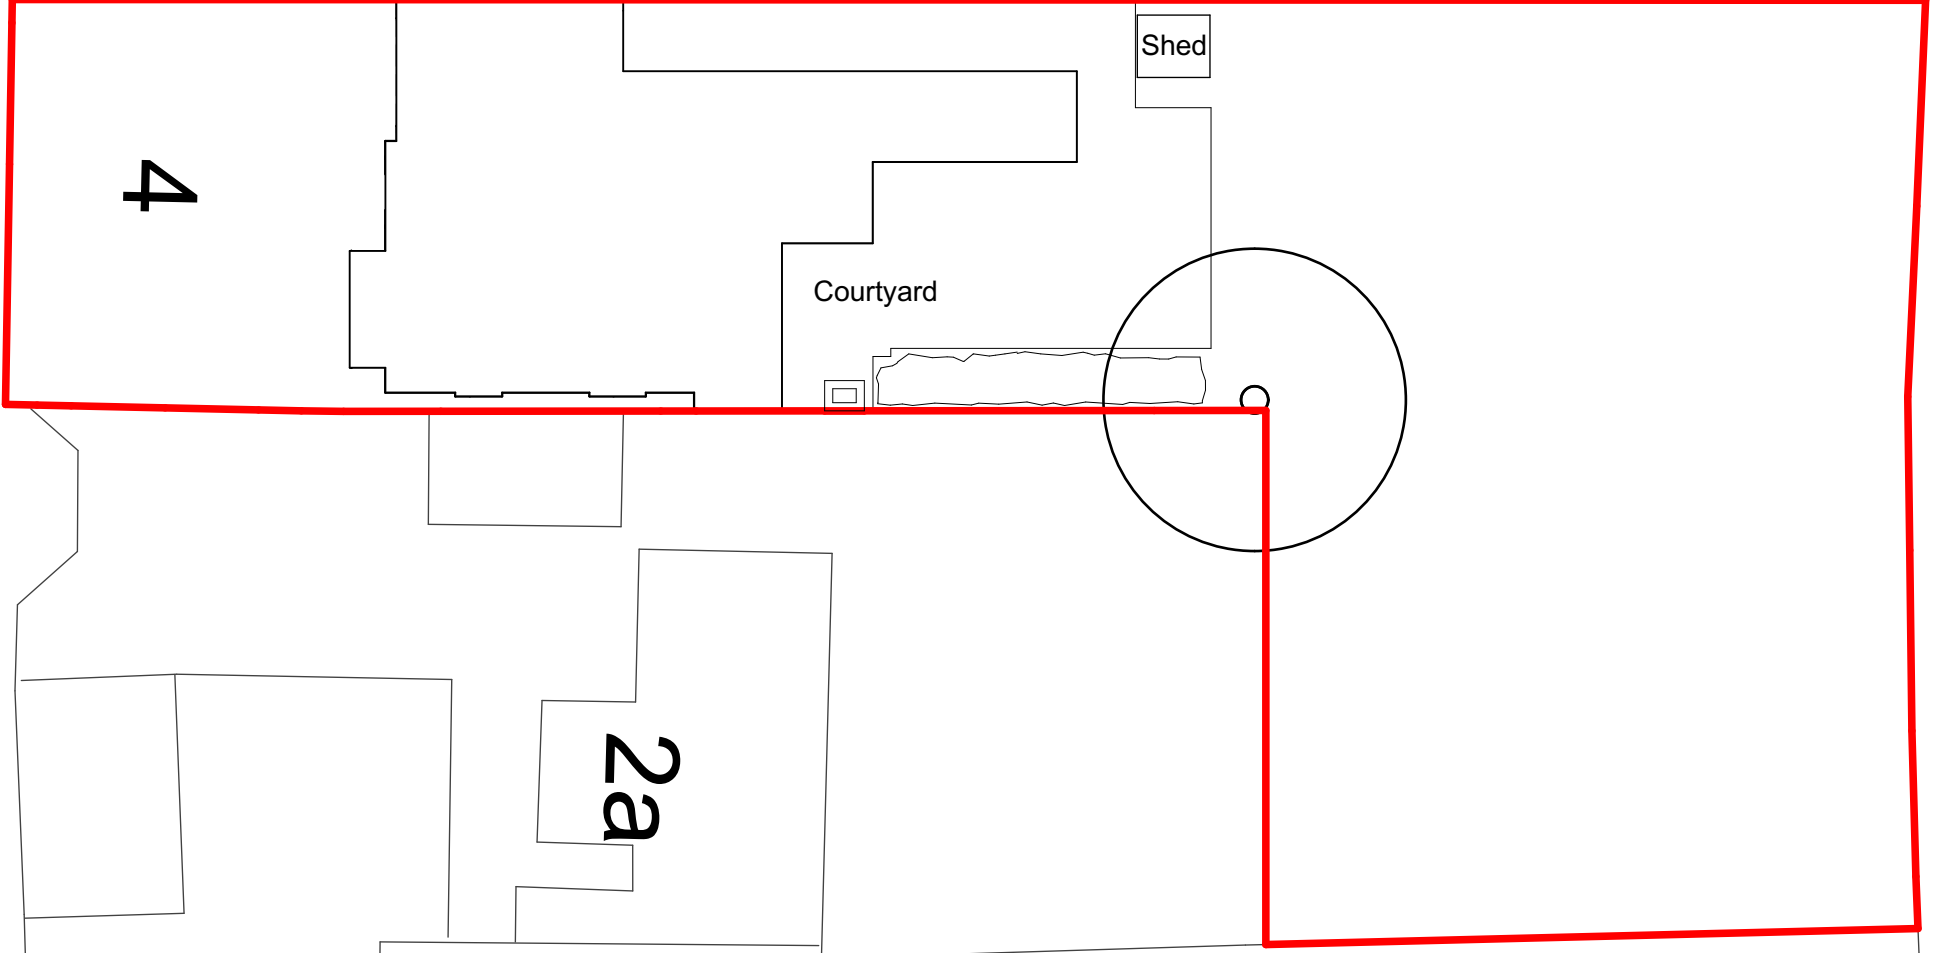

Existing Block Plan 1:200

BEECHWORTH ROAD

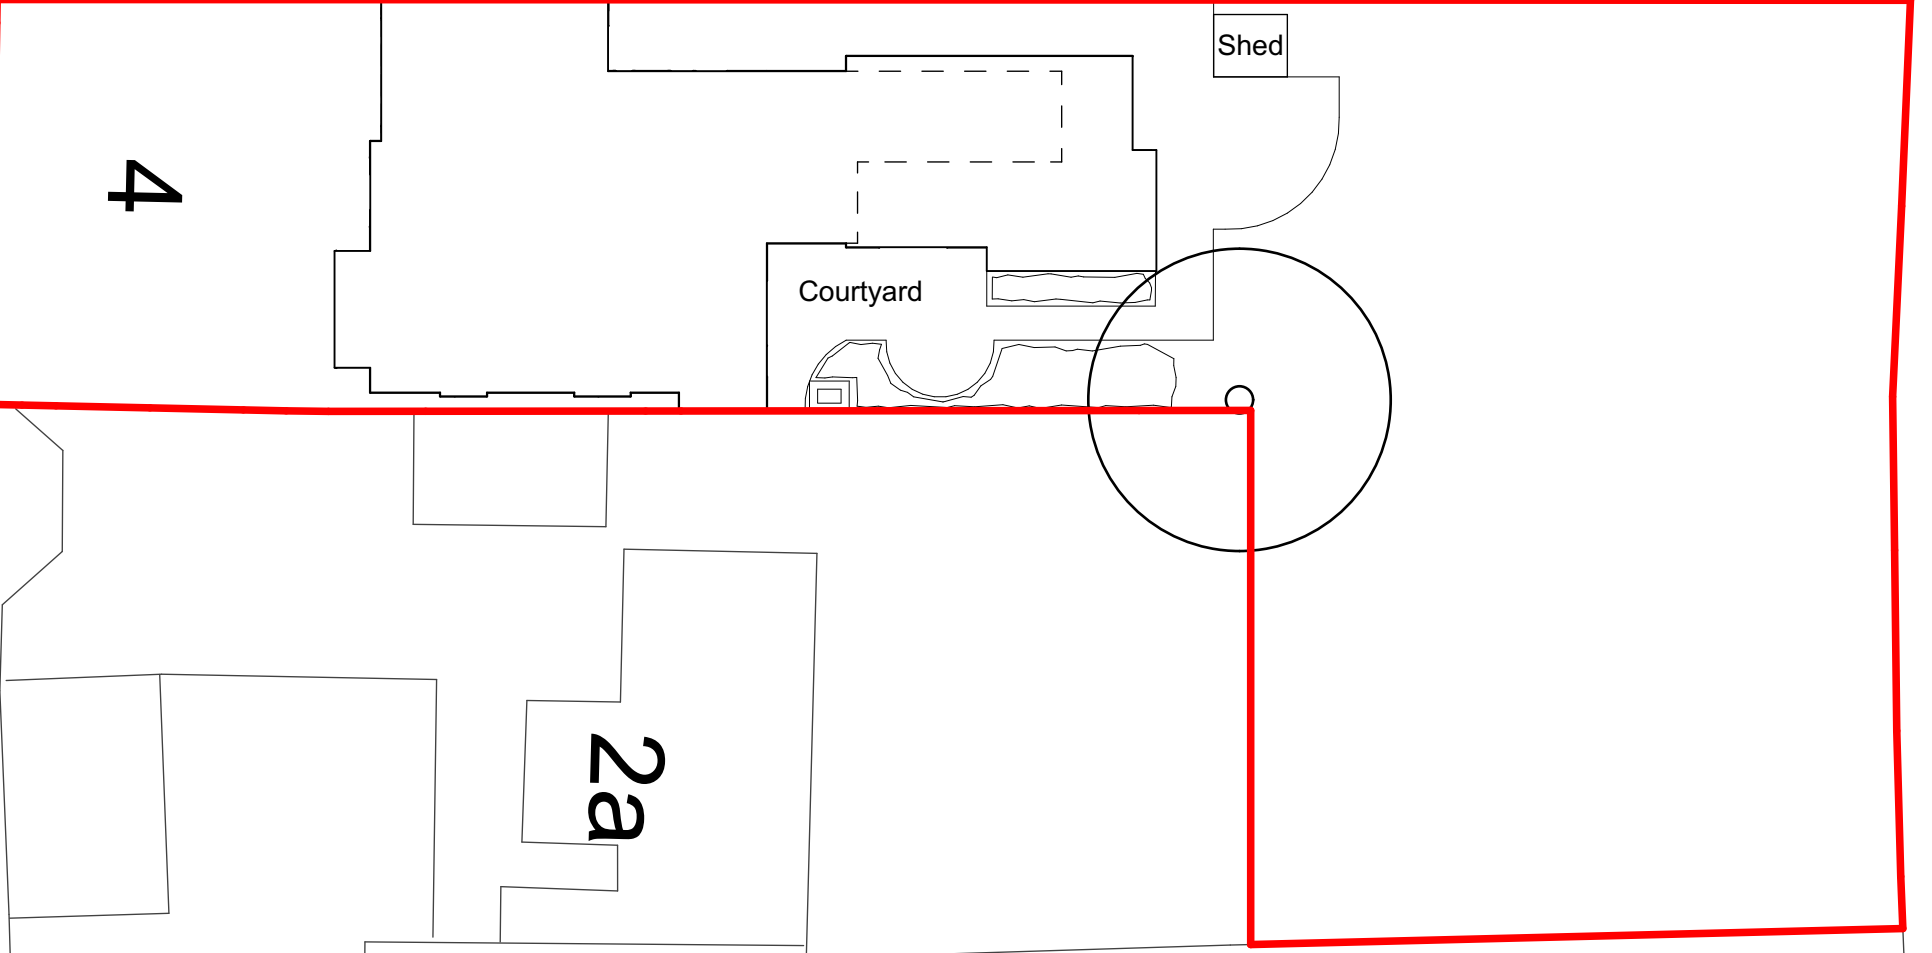

Proposed Block Plan 1:200