


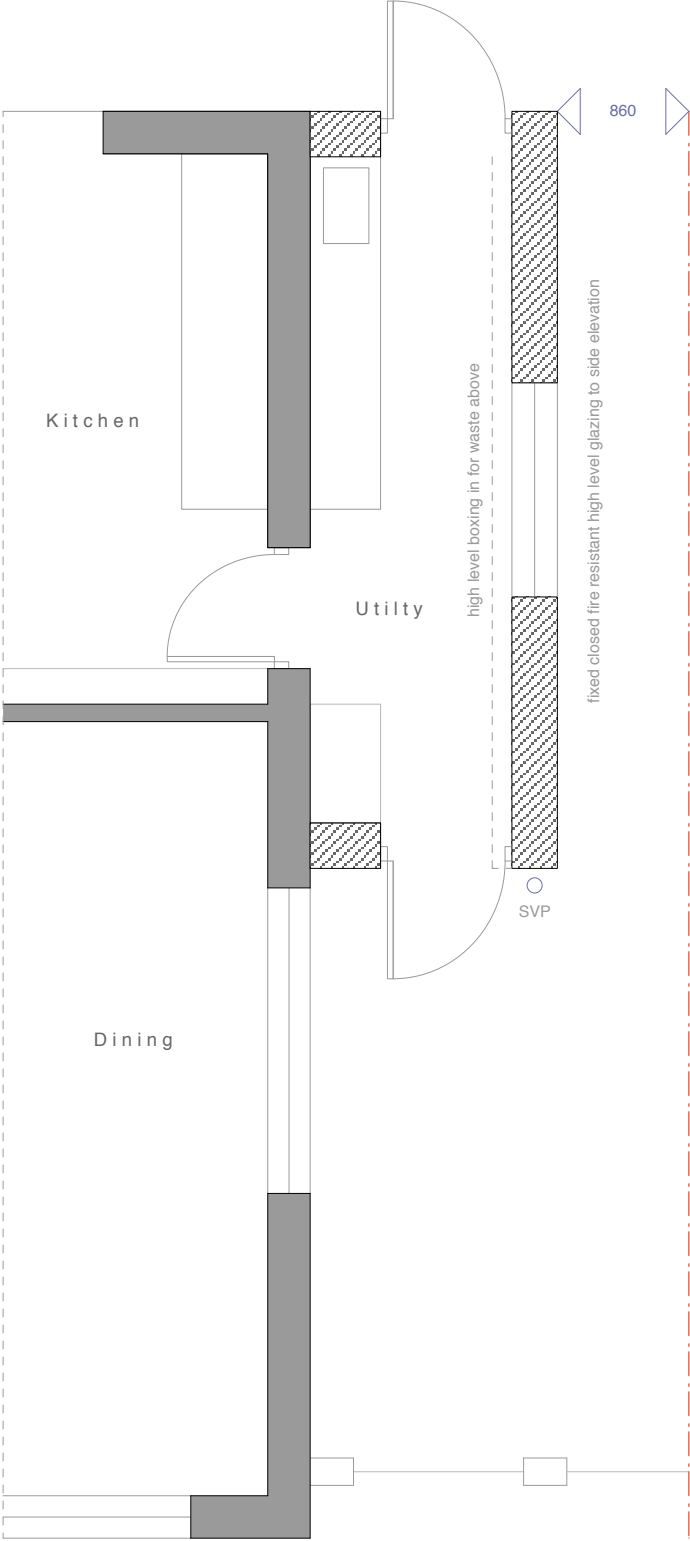


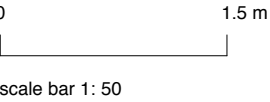

Proposed Partial
Ground Floor Plan
at 1:50 scale

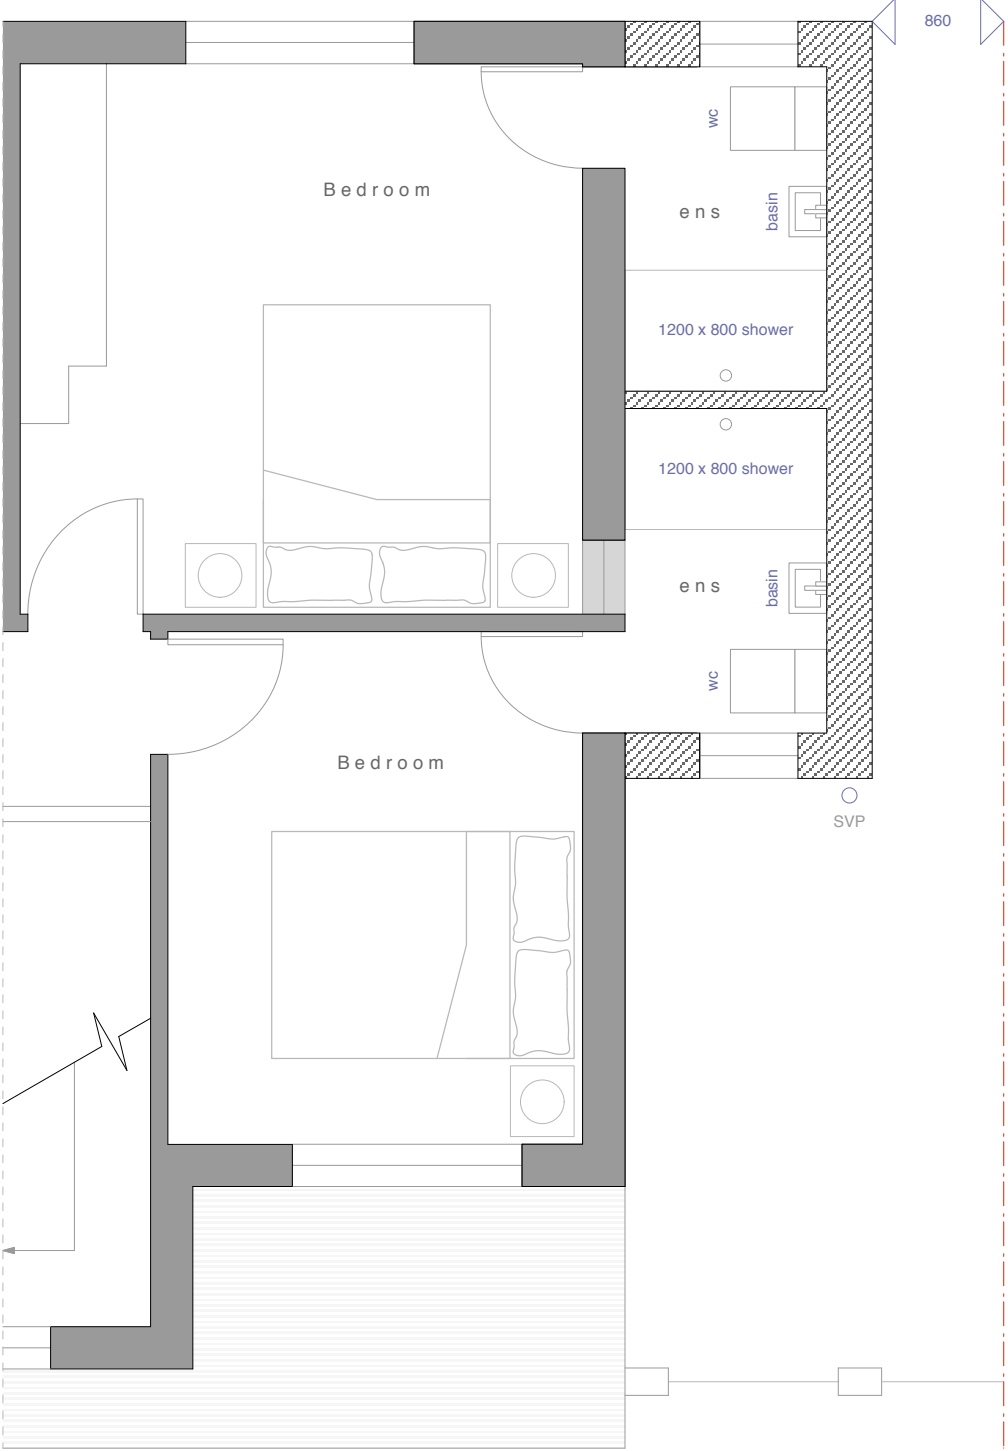

Drawings & Scale Bar are for
Planning Purposes Only.
These are not Survey Drawings

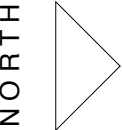

Proposed Partial
First Floor Plan
at 1:50 scale

CLIENT	Mr & Mrs R Sherwell		1. DRAWINGS ARE NOT TO BE USED FOR OR SCALED FROM, EXCEPT FOR PLANNING PURPOSES. 2. ROOM DIMENSIONS WHERE SHOWN ARE APPROXIMATE. 3. ALL DIMENSIONS TO BE CONTRACTOR-CHECKED ON SITE BEFORE USE. 4. PROPOSED DRAWINGS ARE SUBJECT TO LOCAL AUTHORITY PLANNING / LBC & BUILDING REGULATIONS APPROVAL. 5. ALL DIMENSIONS MUST BE CHECKED AND CONFIRMED BY CONTRACTOR PRIOR TO ANY CONSTRUCTION WORKS TAKING PLACE. 6. THESE ARE NOT SURVEY DRAWINGS. SCALE BAR FOR PLANING PURPOSES ONLY. 7. DRAWINGS REMAIN COPYRIGHT OF CORINTHIAN ARCHITECTURAL DESIGN AND CANNOT BE REPRODUCED OR USED BY ANOTHER PARTY WITHOUT PRIOR WRITTEN CONSENT.
SITE	11 Esmond Close, Emsworth		
PROJECT	Proposed Extensions & Alterations		
DRAWING	003 Proposed Plans		
DATE	23 11 17		
AUTHOR	AH	REVISION	CORINTHIAN ARCHITECTURAL DESIGN Main Road, Fishbourne, West Sussex. PO18 8BD 01243 576 078 > contact@corinthianad.co.uk > www.corinthianad.co.uk
STATUS	DRAFT ONLY		
SCALE	1: 50 @ A3		