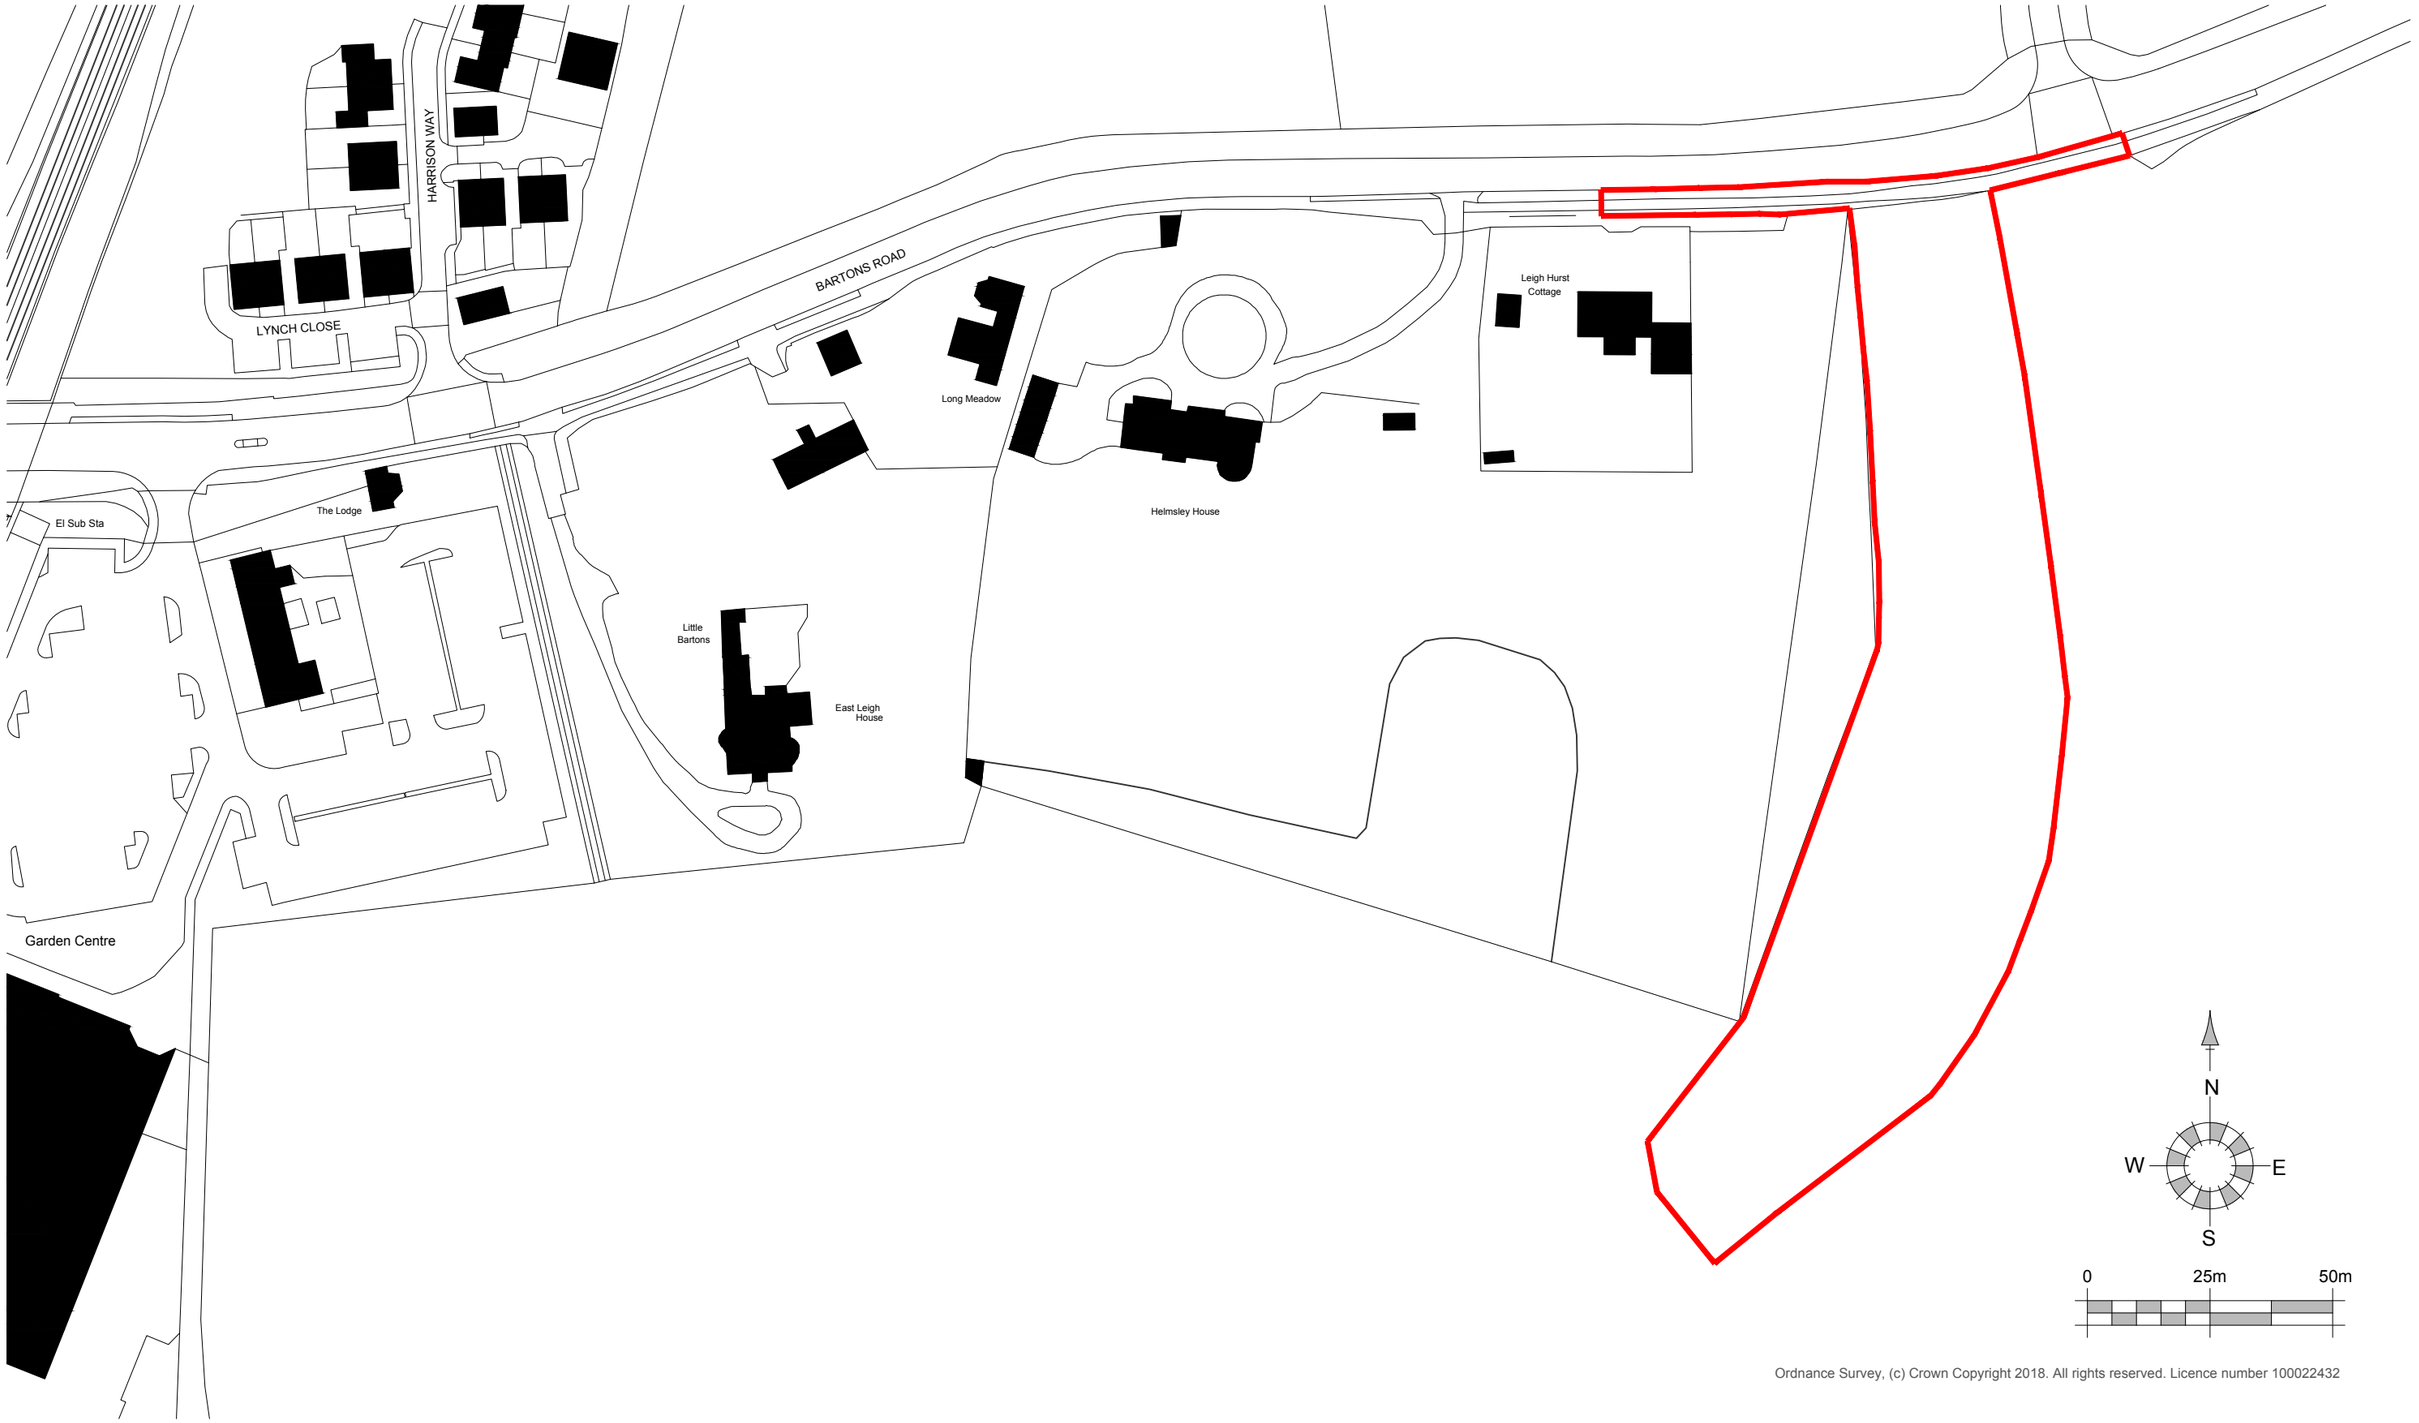


Ordnance Survey, (c) Crown Copyright 2018. All rights reserved. Licence number 100022432

REV.	DATE	REVISIONS:	By

Planning

© COPYRIGHT EXISTS ON THE DESIGNS AND INFORMATION SHOWN ON THIS DRAWING

This drawing may be scaled or cross referenced to the scale bar for planning application purposes only. Do not scale for any other purpose, use figured dimensions only. Subject to site survey and all necessary consents. All dimensions to be checked by user and any discrepancies, errors or omissions to be reported to the Architect before work commences. This drawing is to be read in conjunction with all other relevant materials.

CLIENT:	Bellway Homes Limited (Wessex)		PROJECT:	Land South of Bartons Road Havant
SCALE:	1:1250	(A3 ORIGINAL)	DRAWING:	Location Plan
DRAWN: GE DATE: 21.05.18	17300		S01	–

2 Funtley Court
Funtley Hill
Fareham
Hampshire
PO16 7UY
Tel. 01329 559400
admin@osparchitecture.com
www.osparchitecture.com