
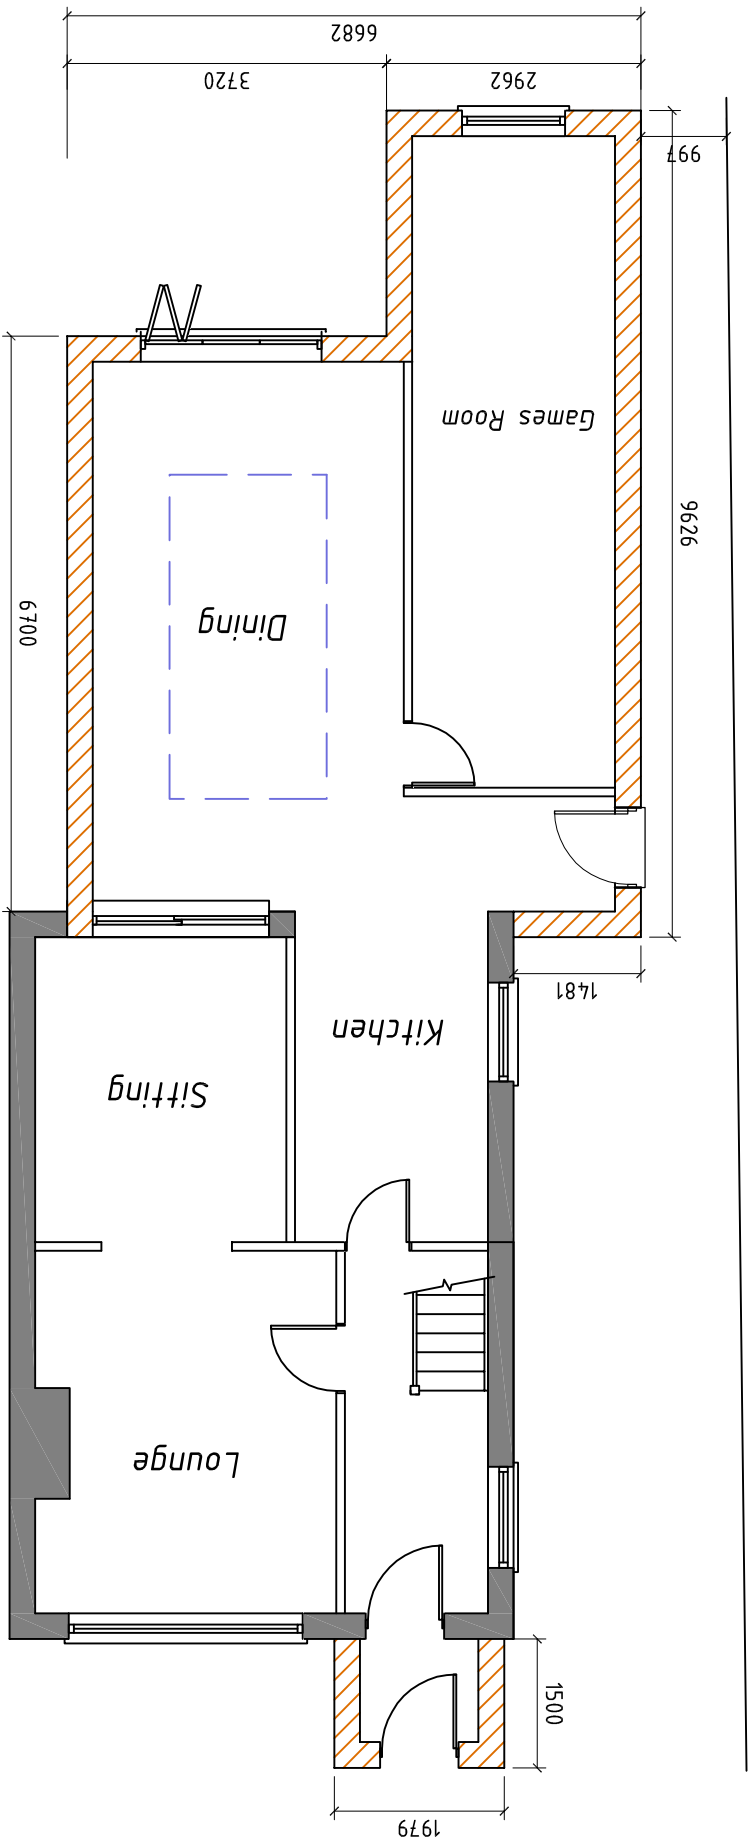
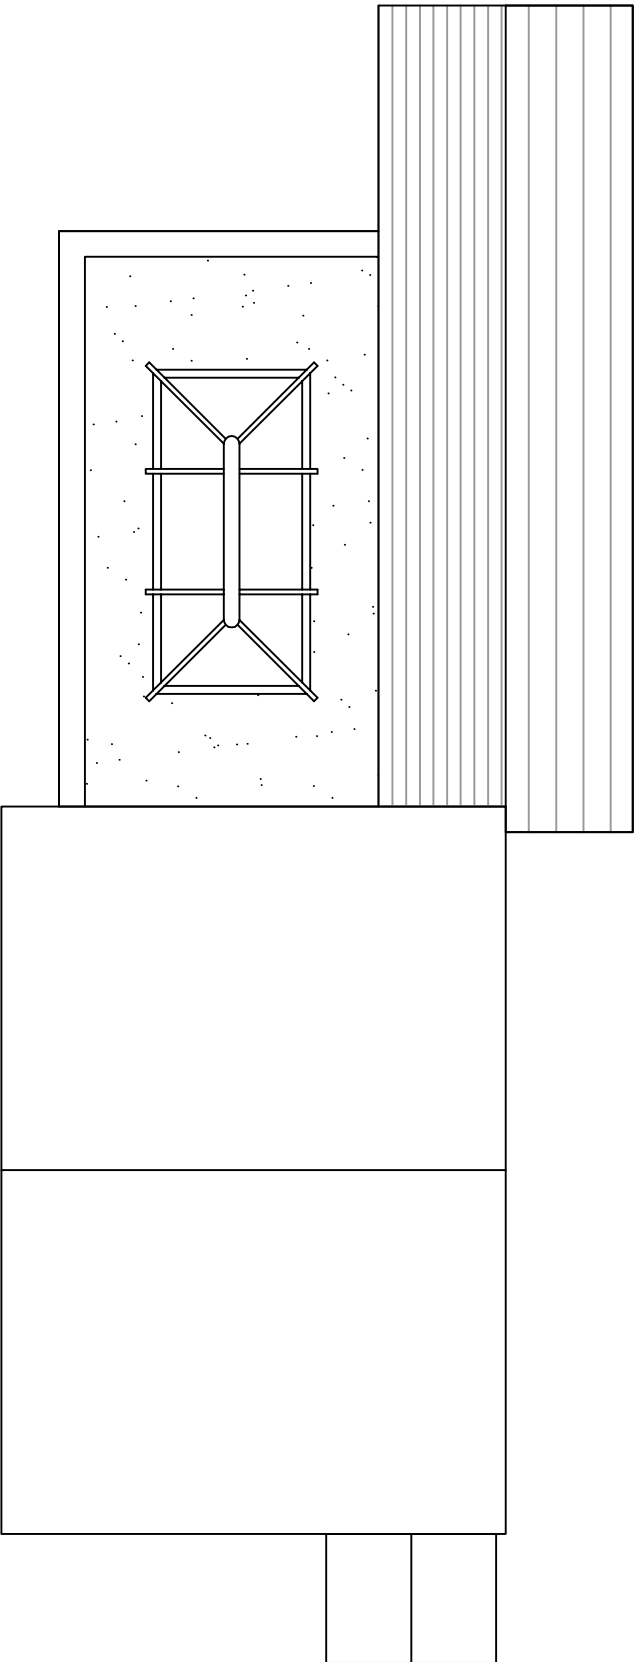


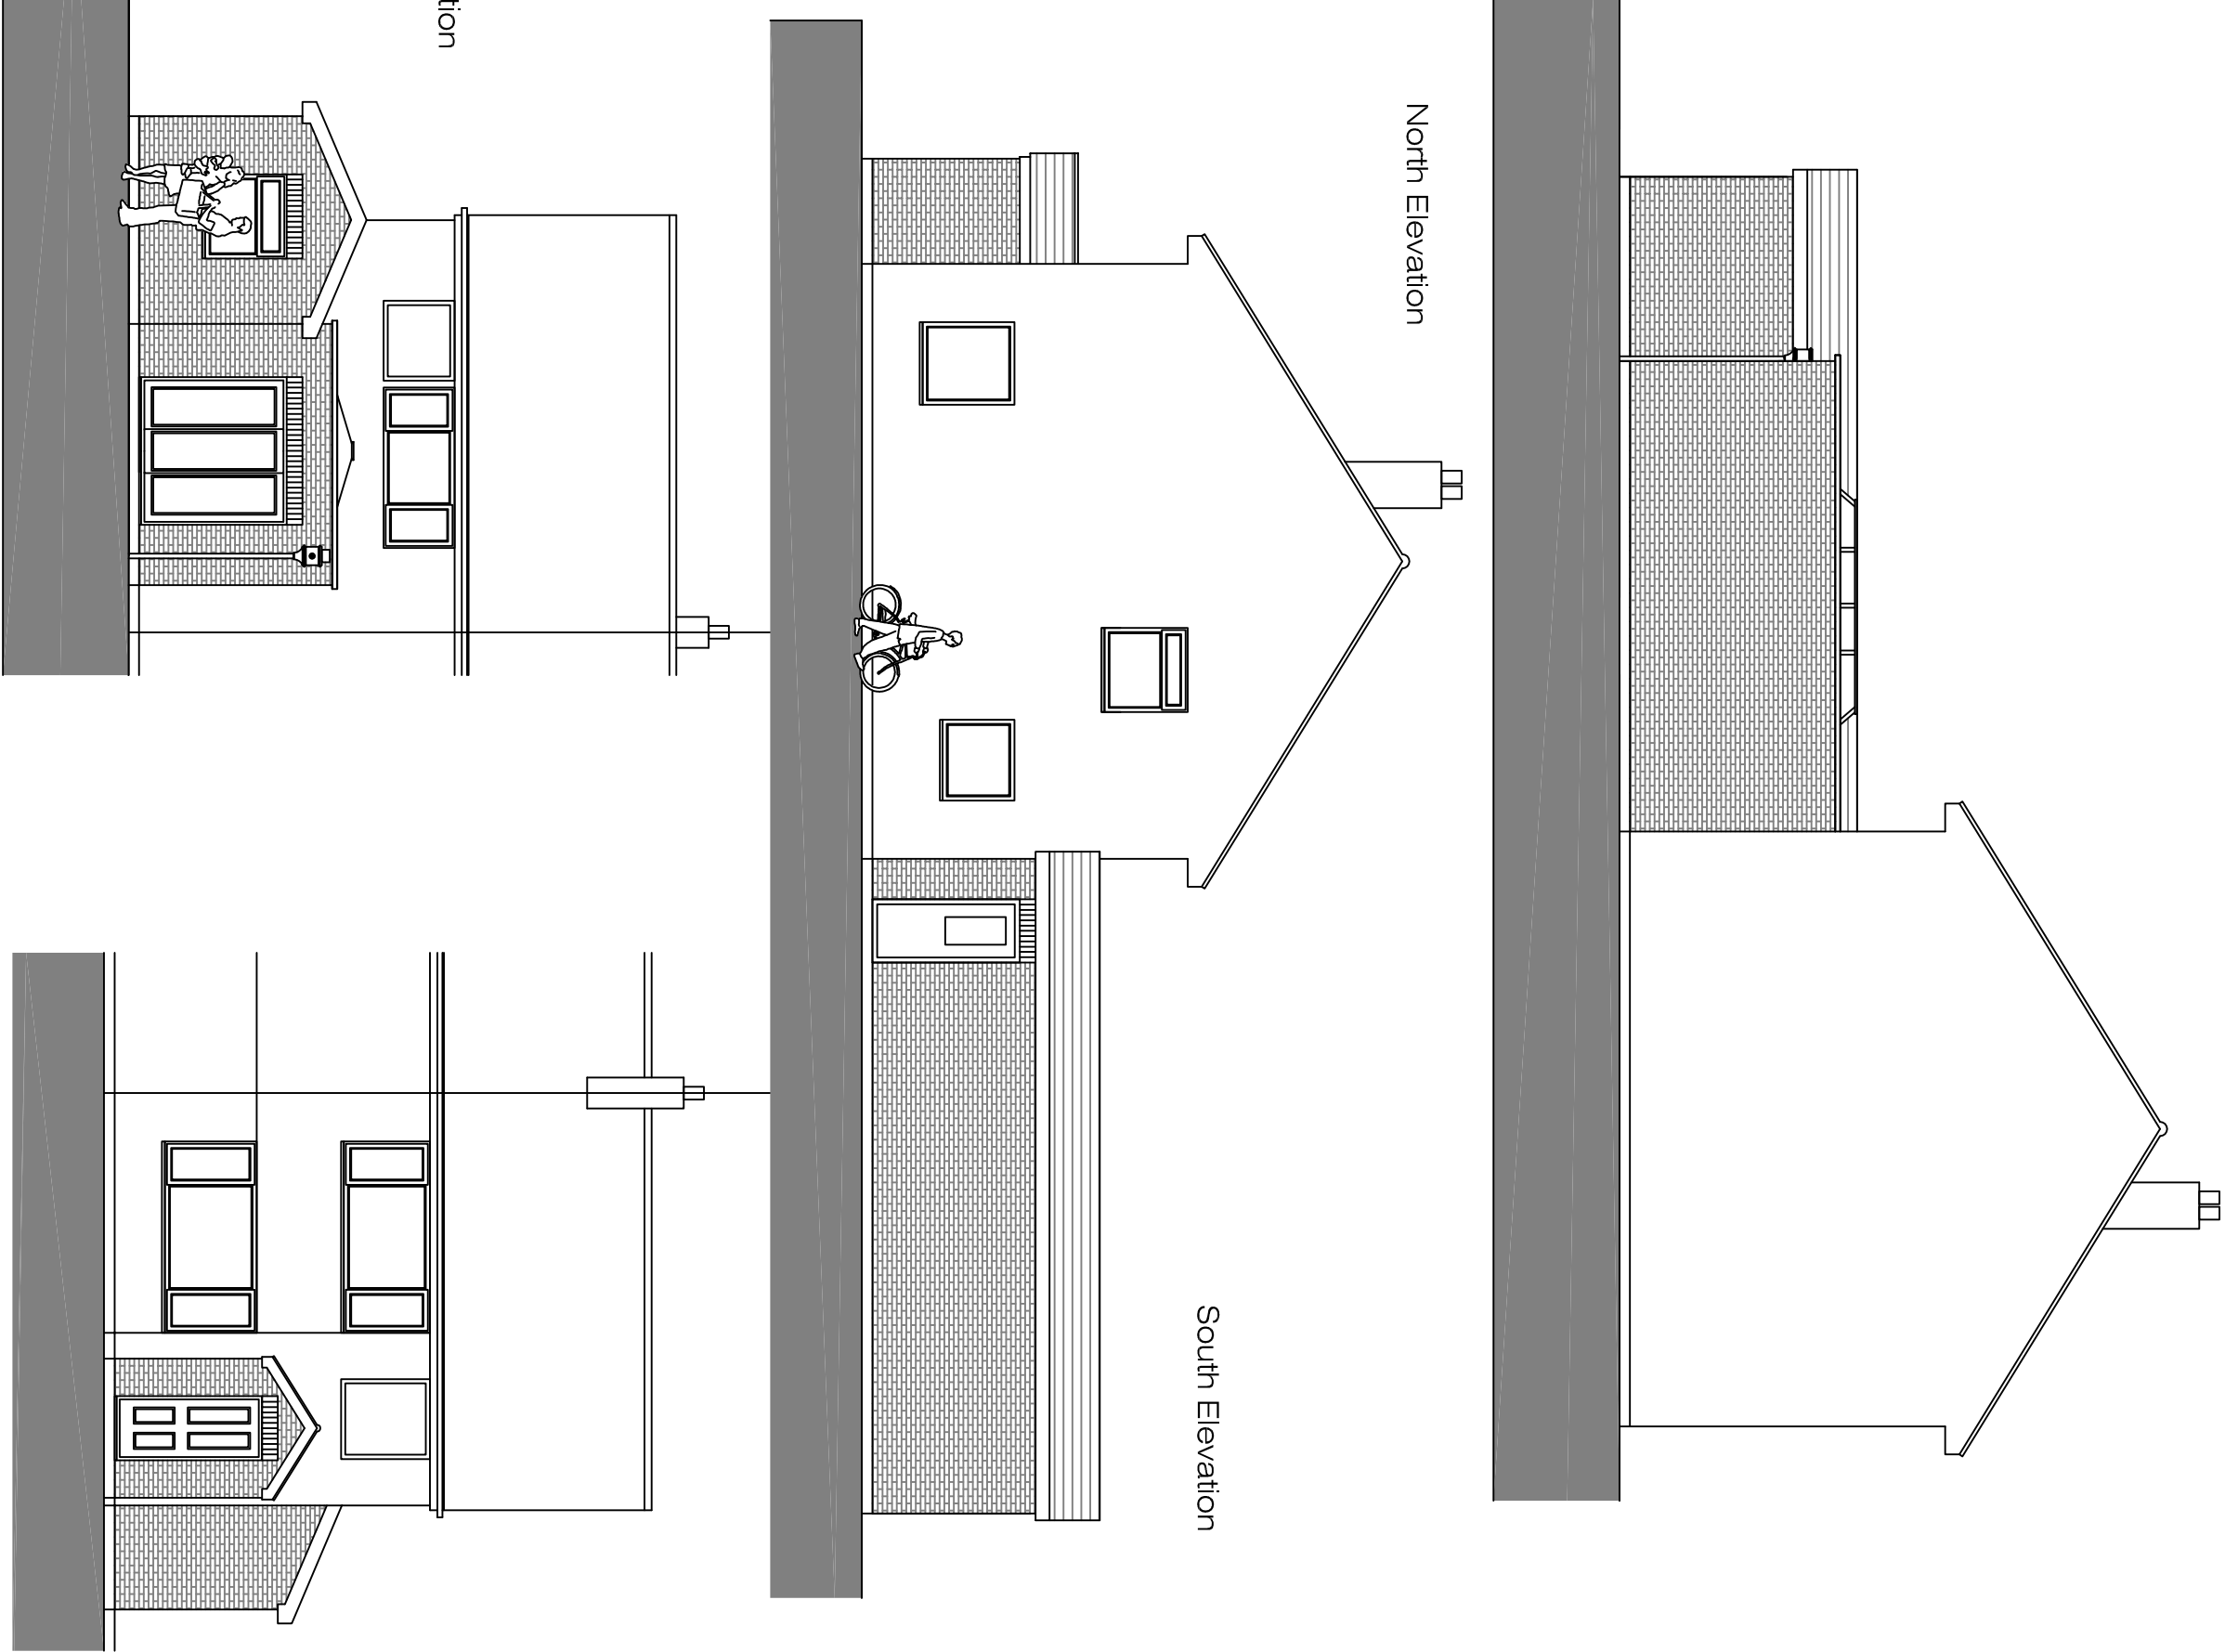

REVISION:

Drawing Title :

Proposed Extensions

Project :

Mr & Mrs M Tierney
12 Hillmead
Bedhampton

Drawn By

CRF

Date

10/03/18

SHEET SIZE

A2

Approved By

Date

Drawing No.

CFA | FULL | BS

Revision:

1/100

Scale:

Chris Flint Associates Ltd

CHARTERED SURVEYORS - PROJECT MANAGERS

DEVELOPMENT CONSULTANTS

PLANNING

2 Emerald Close Waterlooville Hants PO7 8NZ
tel: 023 92 432484 fax: 023 92 355554
Email: chrisflintassociates@gmail.com