


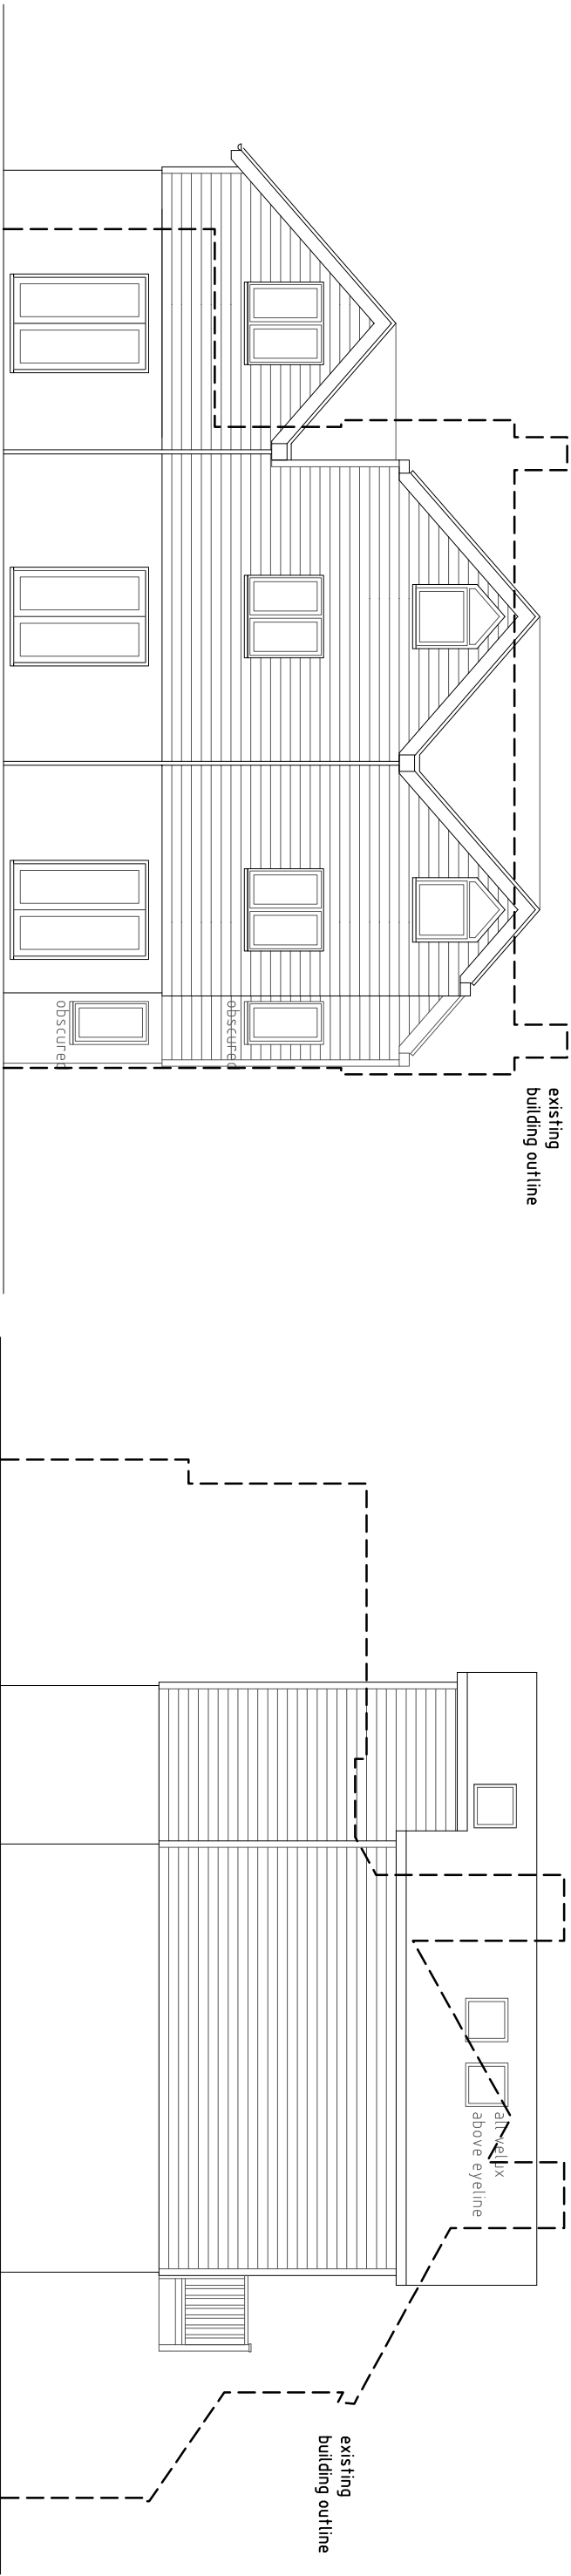

REAR(NORTH) - PROPOSED
1:100

SIDE(WEST) - PROPOSED
1:100