




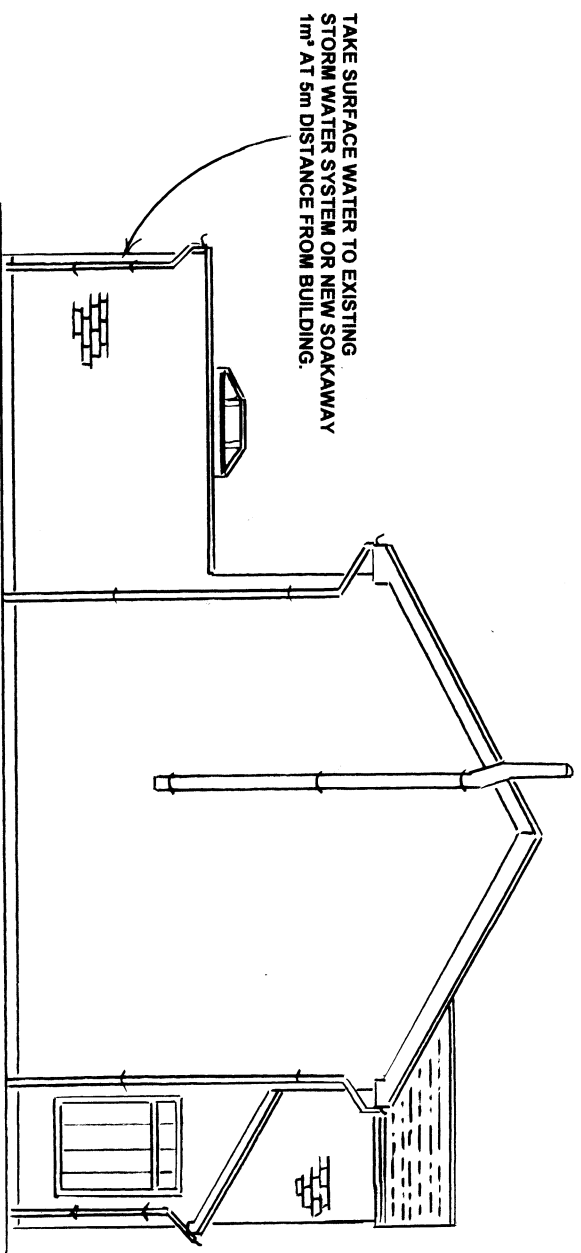


SIDE ELEVATION (EAST)

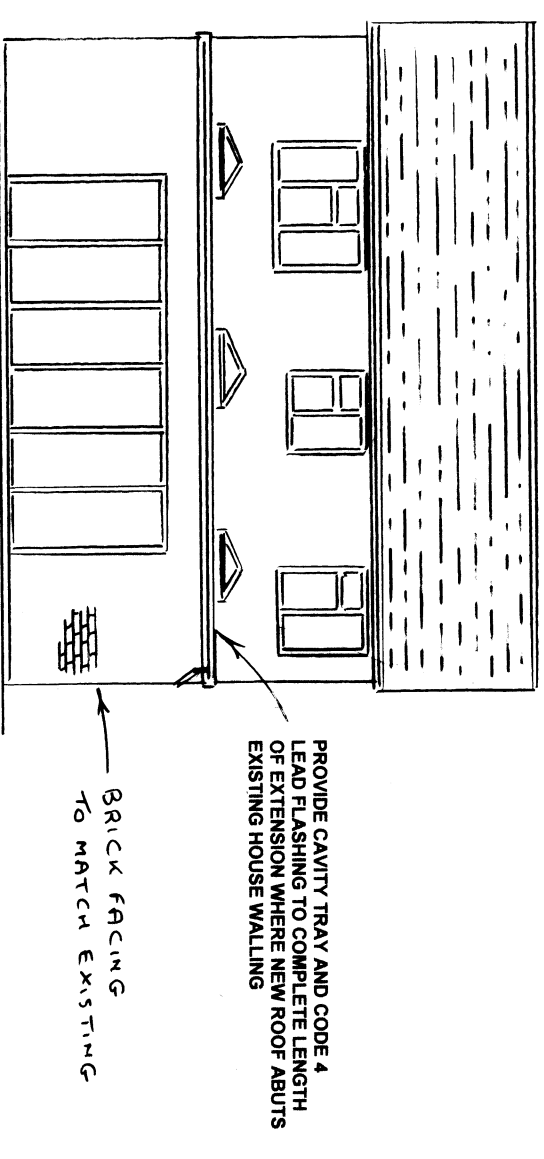

REAR ELEVATION (SOUTH)

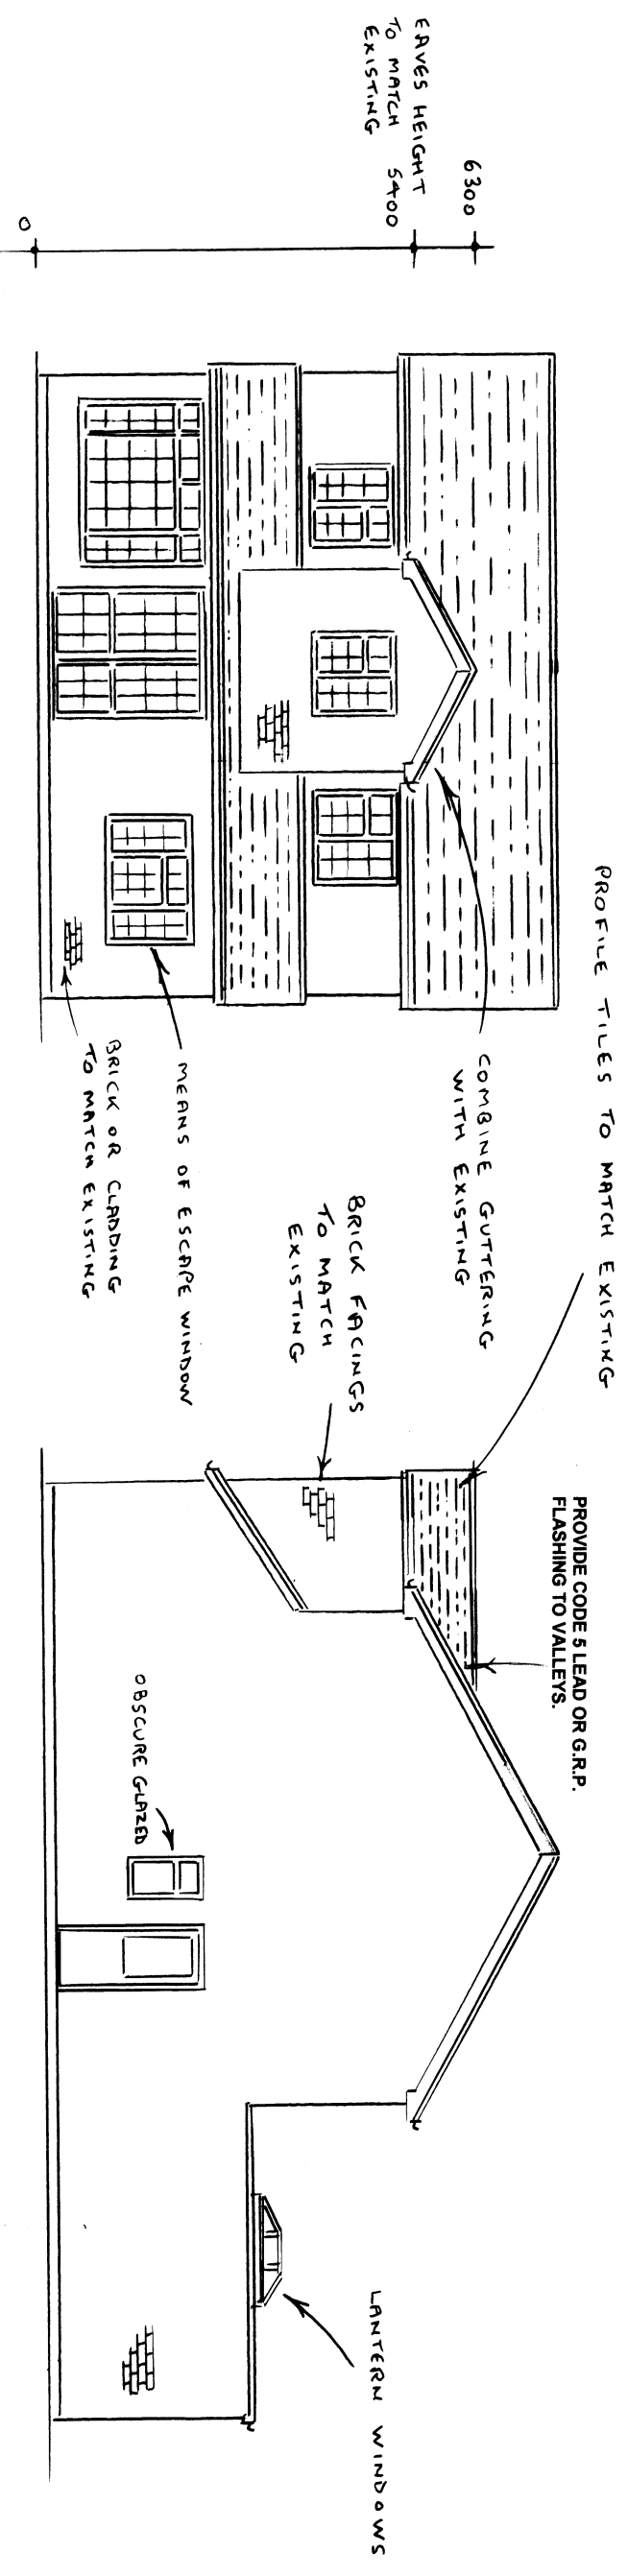

FRONT ELEVATION (NORTH)

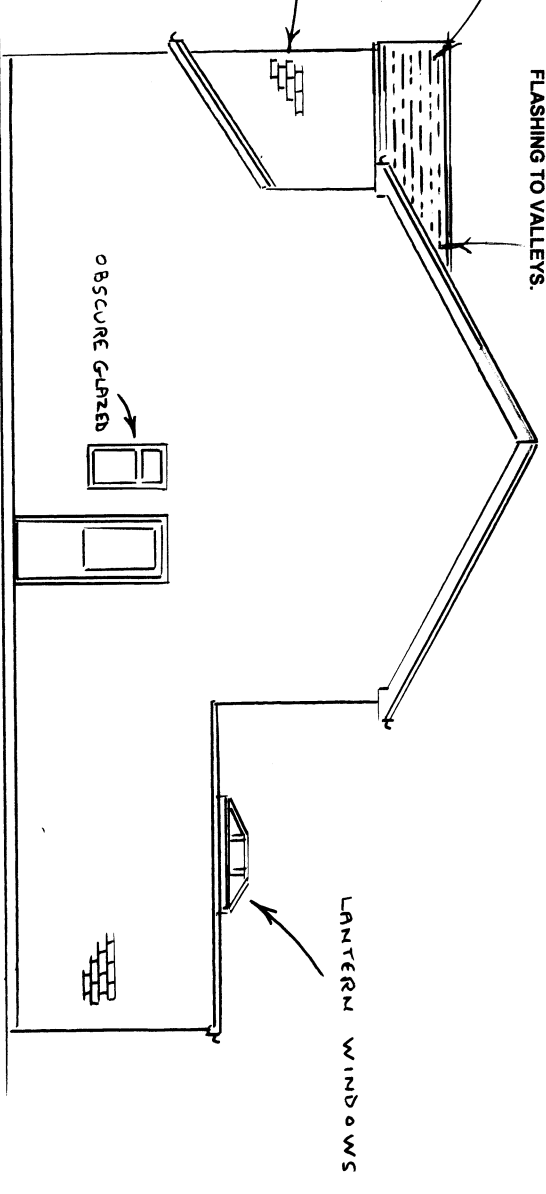

SIDE ELEVATION (WEST)

PROPOSED ELEVATIONS 1:100

ROGER CLARK (ARCHITECTURAL SERVICES)	
Tel: 023 9237 3841	
PLAN No:	24439 / 5
Proposed Elevations	1:100 @ A3
Scale :	
PROPOSED EXTENSIONS	
33 ISLAND CLOSE	
HAYLING ISLAND	