

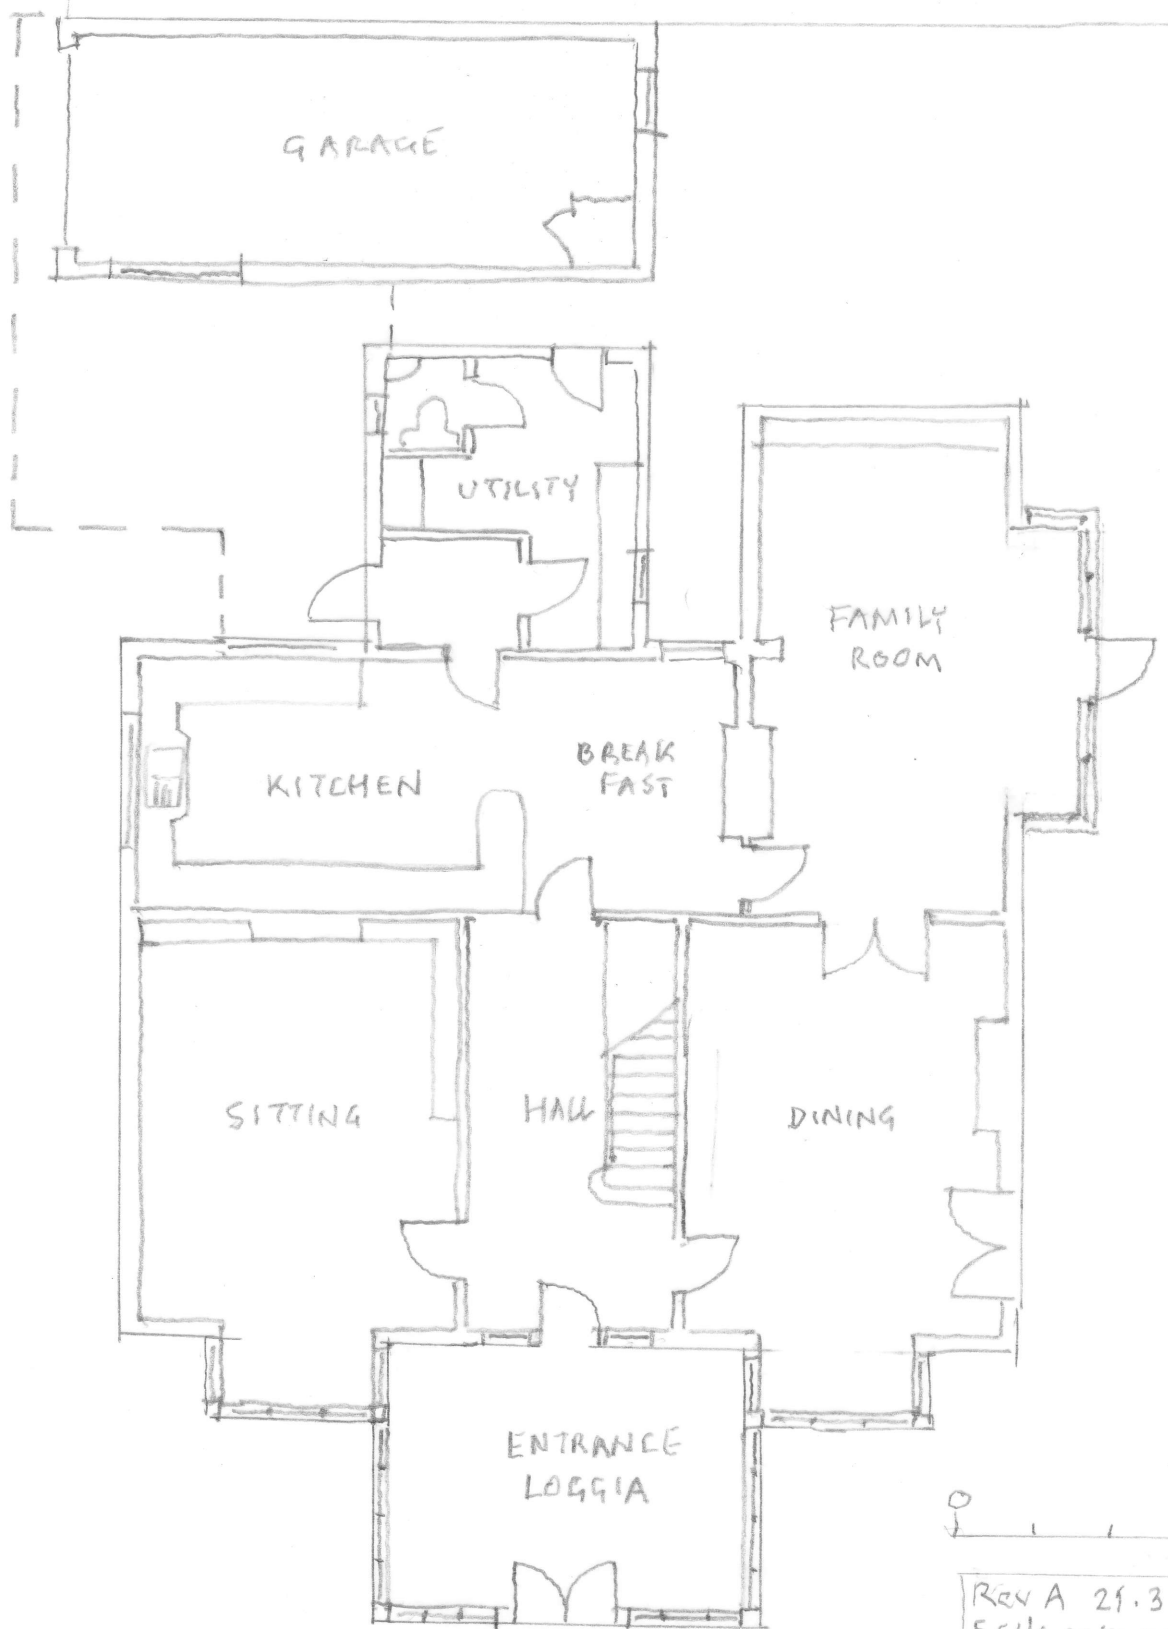
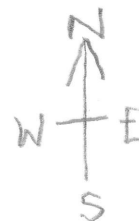


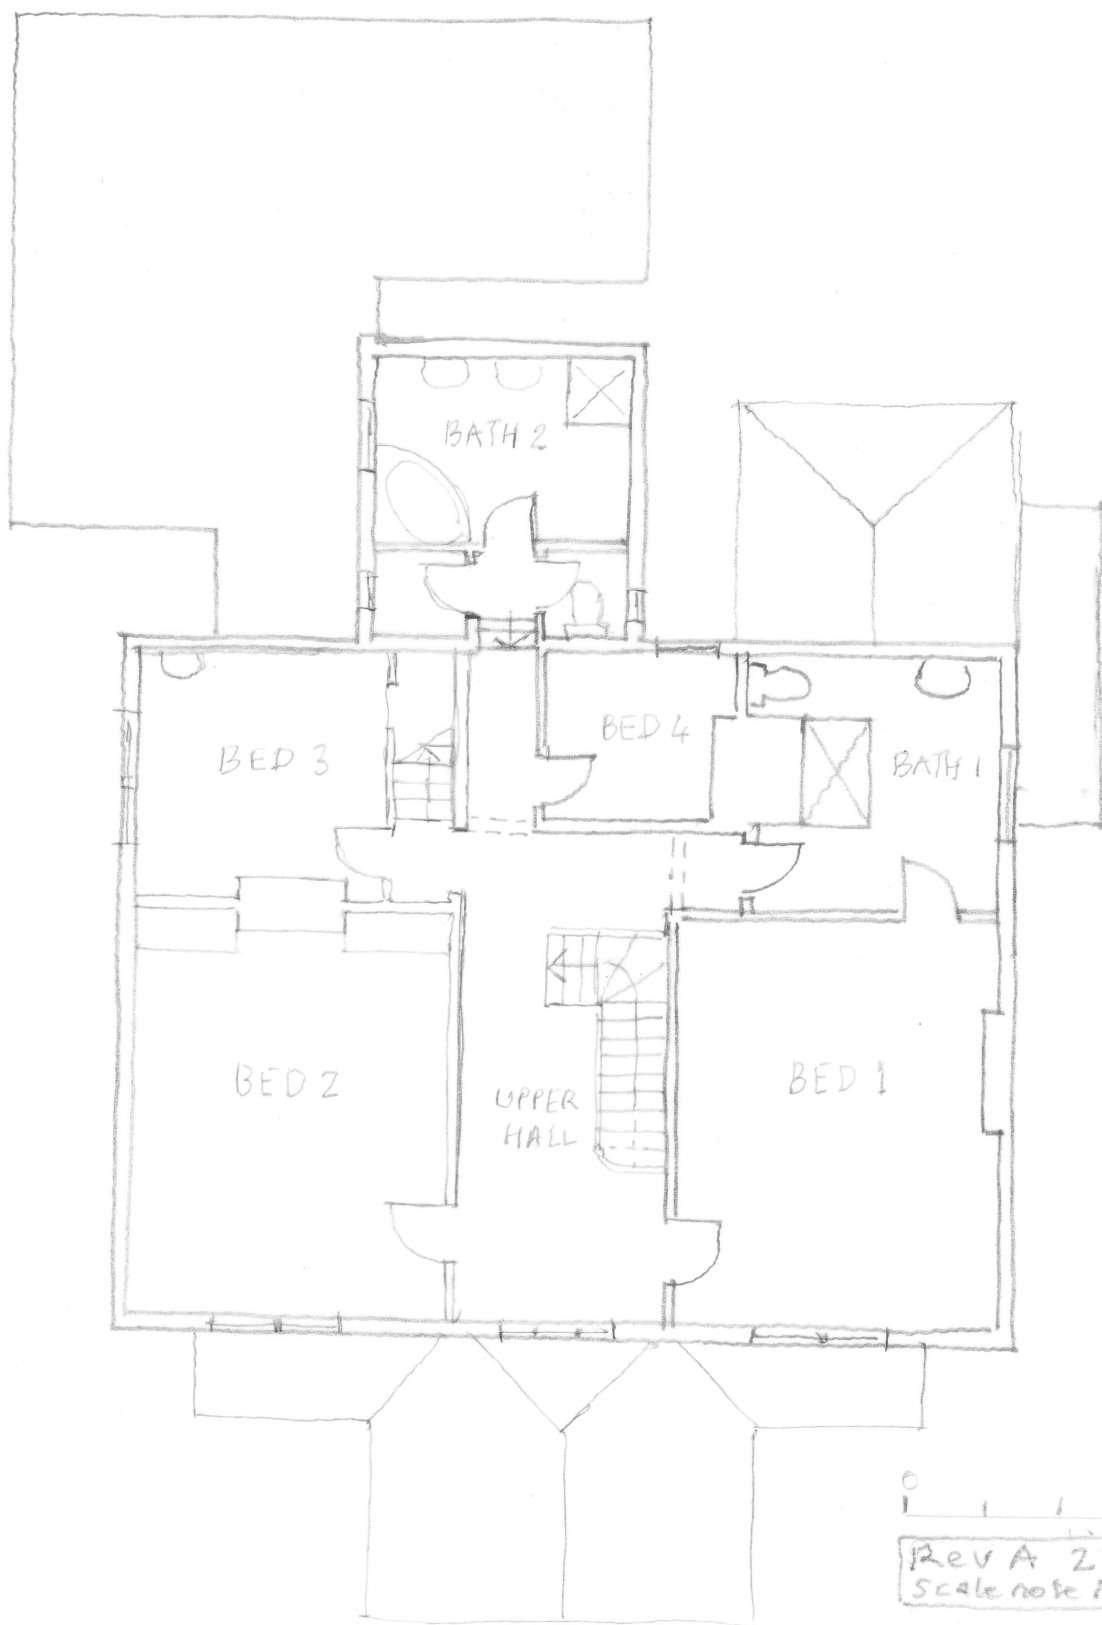

0 5m



Rev A 21.3.2018
Scale note removed

EXISTING
GROUND FLOOR
11 PARKCRESCENT
EMSWORTH
28.12.2017

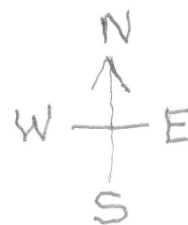

0 1 2 3 4 5m
Rev A 21.3.2018
Scale note removed

EXISTING
FIRST FLOOR
11 PARK CRESCENT
EMSWORTH
28.12.2017

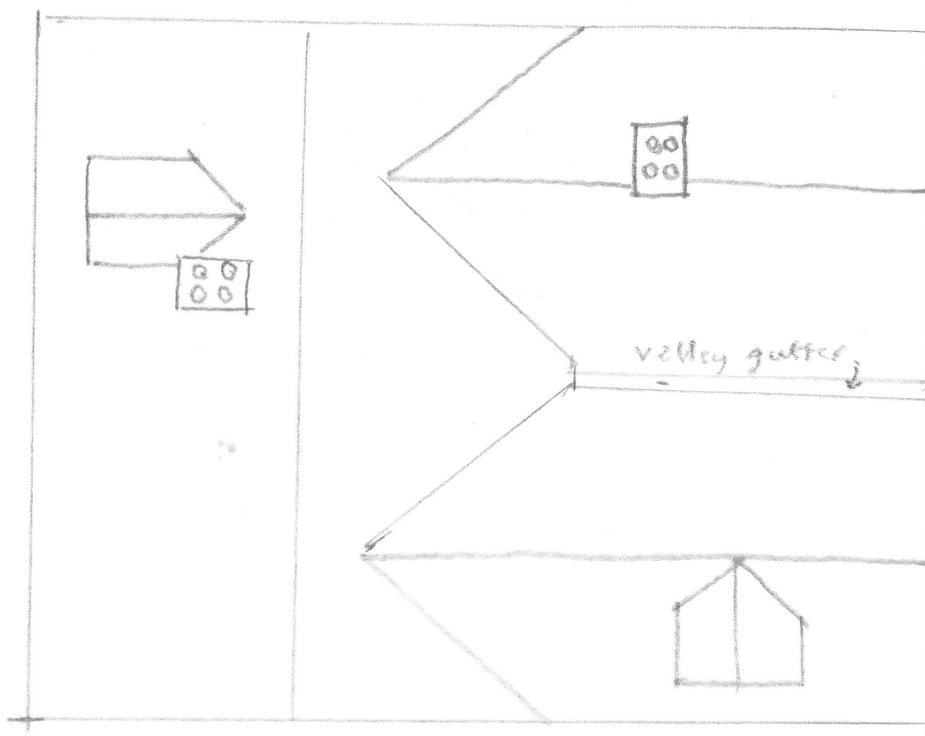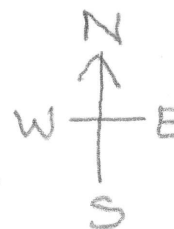


ROOF

EXISTING PLANS
11 PARK CRESCENT
EMSWORTH



28.12.2017


Rev A. 21.3.2018
Scale note removed

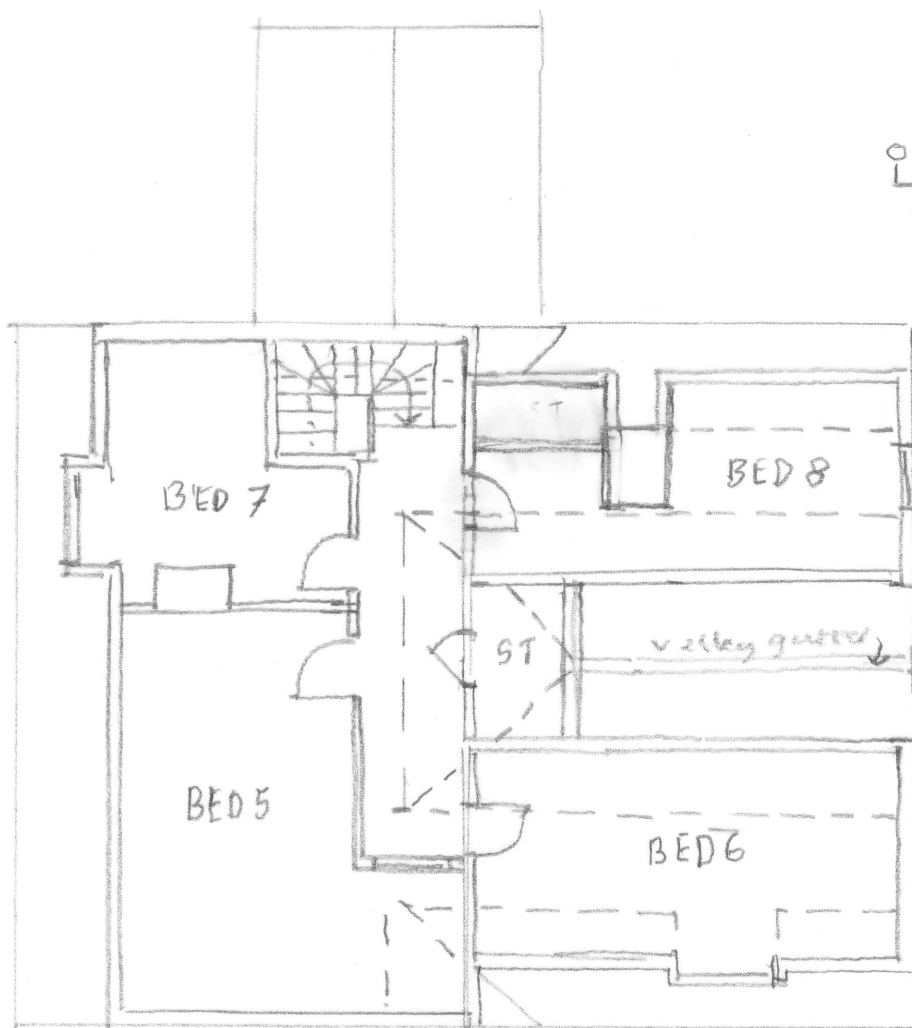

SECOND FLOOR





PROPOSED
EAST ELEVATION
SKETCH
VIEW

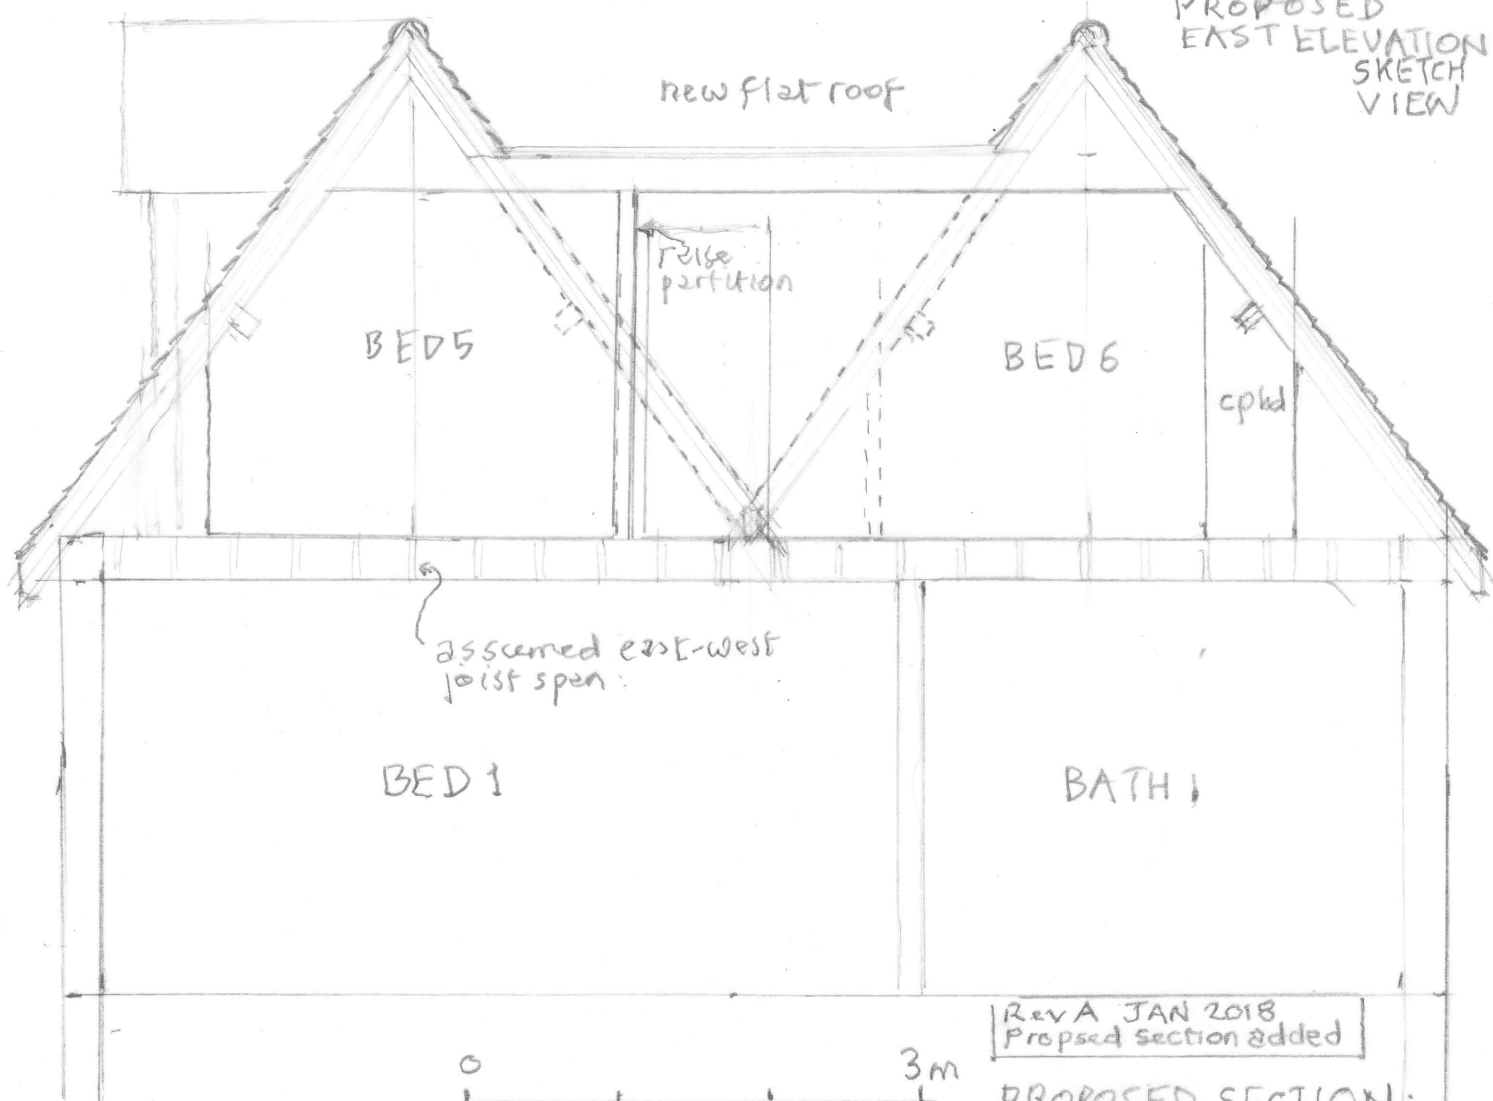

Rev A JAN 2018
Proposed section added


PROPOSED SECTION
11 PARK CRESCENT, EMSWORTH
28.12.2017

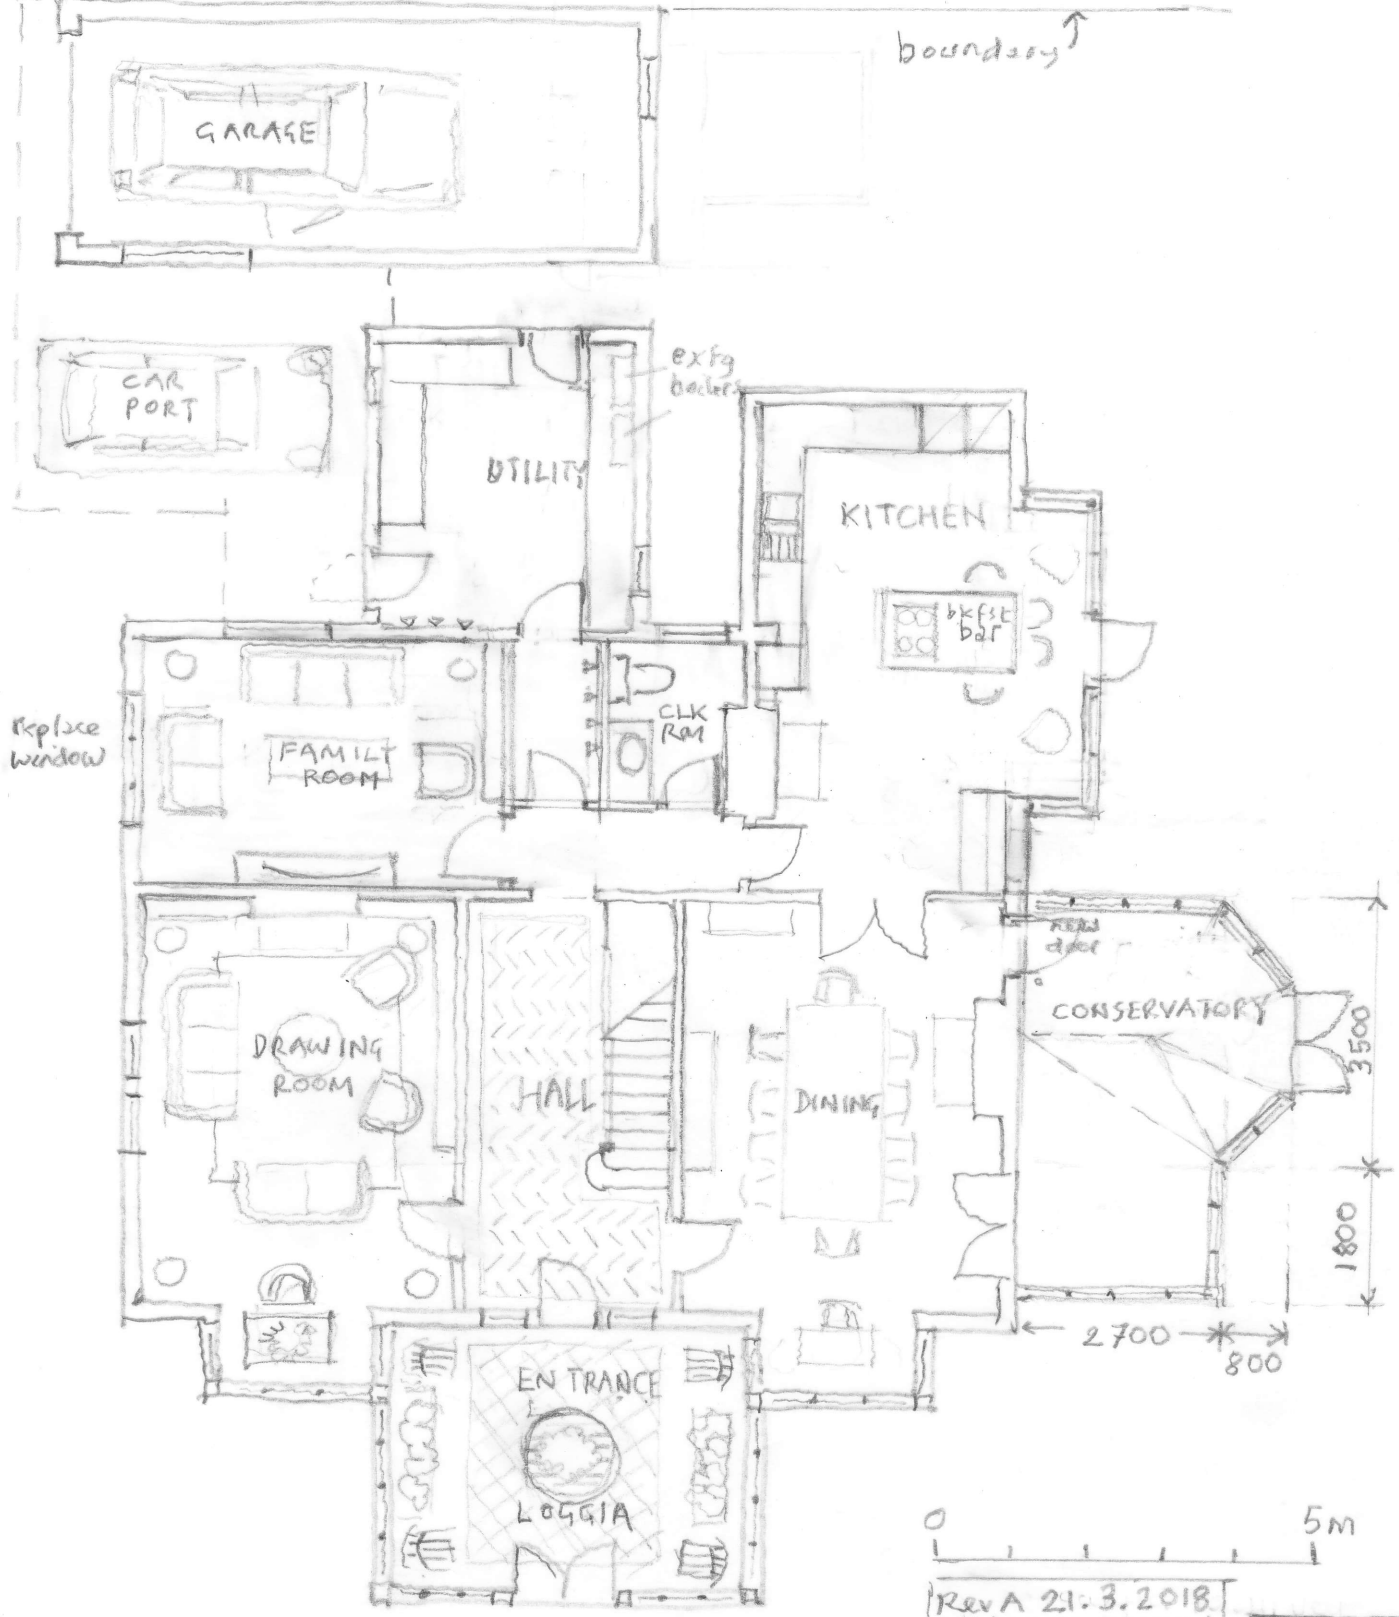
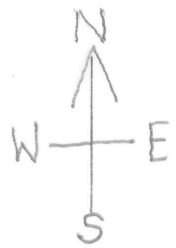


Rev A 21.3.2018
Scale note removed
conservatory dims

PROPOSED
GROUND FLOOR
11 PARK CRESCENT
EMSWORTH



28.12.2017

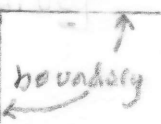

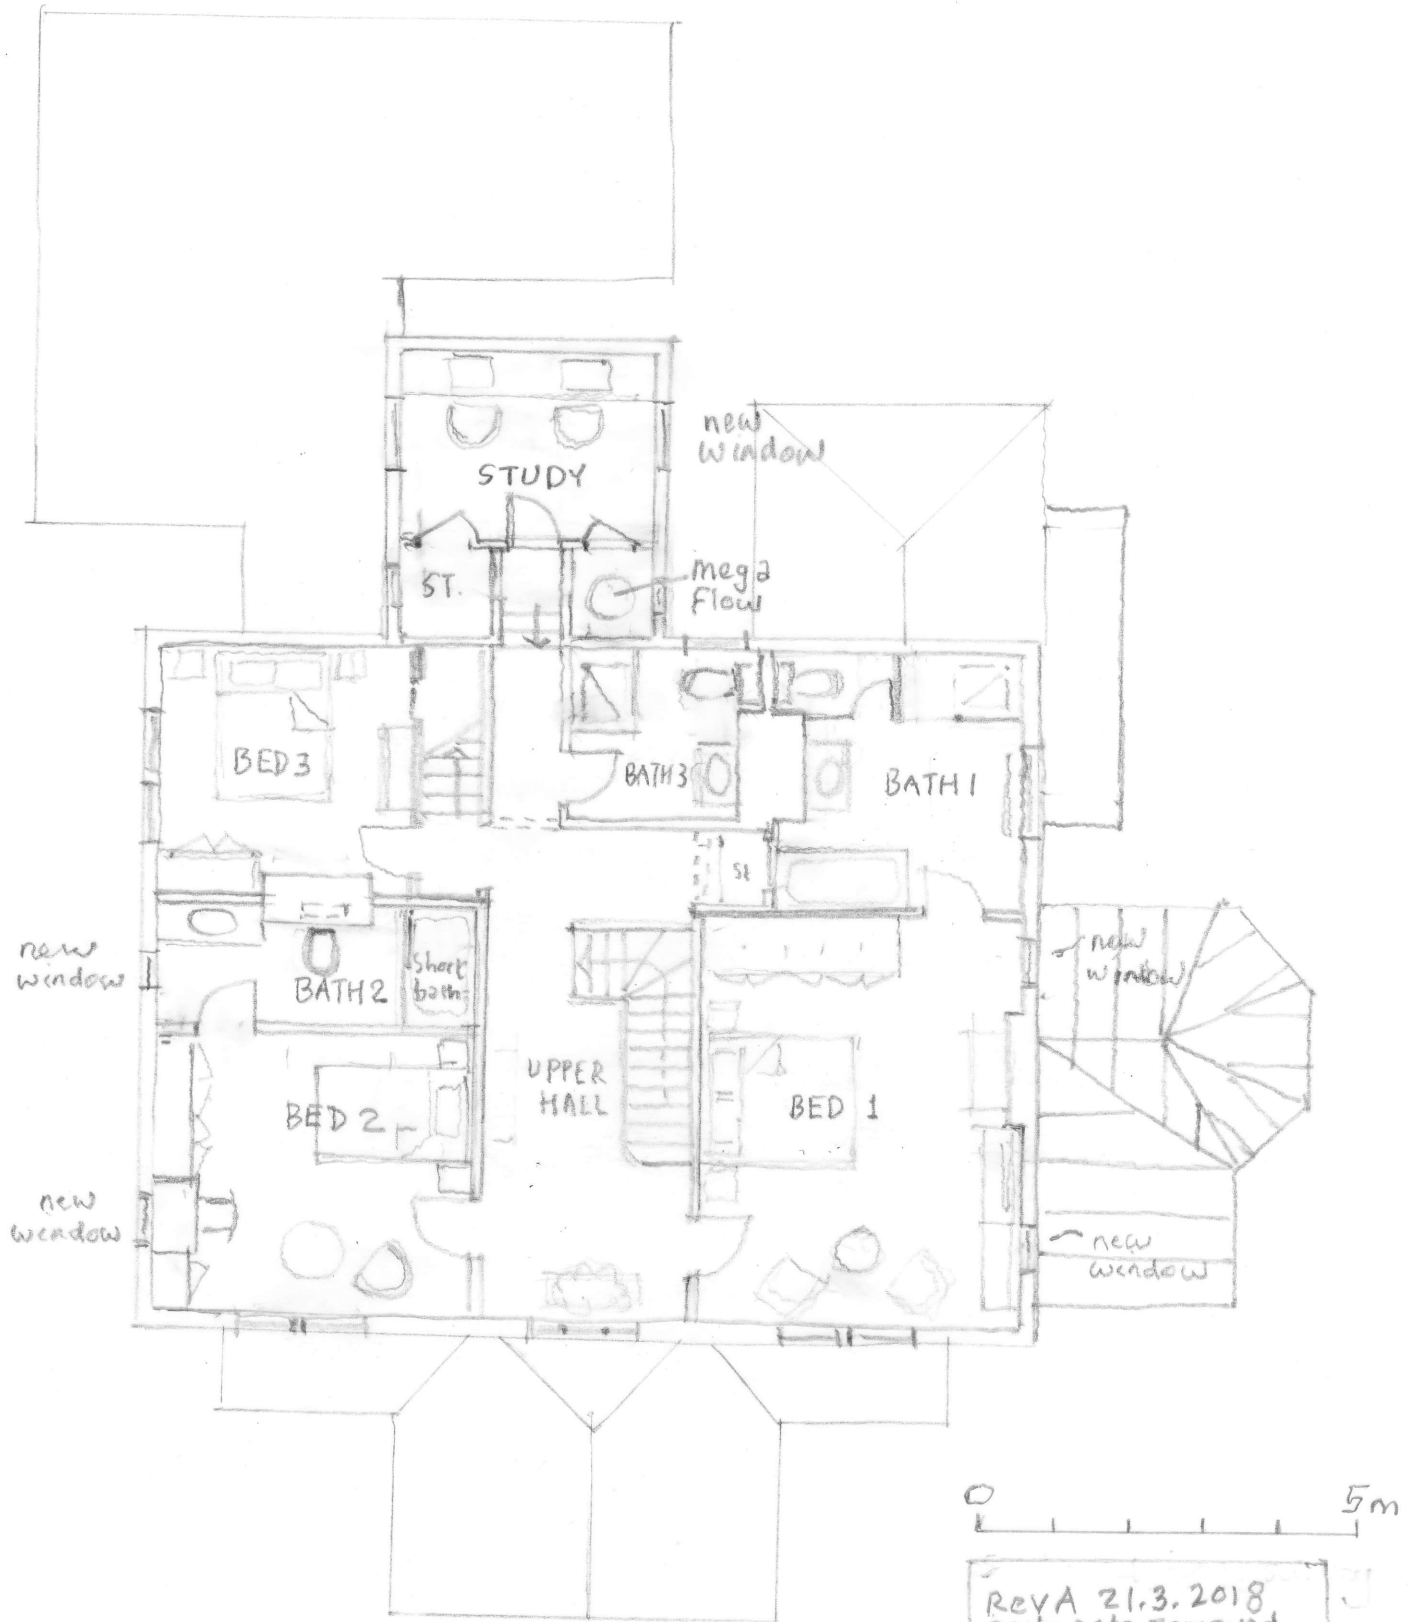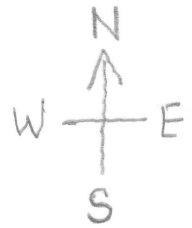


ReVA 21.3.2018
scale note removed
conservatory roof shown

PROPOSED
FIRST FLOOR
11 PARK CRESCENT
EMSWORTH
28.12.2017

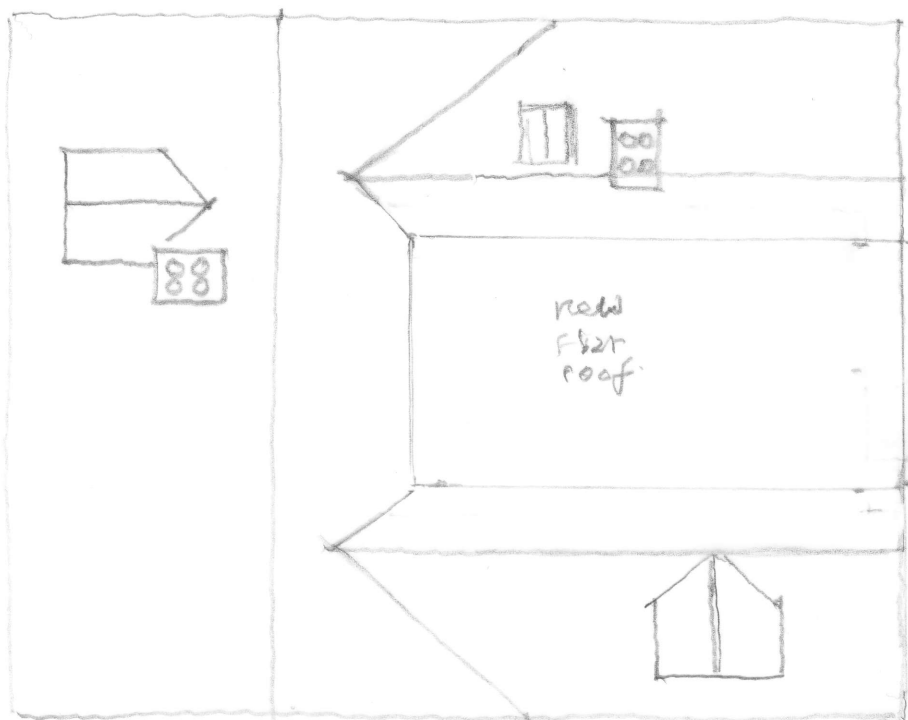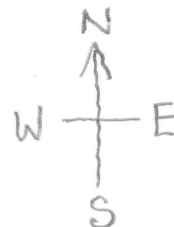

ROOF

PROPOSED PLANS
11 PARK CRESCENT
EMSWORTH

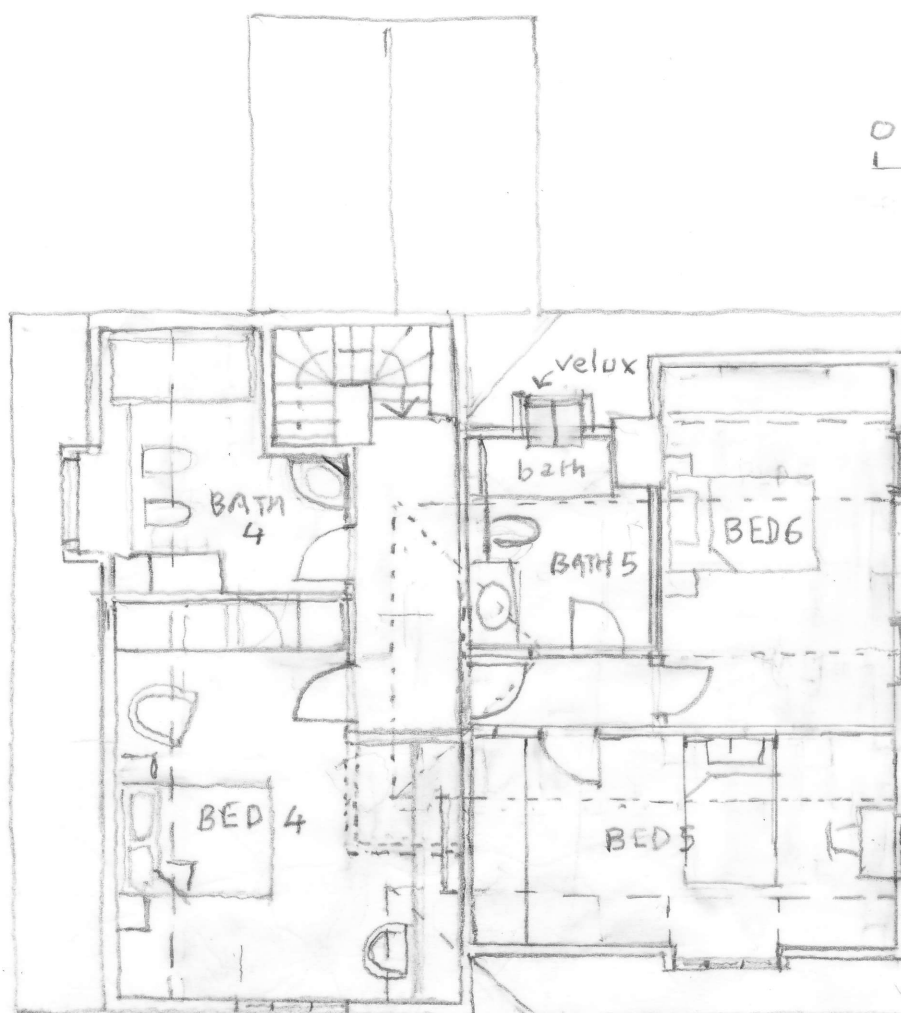

28.12.2017
rev A 21.3.2018
scale note removed
flat roof amended
and dimensioned

SECOND FLOOR



CONSERVATORY
SOUTH ELEVATION

PROPOSED EAST ELEVATION



EXISTING EAST ELEVATION

11 PARK CRESCENT
EMSWORTH
21.3.2018