


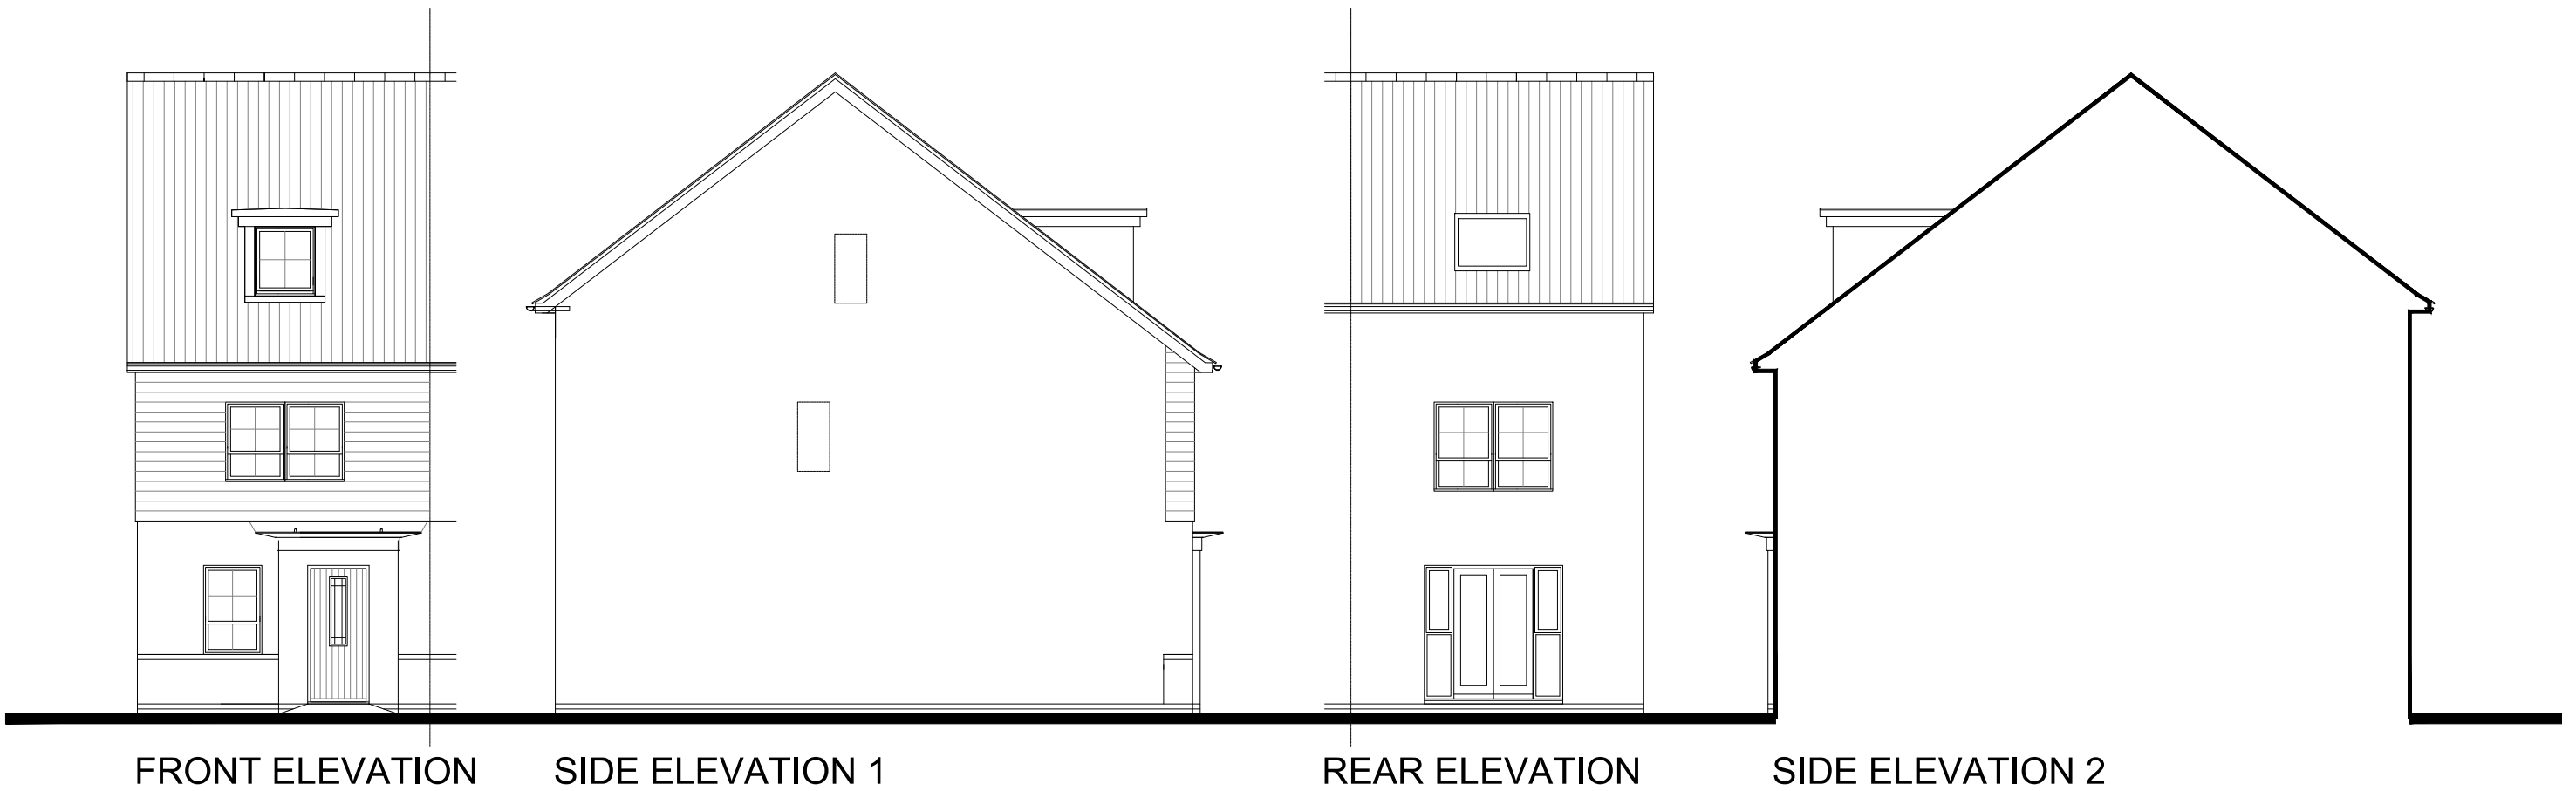


FRONT ELEVATION


SIDE ELEVATION 1

REAR ELEVATION


SIDE ELEVATION 2

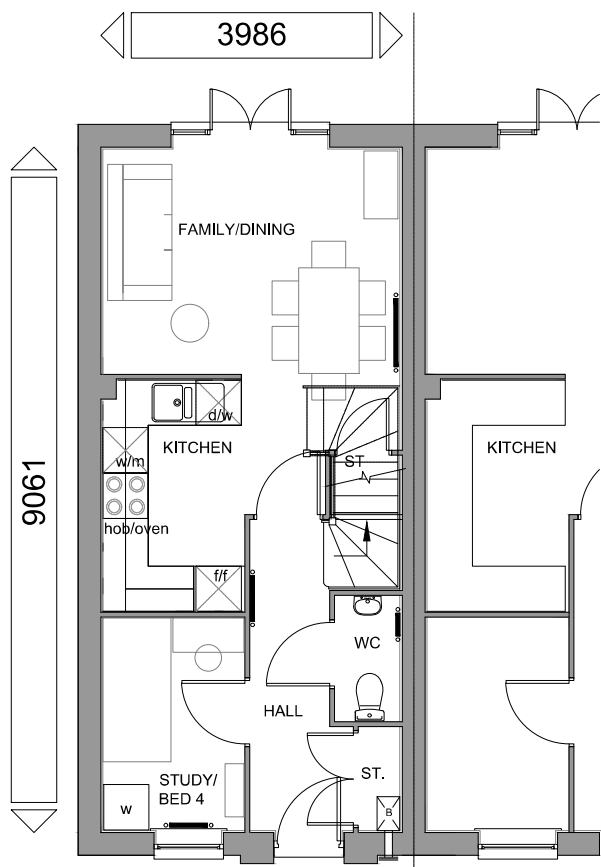

GROUND FLOOR PLAN

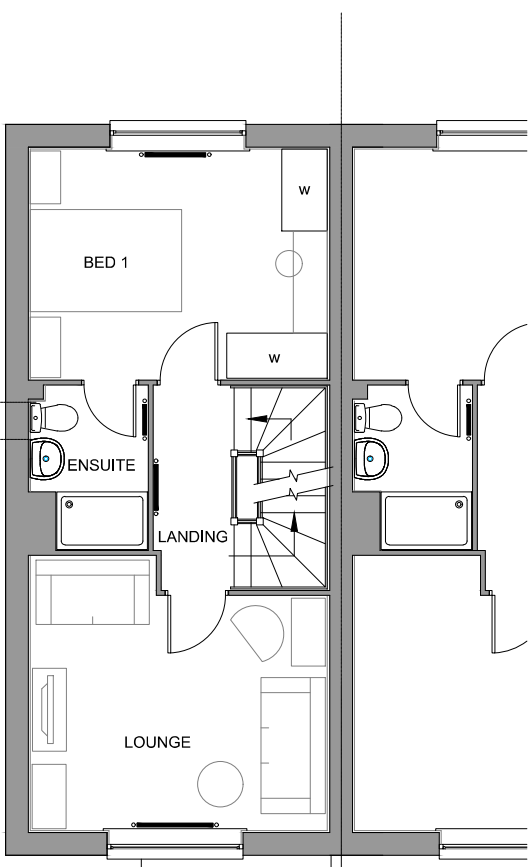

FIRST FLOOR PLAN

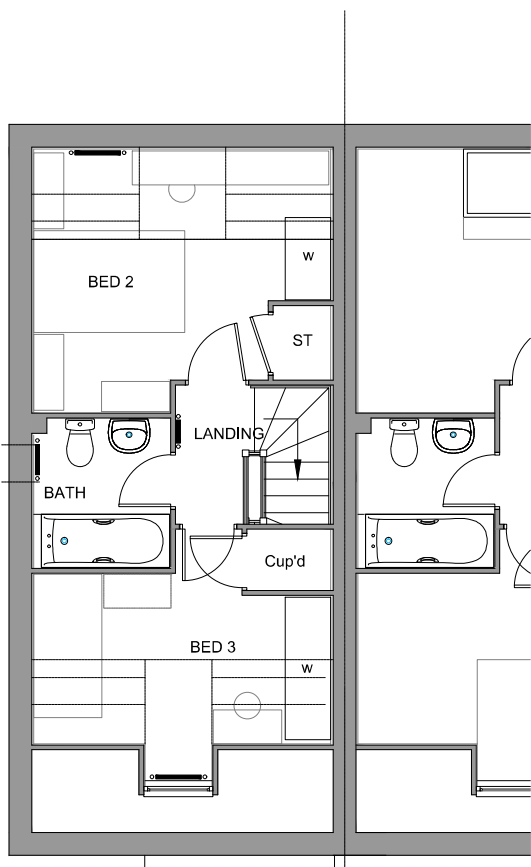

SECOND FLOOR PLAN

PLOT NUMBERS:
AS: 6
OPP: 5

NOTE: ALL FLUES, METERS & EXTRACT
POSITIONS TO BE CONFIRMED.

SOLAR PANELS TYPE, SIZE & ORIENTATION
TO BE AGREED. PLOT SPECIFIC

KINGSVILLE
VARIANT 1
BEDROOM ALLOCATION 3B/5P
2.5 STOREY
FLOOR AREA: 1073sqft/99.6m² (GIFA)

