


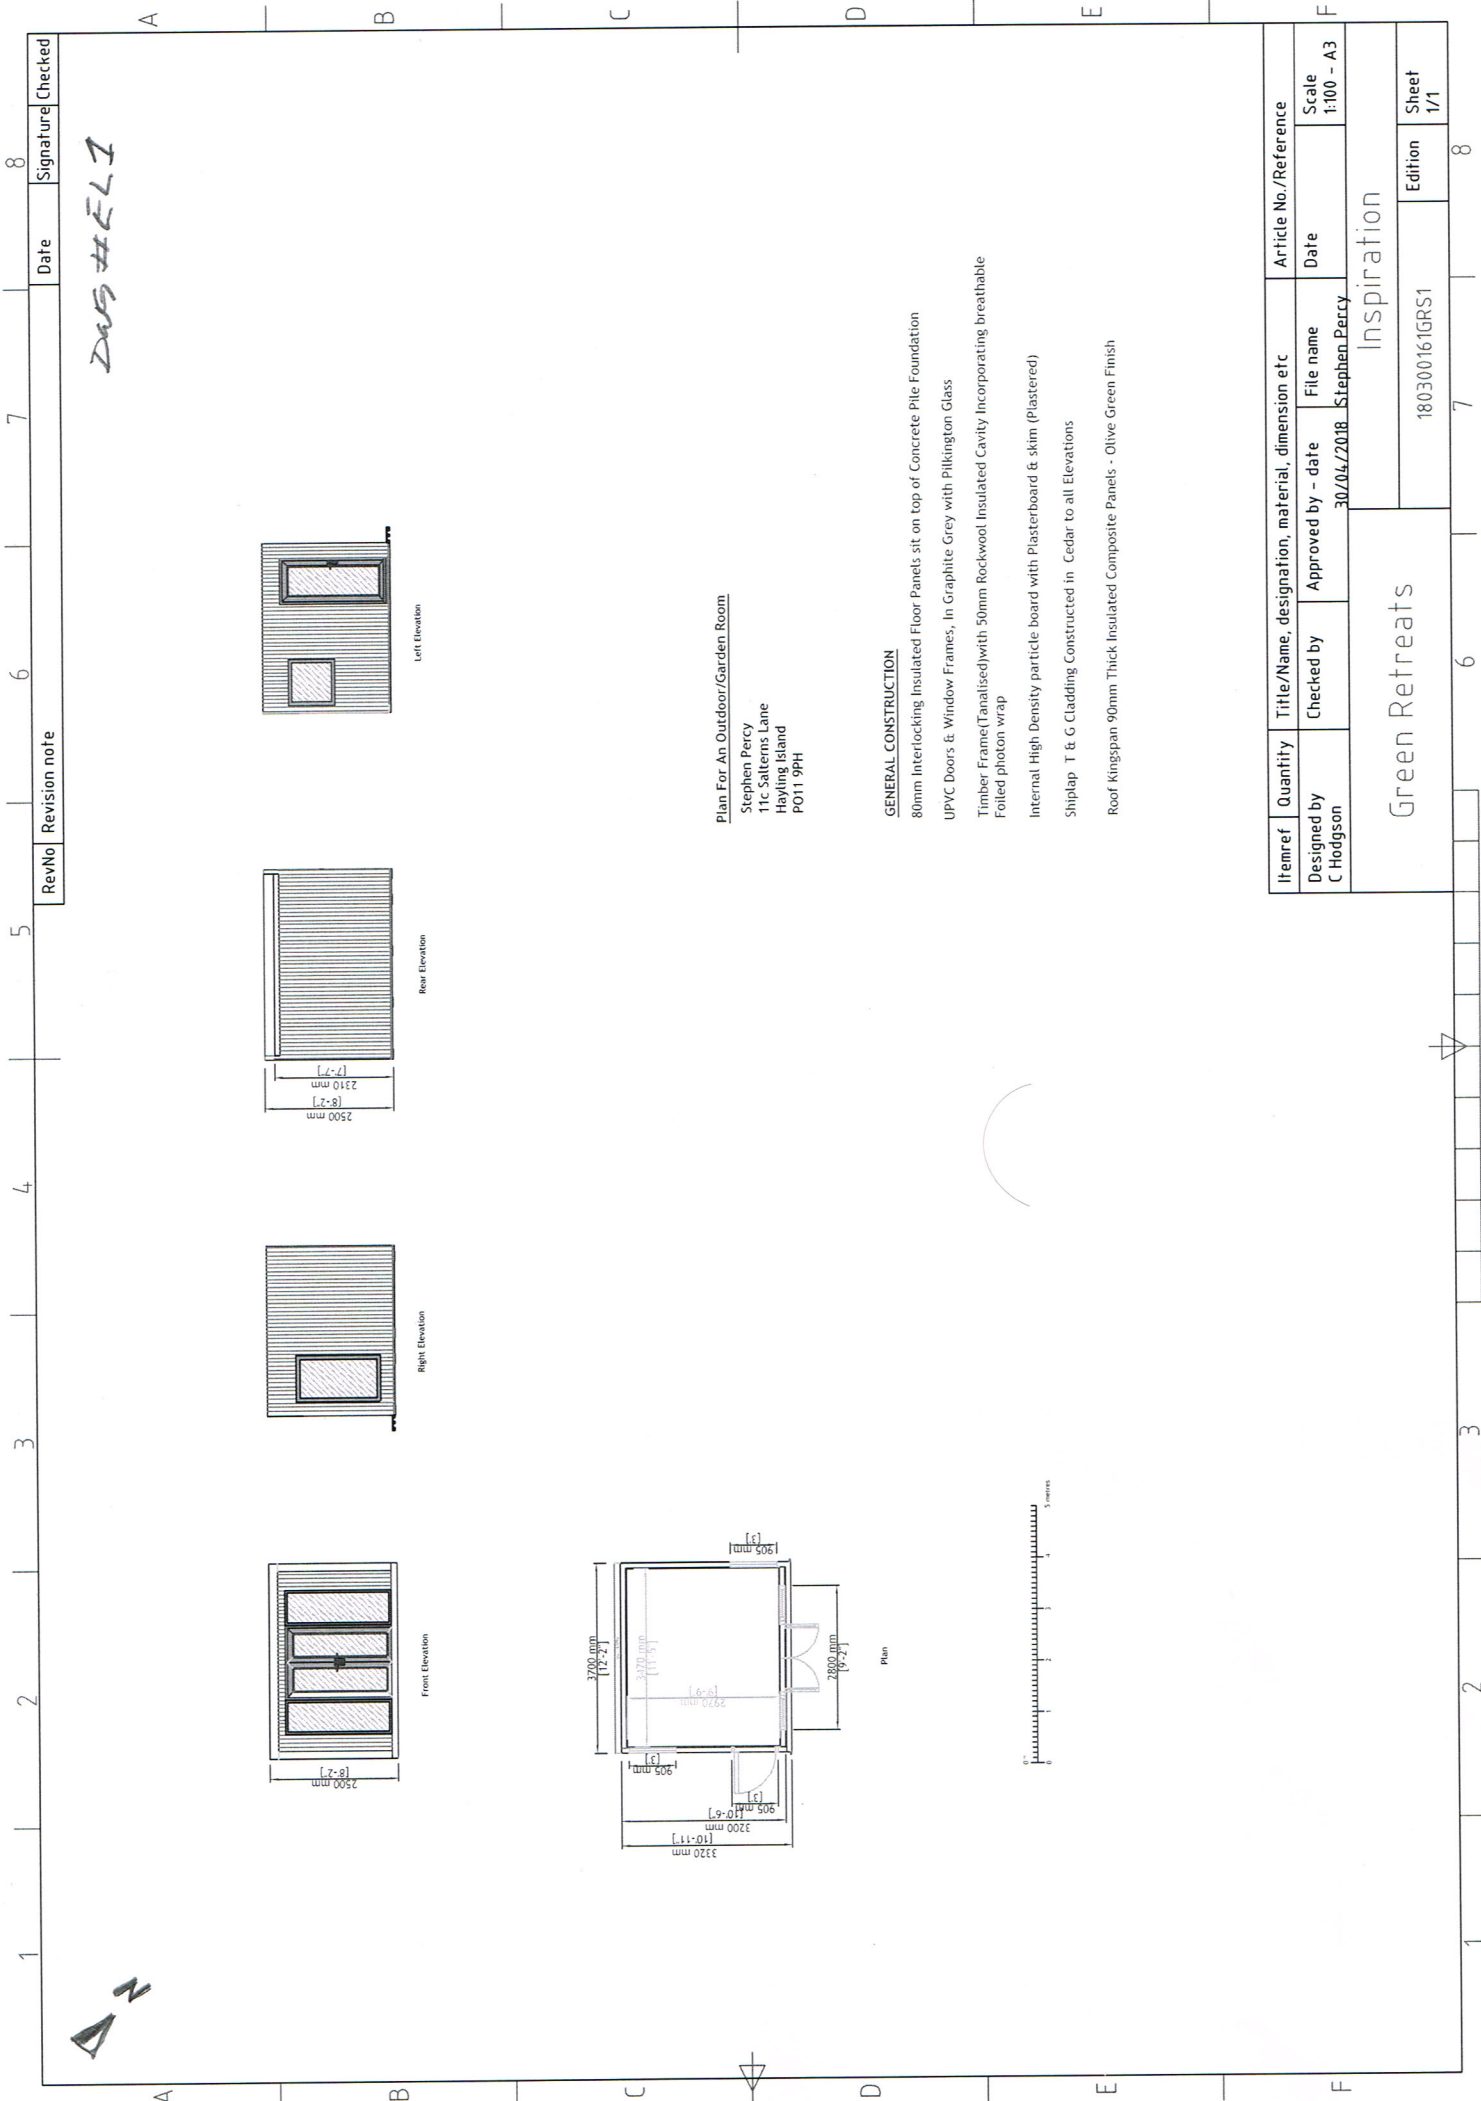

Plan For An Outdoor/Garden Room

Stephen Percy
11c Sallerns Lane
Hayling Island
PO11 9PH

GENERAL CONSTRUCTION

- 80mm Interlocking Insulated Floor Panels sit on top of Concrete Pile Foundation
- UPVC Doors & Window Frames, In Graphite Grey with Pilkington Glass
- Timber Frame(Tanalised)with 50mm Rockwool Insulated Cavity Incorporating breathable Foiled photon wrap
- Internal High Density particle board with Plasterboard & skim (Plastered)
- Shiplap T & G Cladding Constructed in Cedar to all Elevations
- Roof Kingspan 90mm Thick Insulated Composite Panels - Olive Green Finish

Itemref	Quantity	Title/Name, designation, material, dimension etc	Article No./Reference		
Designed by C Hodgson	Checked by	Approved by - date	File name	Date	Scale
		30/04/2018	Stephen Percy		1:100 - A3
Green Retreats			Inspiration		
			180300161GRS1	Edition	Sheet
					1/1