


HAVANT BOROUGH
COUNCIL
09 FEB 2018
RECEIVED

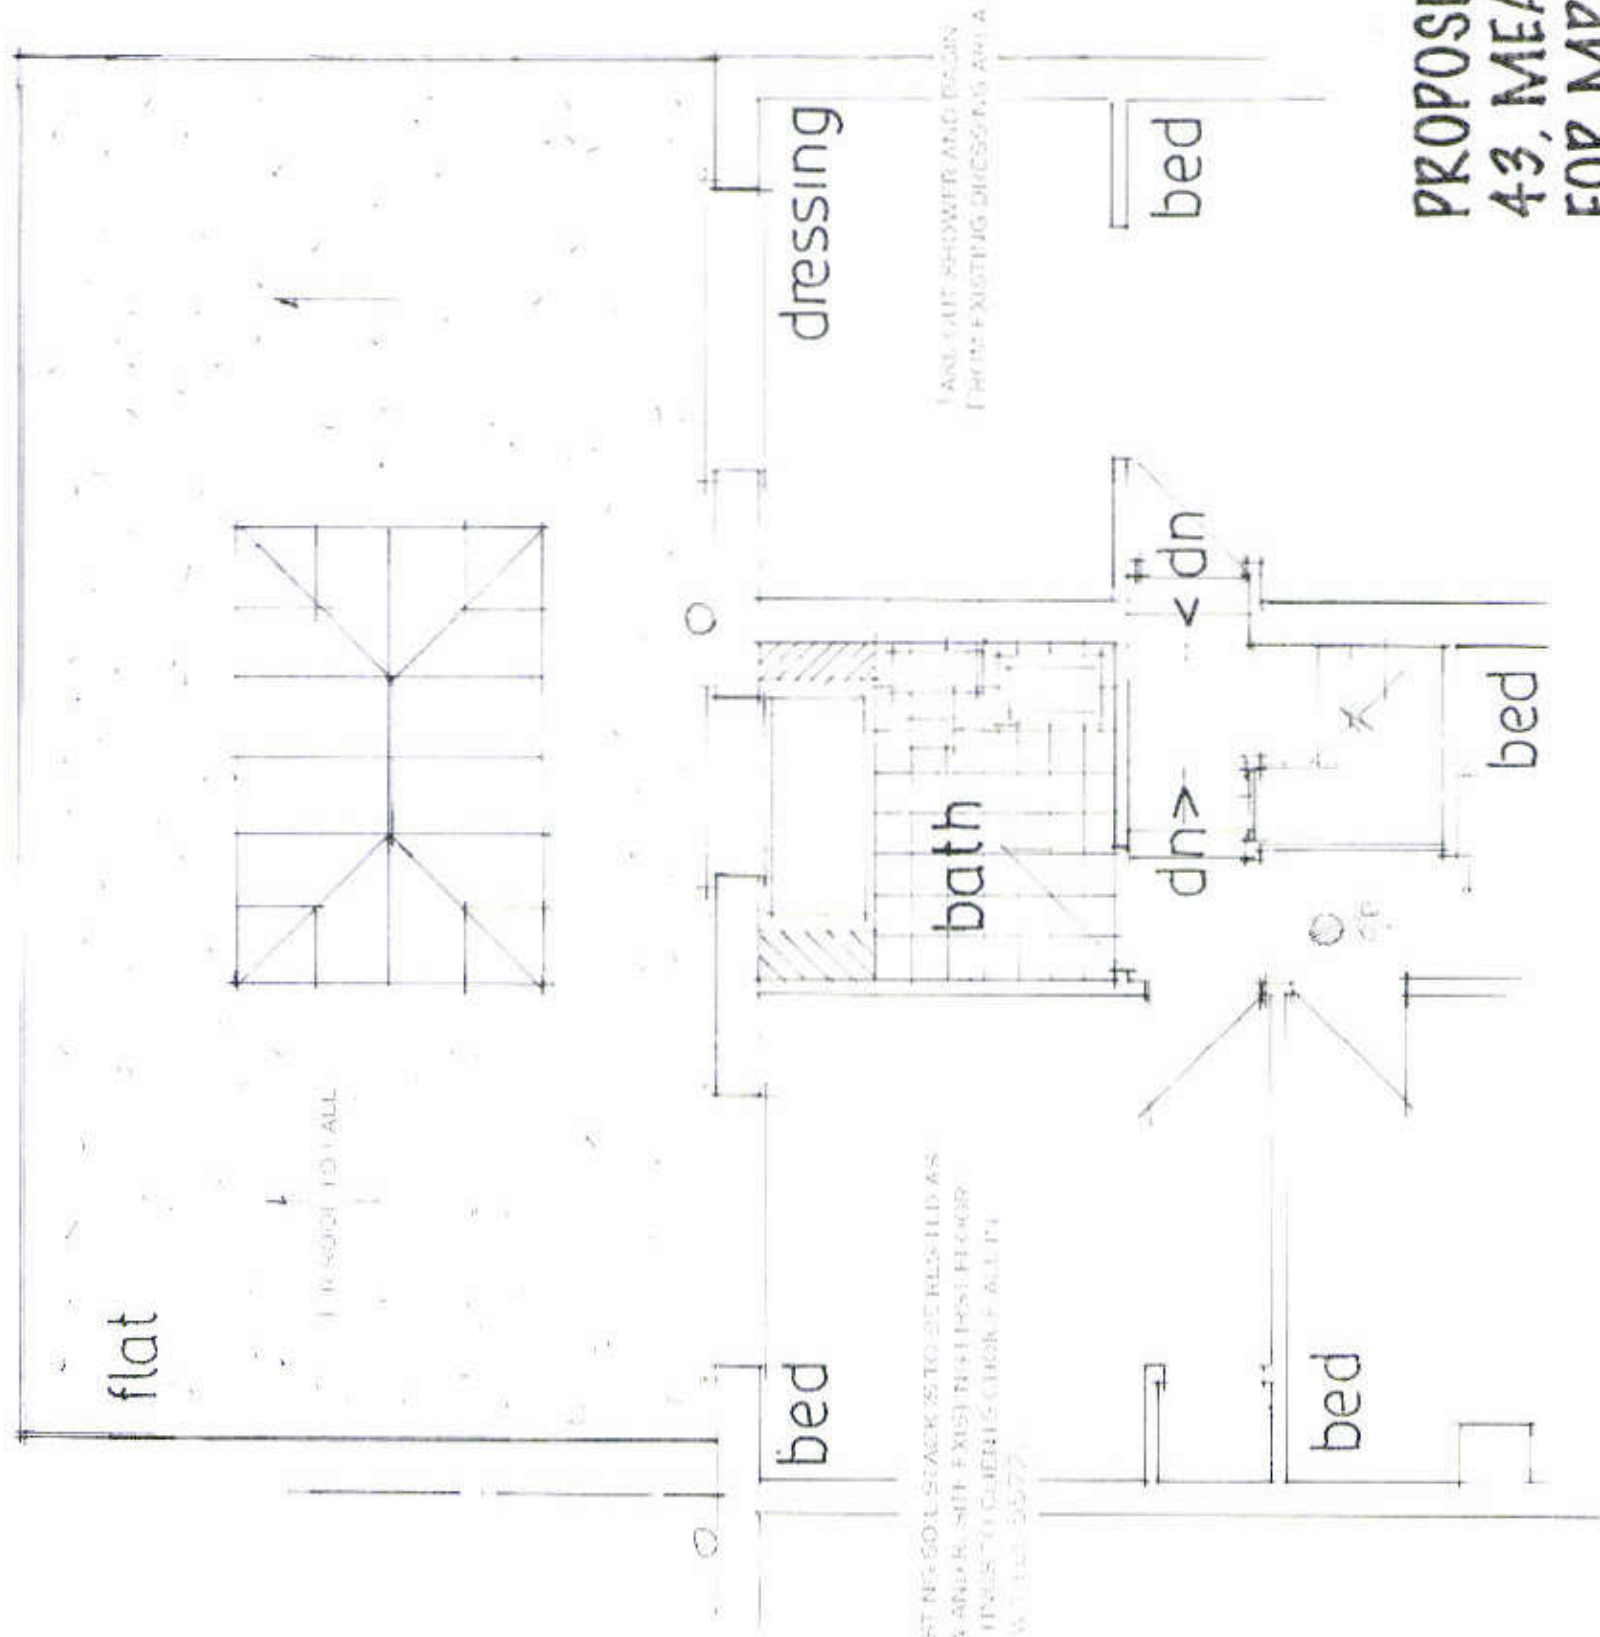

PROPOSED FIRST FLOOR

PROPOSED REAR ADDITION & ALTERATIONS
43, MEADWAY, WATERLOOVILLE, HANTS.
FOR MR & MRS K. BARRON.

PLAN AMENDED FEB 2018

date oct 17
scale 1:50

PETER J. WALKER
ISI AND DESIGN
182 SEATON, HAYLING ISLAND, HANTS
PO11 9AN
TEL: 02392467571