


3 Old Barns Close - 2057.18

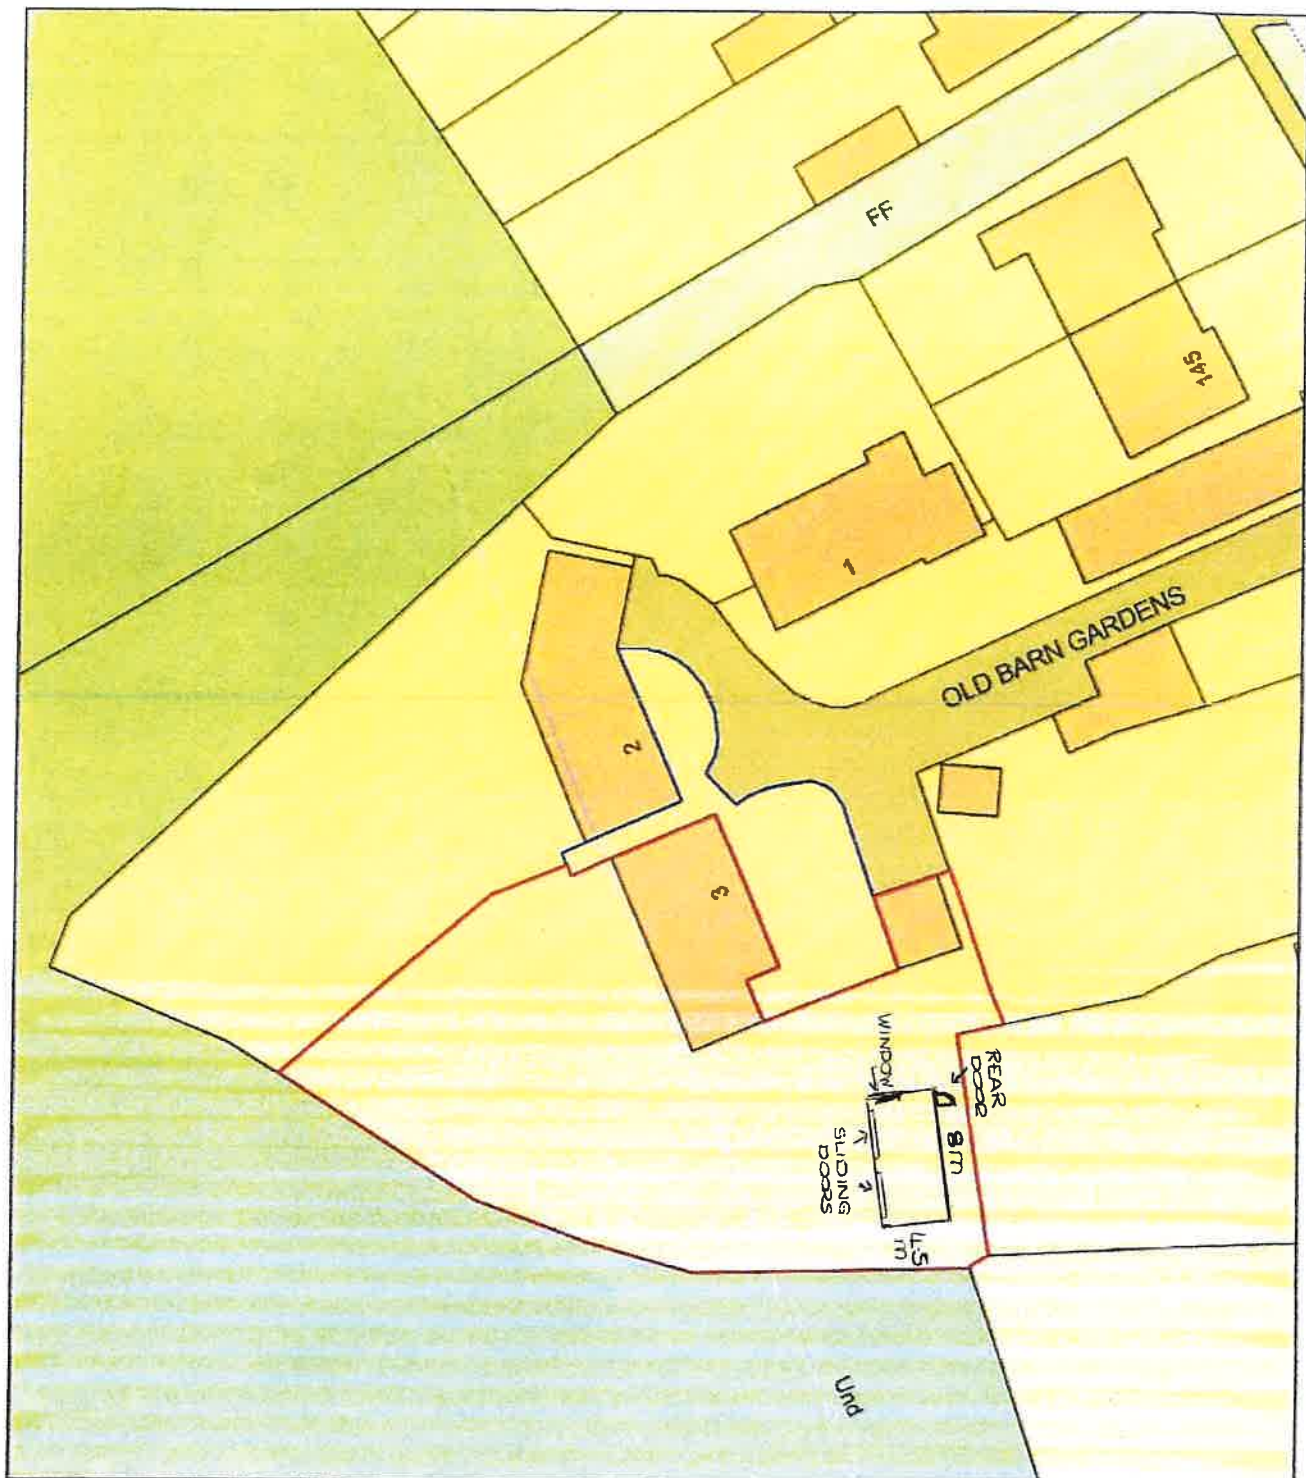

0 20
Metres

- NOT TO SCALE
- GAMES ROOM TO BE SITED WHERE GREENHOUSE IS
- SLIDING DOORS FACING ON TO GARDEN
- DOOR AT REAR OF BUILDING
- WINDOW IN SIDE OF BUILDING
- BUILDING 8 x 4.5m

Plan Produced for: Mr Dave Green

Date Produced: 16 Mar 2018

Plan Reference Number: TQRQM18075131932605

Scale: 1:500 @ A4