


To match existing door wg.12



overview image - wg.12




detail image

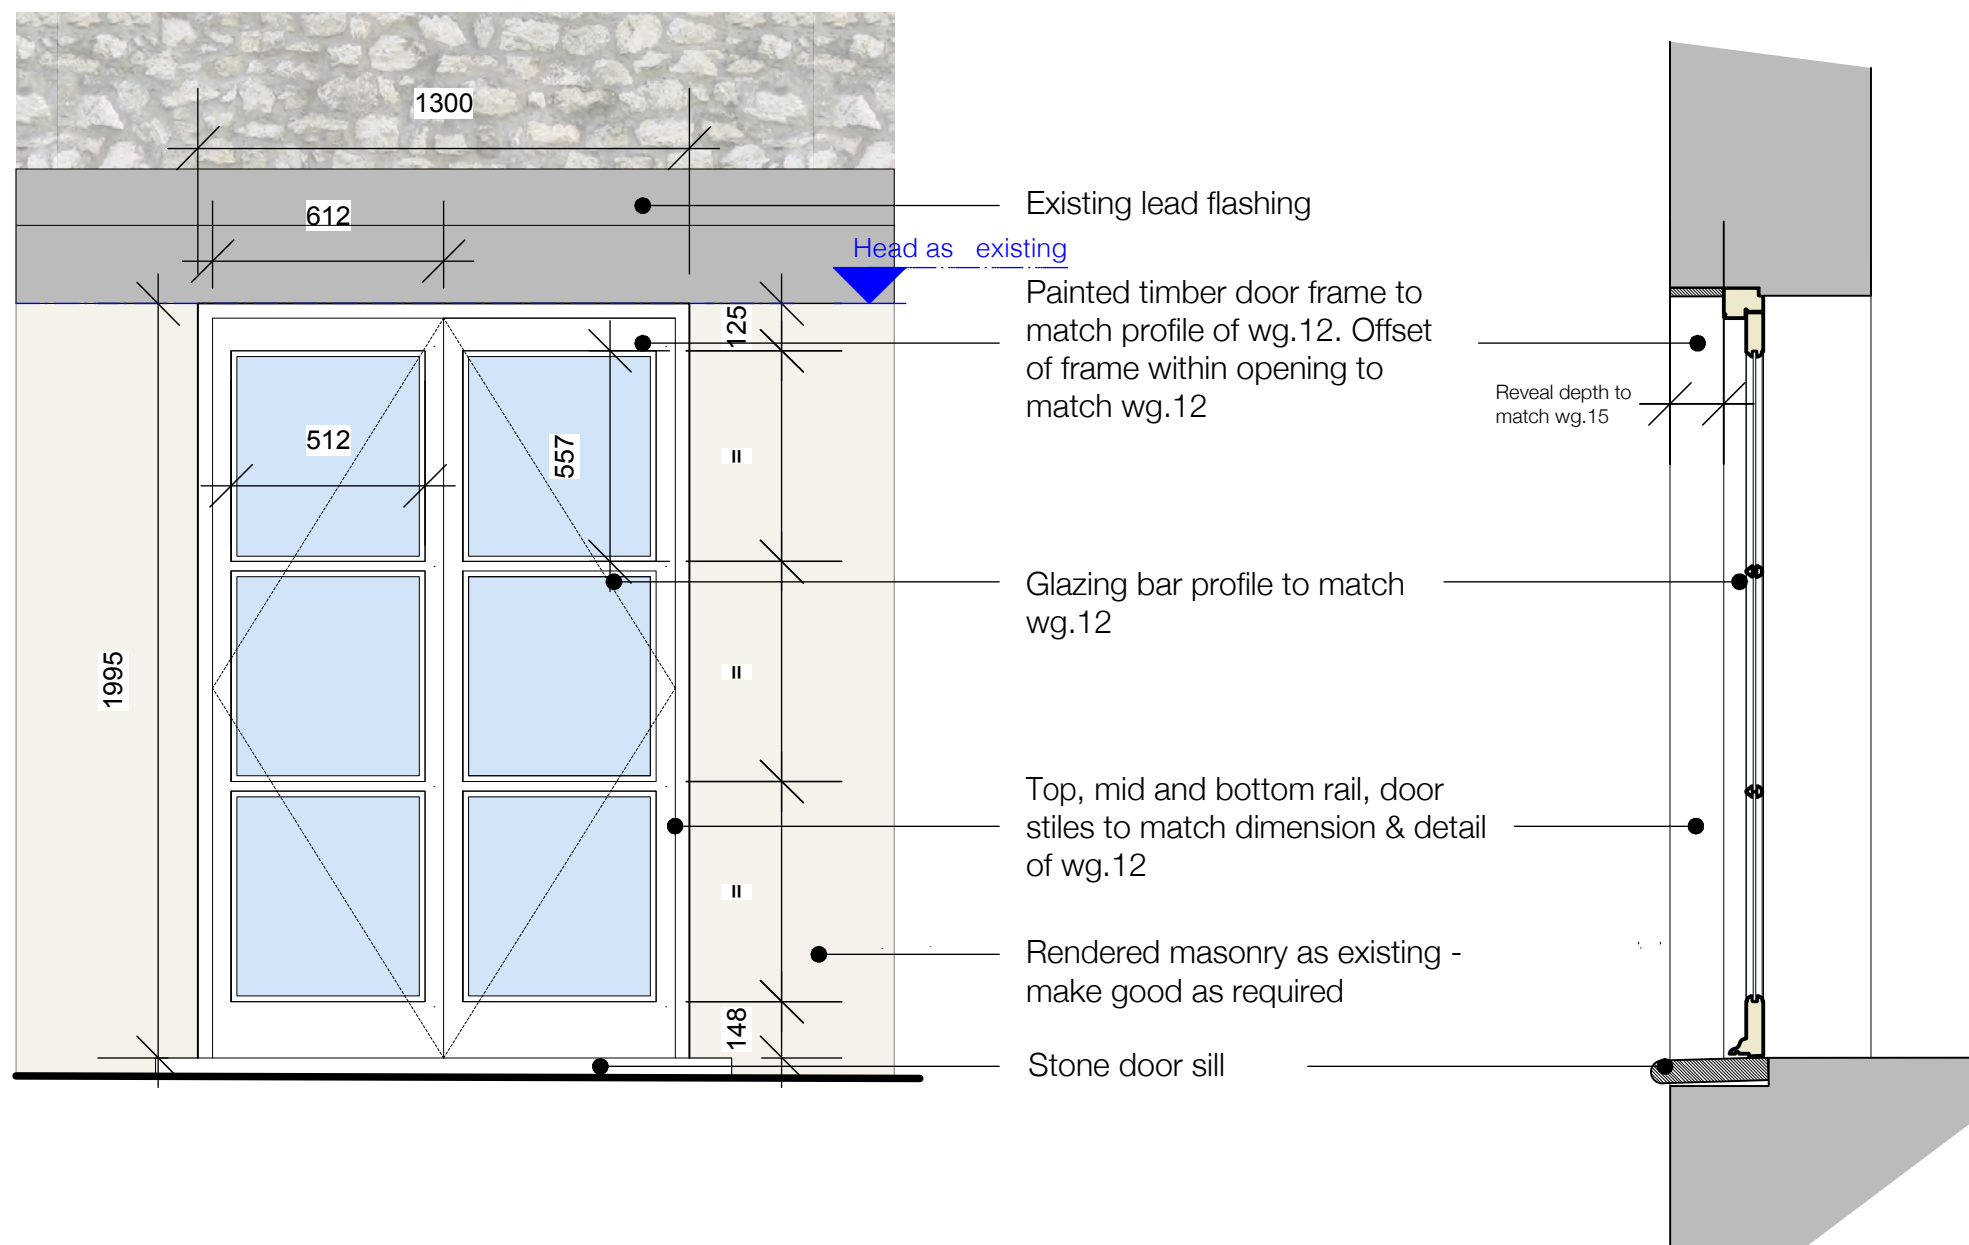

1:20 SECTION


1:1 GLAZING
BAR SECTION

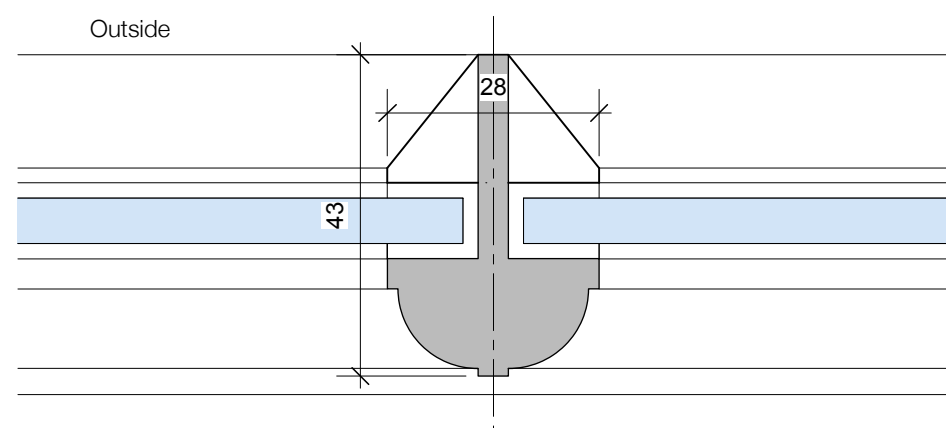

1:20 ELEVATION

Ground floor north elevation. Double door into new opening

Reference - xd.11

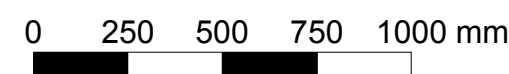

Scale to be used for planning purposes only