



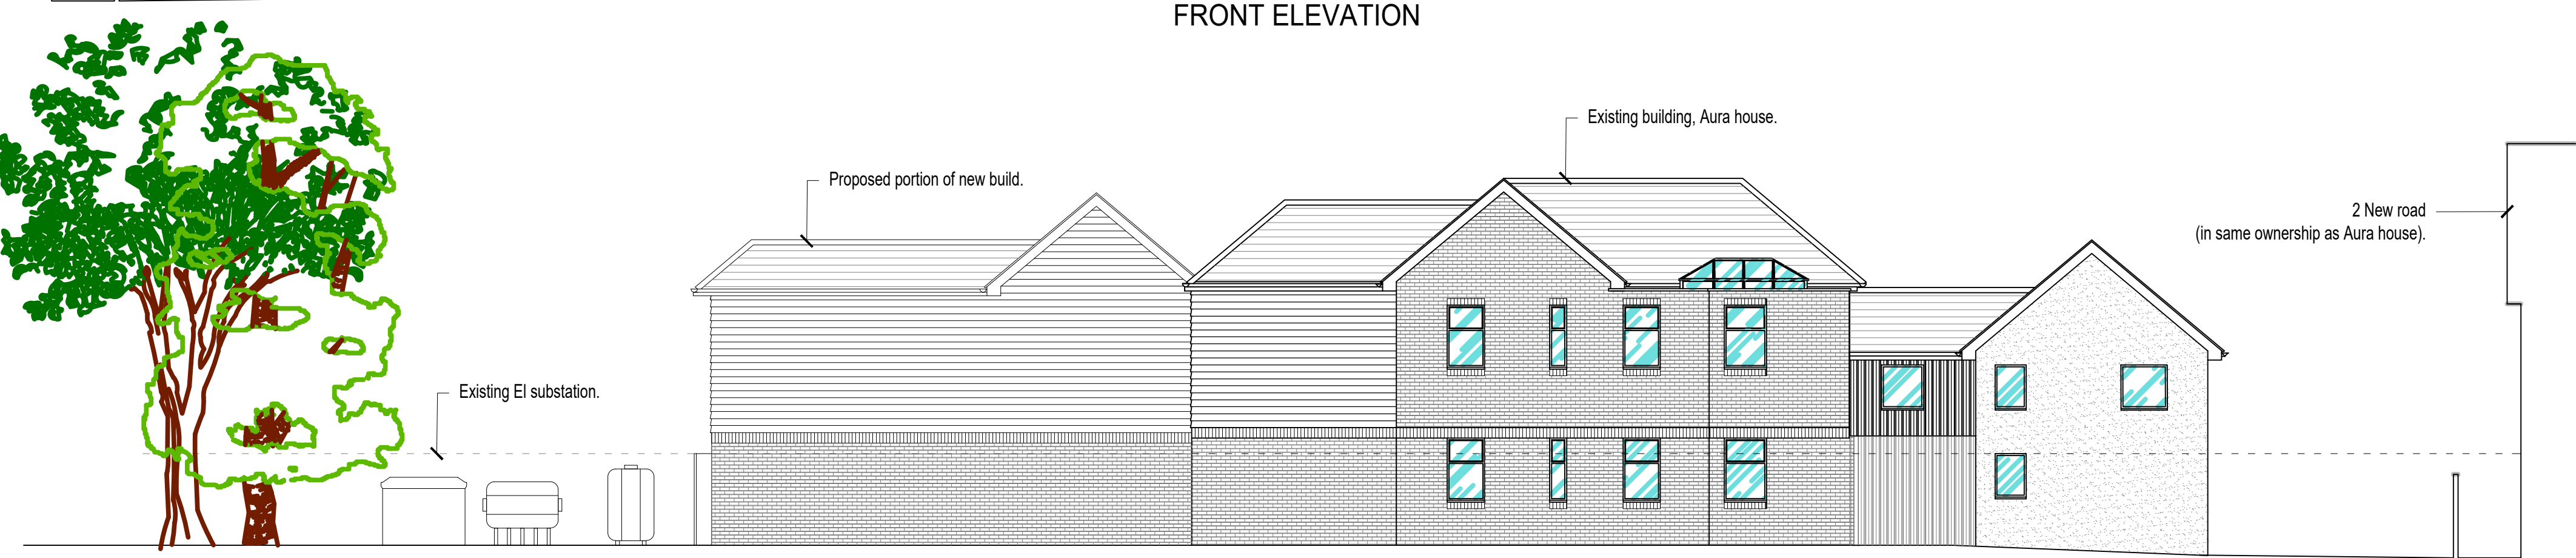


FRONT ELEVATION



REAR ELEVATION

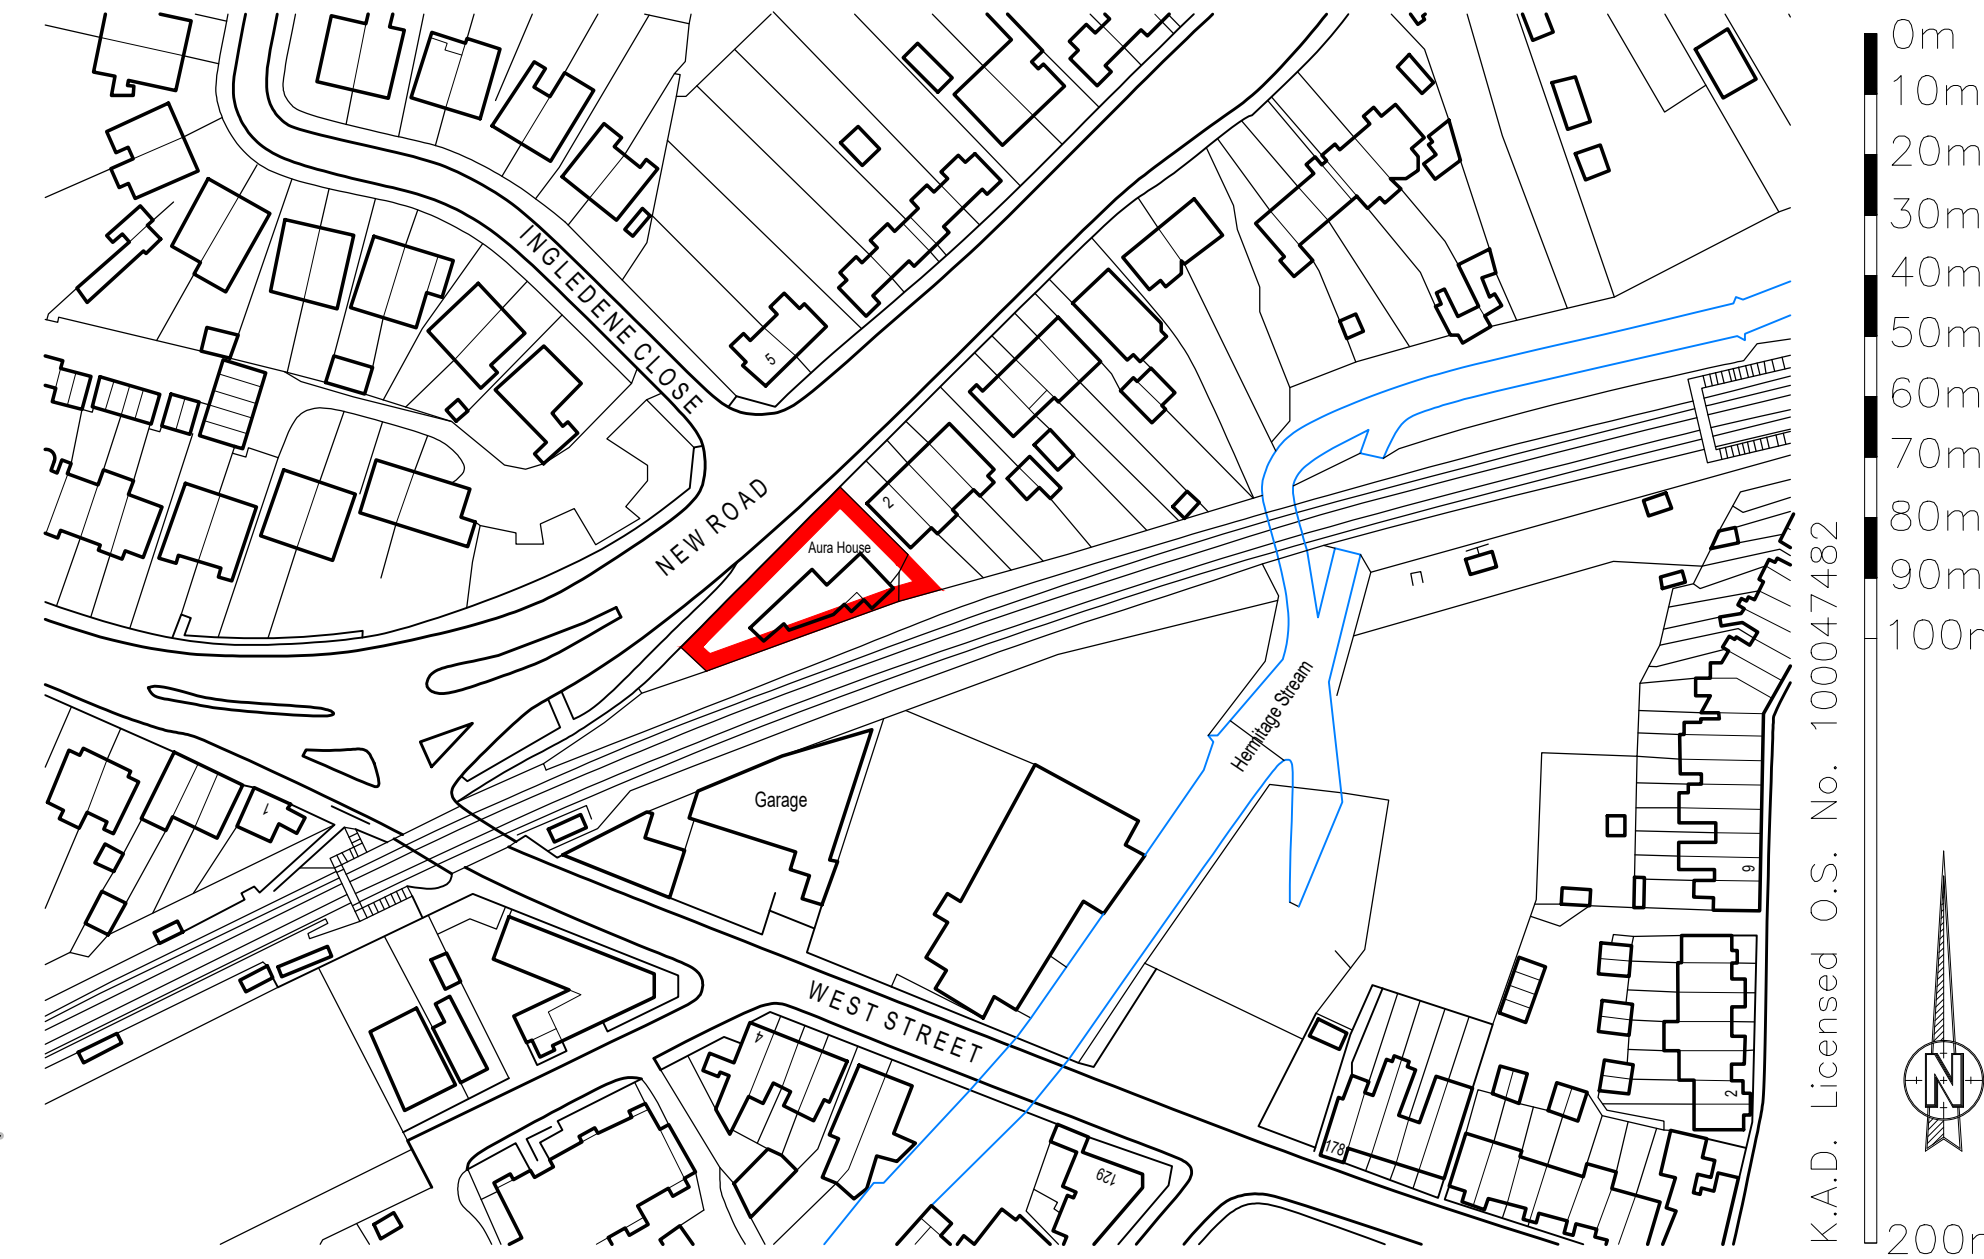


LOCATION PLAN 1:1250@A1

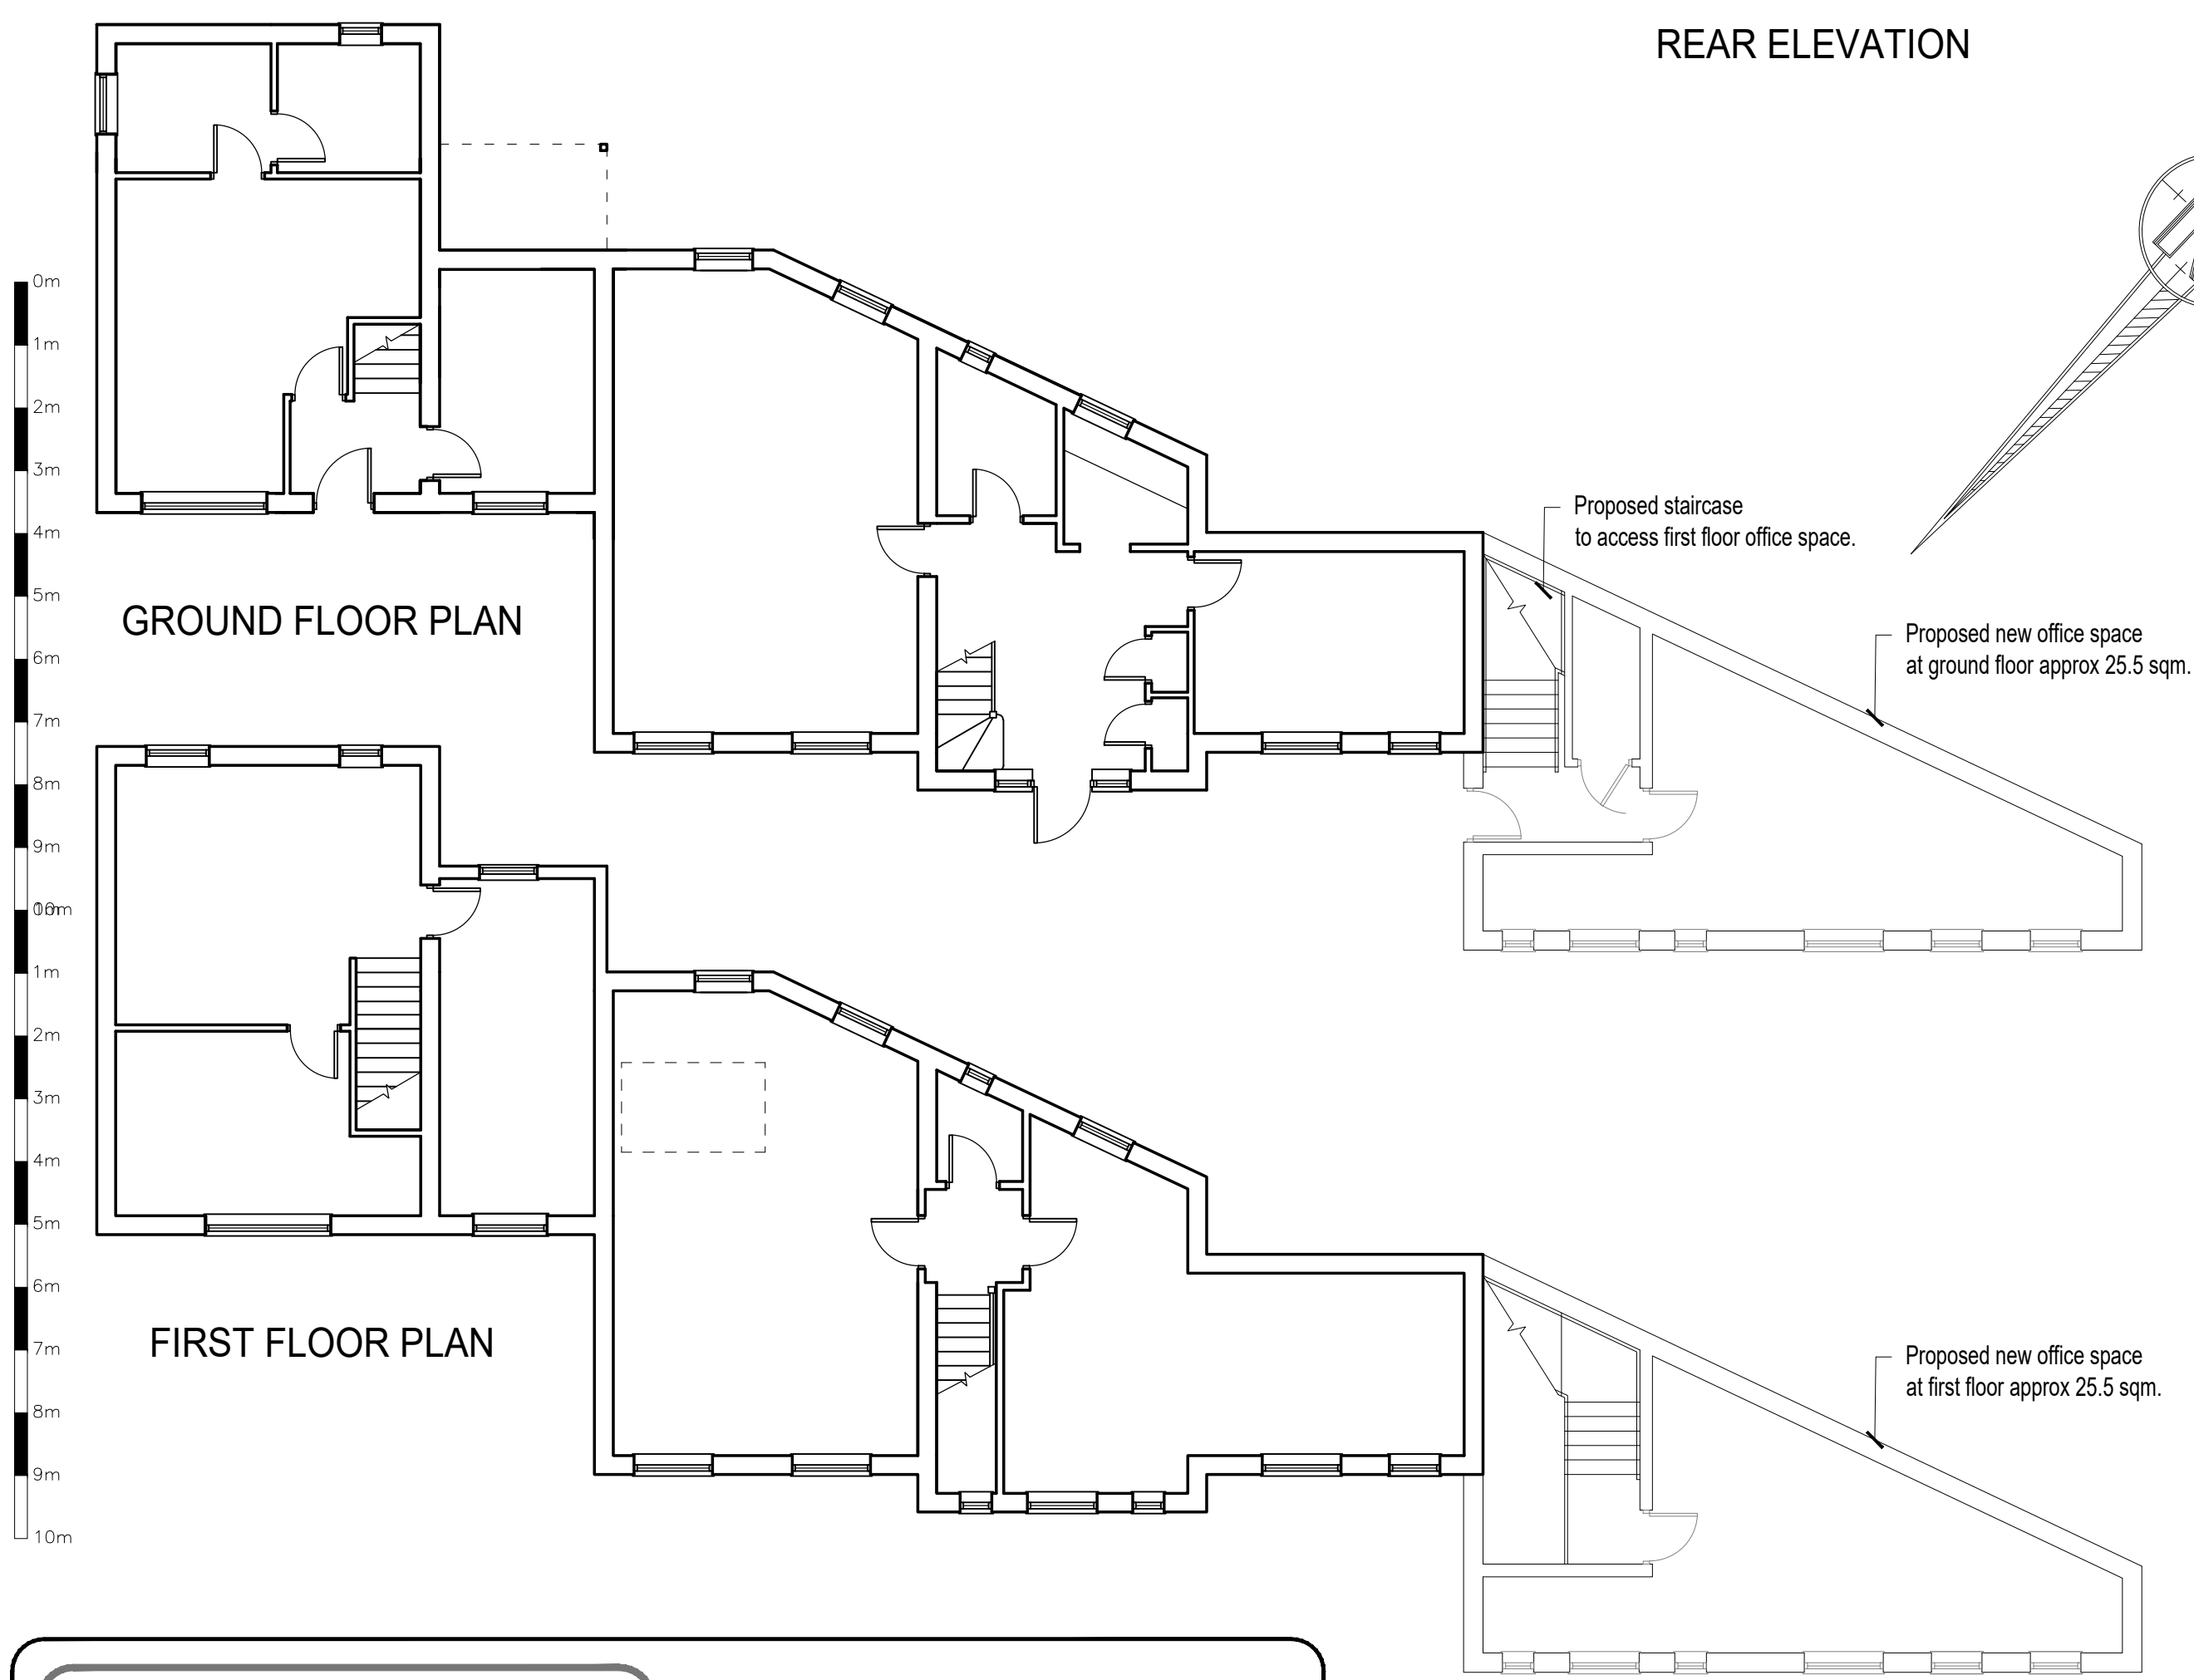

GROUND FLOOR PLAN

FIRST FLOOR PLAN

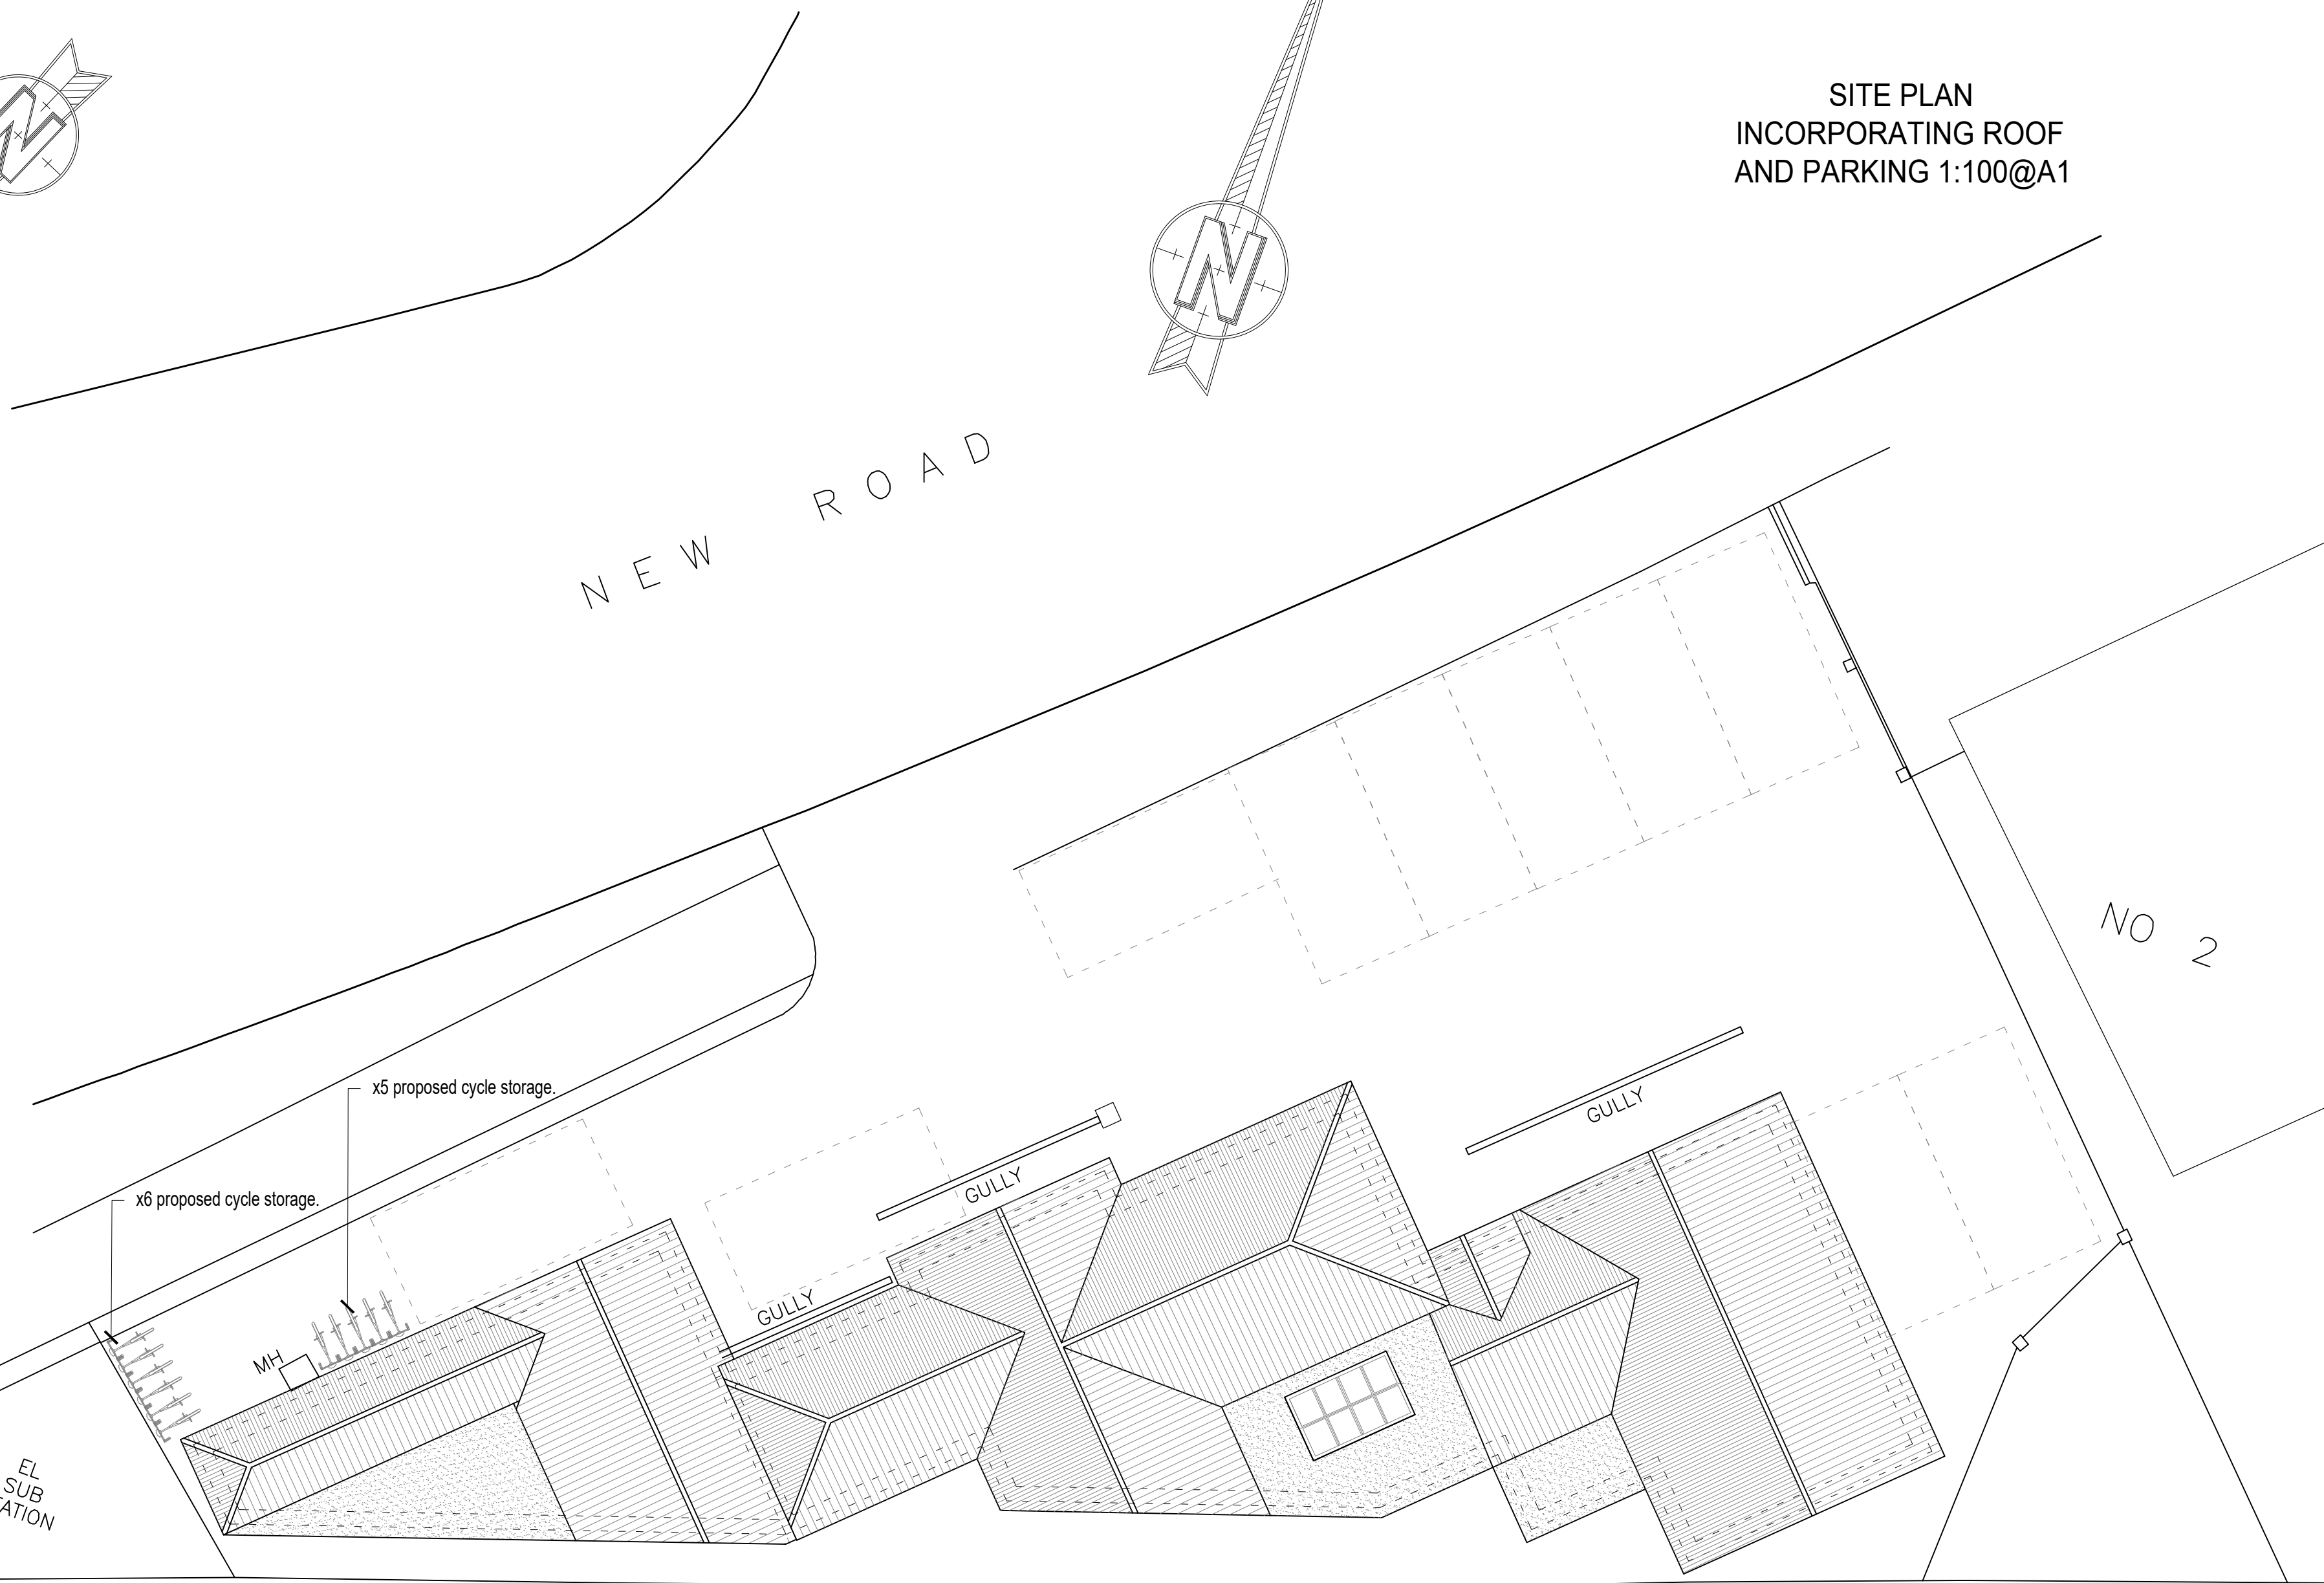

SITE PLAN
INCORPORATING ROOF
AND PARKING 1:100@A1

K

NIGHT

A

ARCHITECTURAL

D

DESIGN

Client

GARY ROBINSON

Drawing

PROPOSED PLANS

K.A.D. Ltd.

The Gatehouse, Admirals Wood

7 Coldeast Way

Salisbury Green

Southampton

SO31 7AT

m: 07801 346 479

t: 01489 660 194

e: ian@k-a-d.co.uk

Project

AURA HOUSE

2a NEW ROAD

HAVANT

Scale

1:100@A1

Date

AUG 2017

Project no.	Sequential	Bldg/Floor	Detail	Rev
KAD	06	A	PP	F