


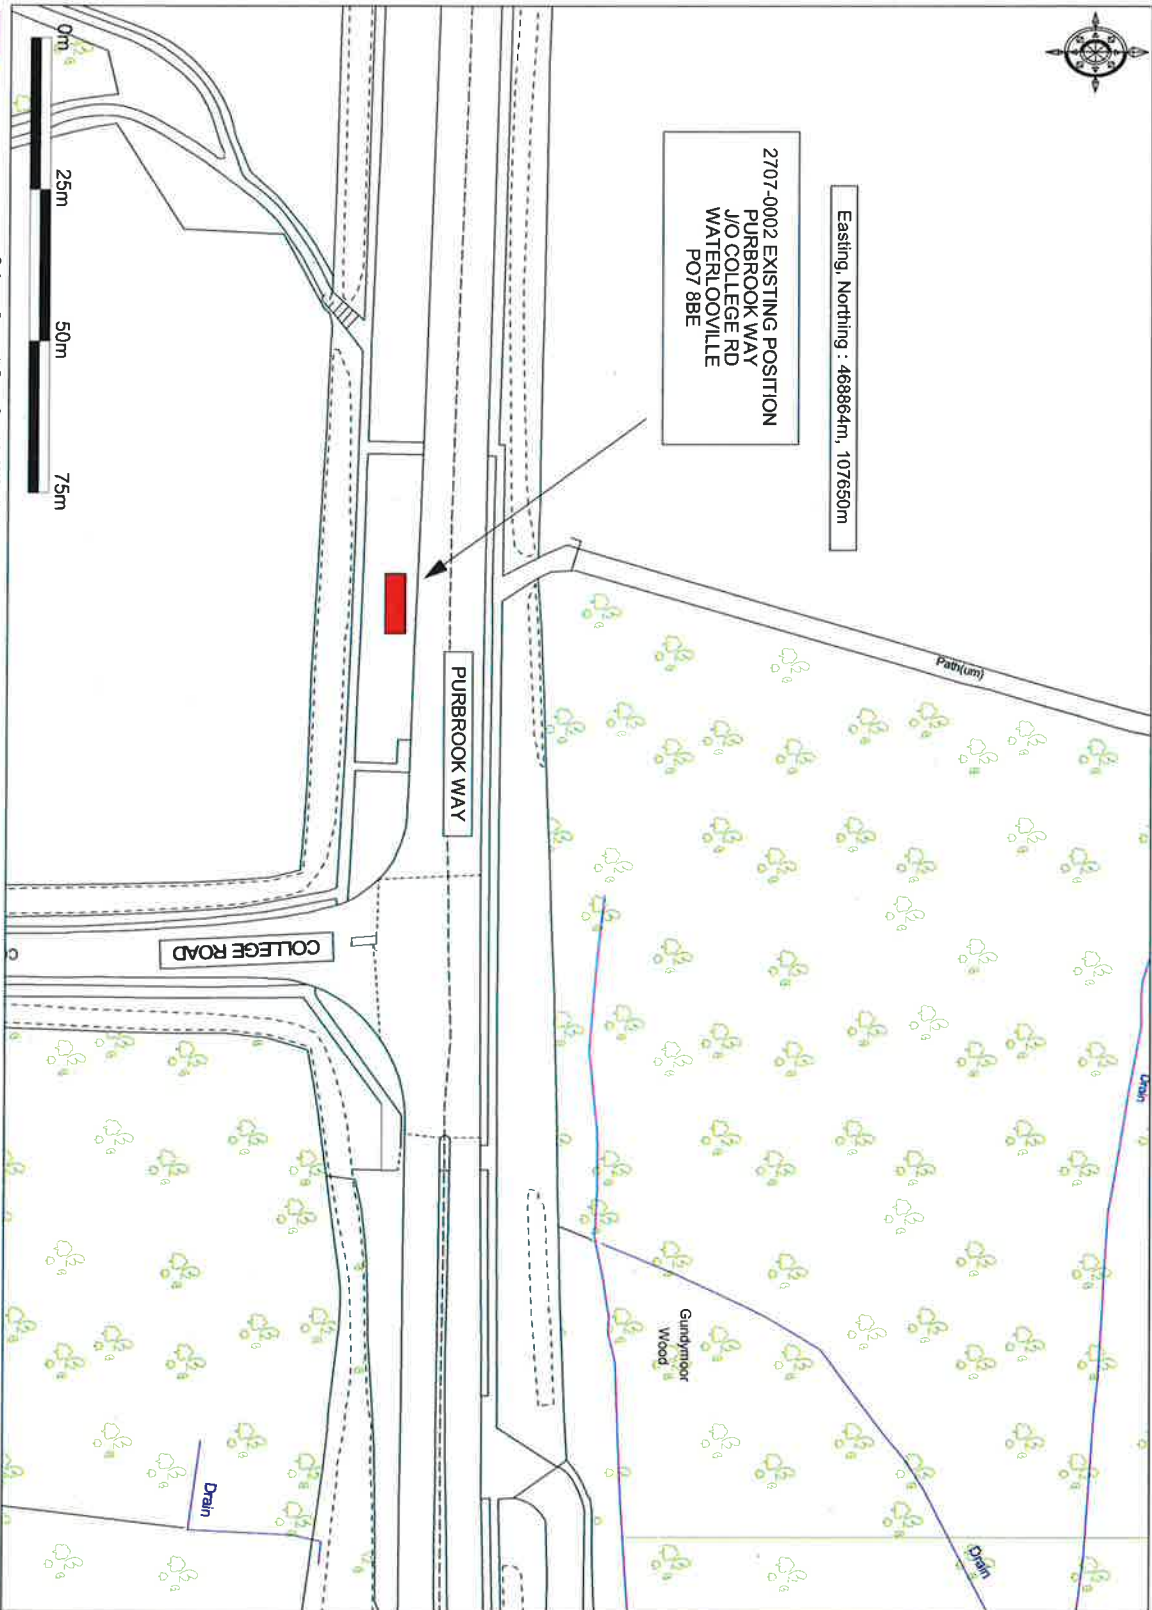

Easting: 468864m, Northing: 107650m

2707-0002 EXISTING POSITION
PURBROOK WAY
J/O COLLEGE RD
WATERLOOVILLE
PO7 8BE



Ordnance Survey © Crown Copyright 2018. All rights reserved. Licence number 100023432. Printed Scale - 1:1250