
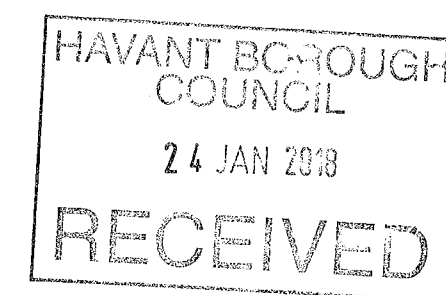


CONVERSION OF EXISTING SINGLE DWELLING
INTO A PAIR OF SEMI-DETACHED HOUSES.
21, FISHERY LANE, HAYLING ISLAND, HANTS.
FOR MR & MRS M. SILVESTOR.

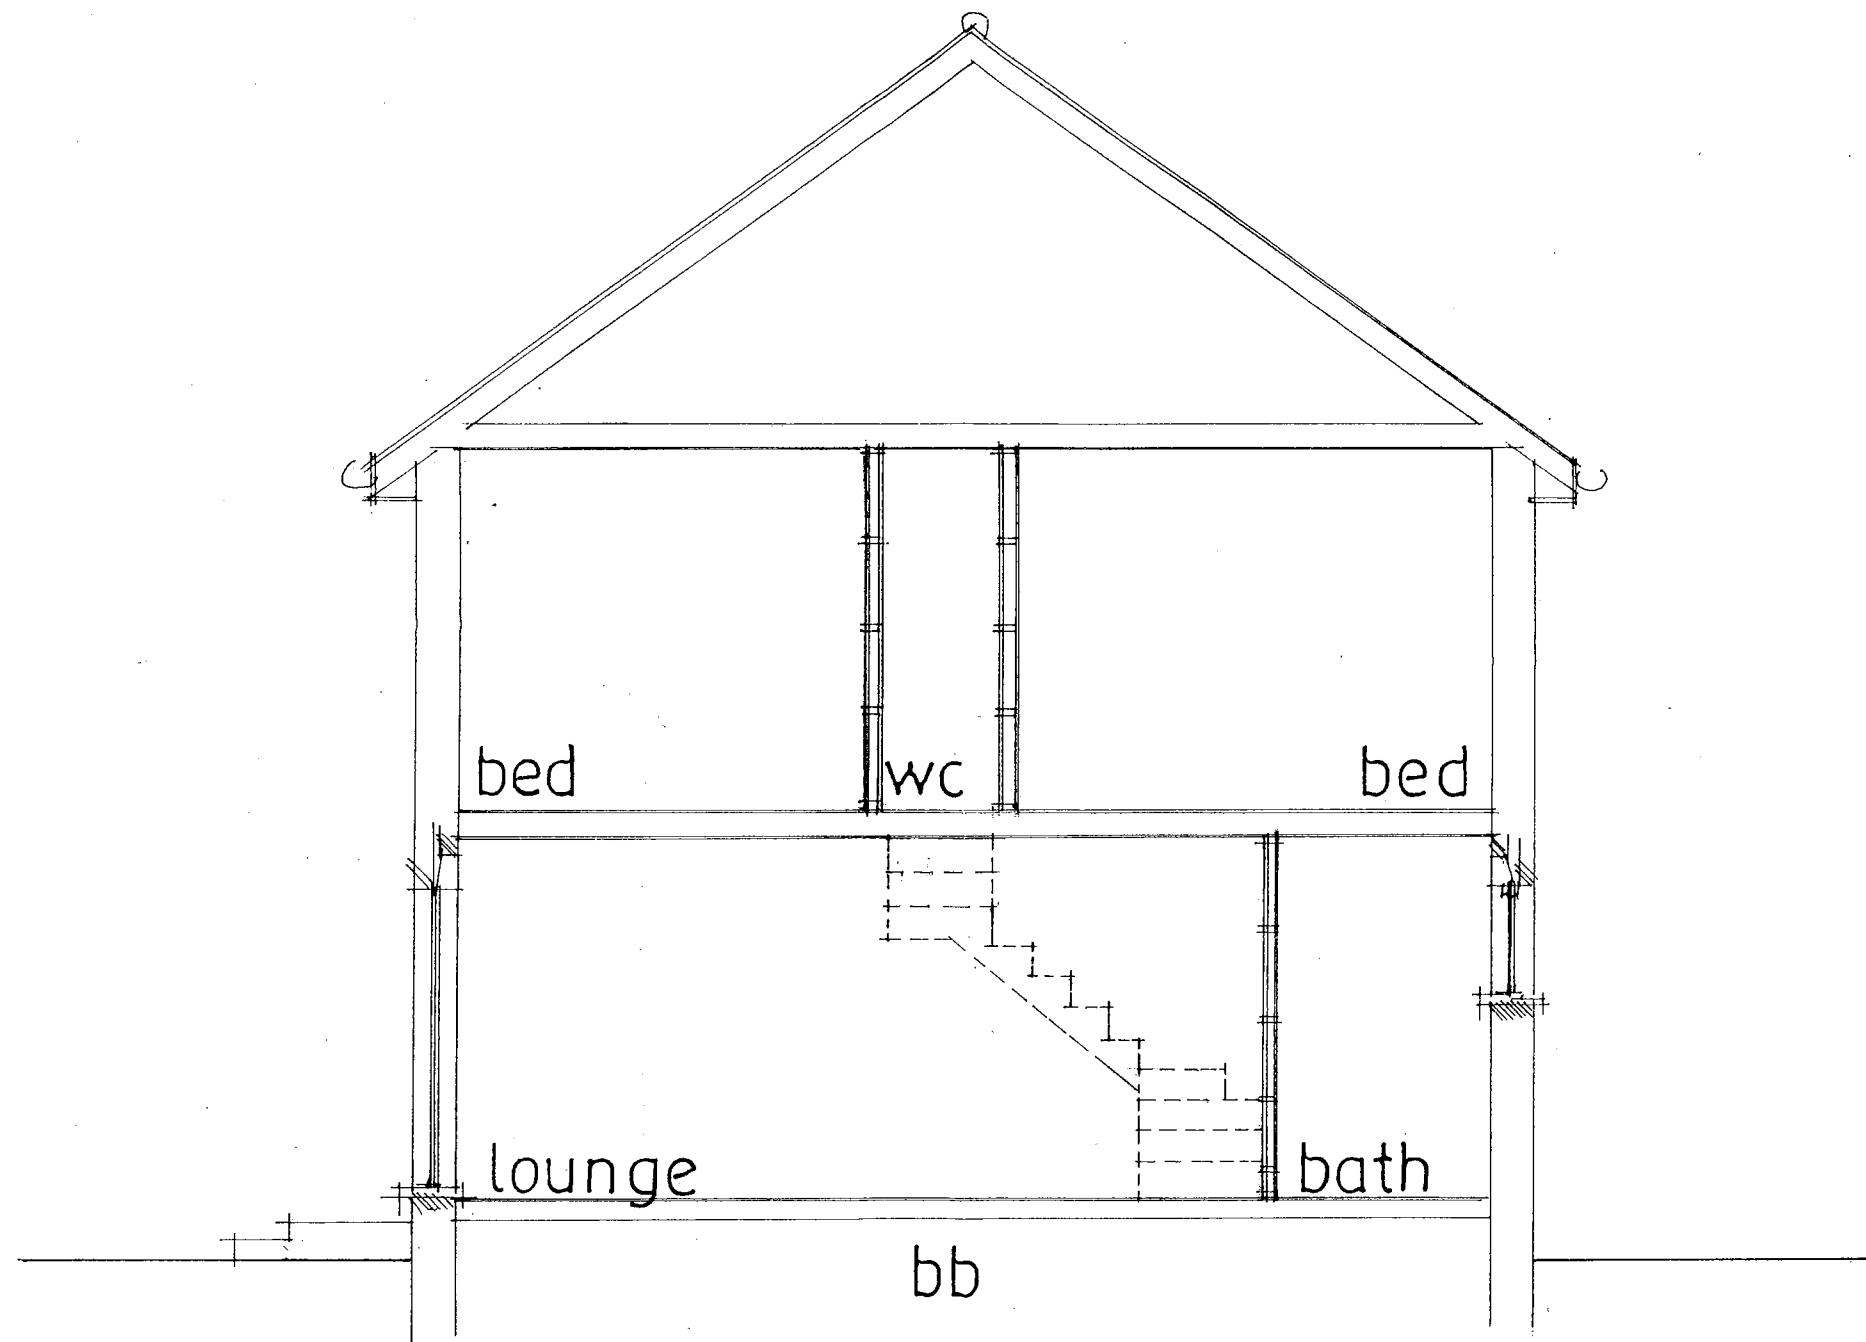

date jan 18
scale 1:50

PETER J. WALKER
ISLAND DESIGN
182 SEAFRONT, HAYLING ISLAND, HANTS
PO11 9AN
TEL ; 02392467571