


11 BATH ROAD, ENSWORTH
POLO TRP.

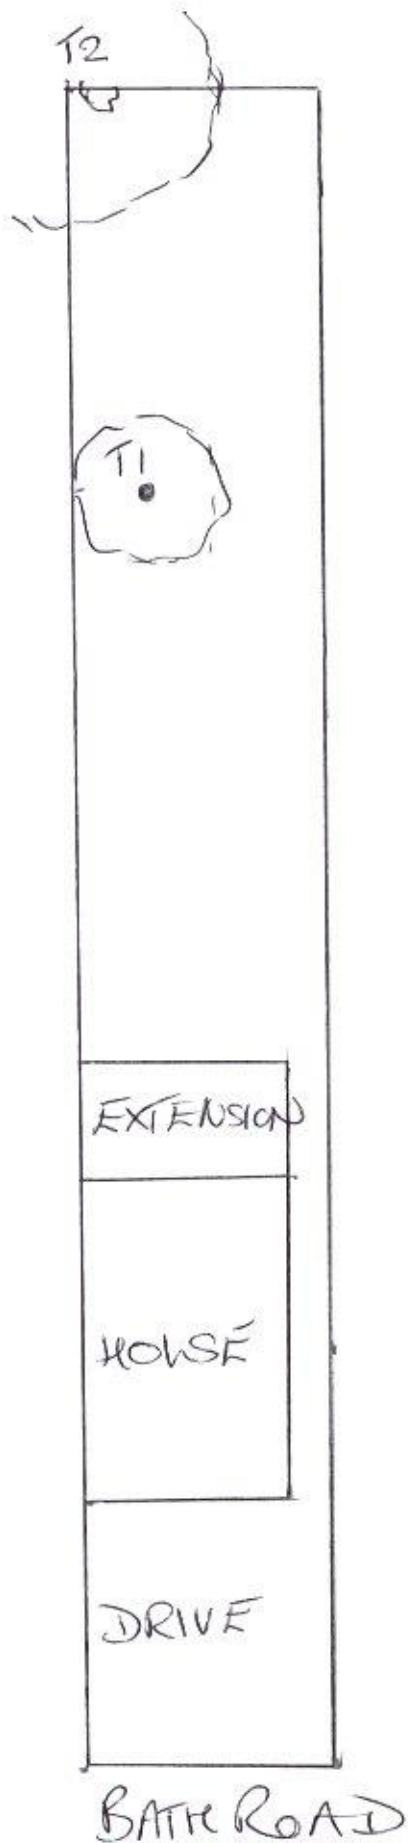

SKETCH, approx 1:200

T1 Hawthorn, to be felled.

T2 Hawthorn, multi-stemmed
overgrown hedge, not to be
felled.



SARAH SANDERSON
October 2017.



11 Bath Road, Rushworth PO10 7EP. Tree T1

