


COUNCIL

23 OCT 2017

RECEIVED

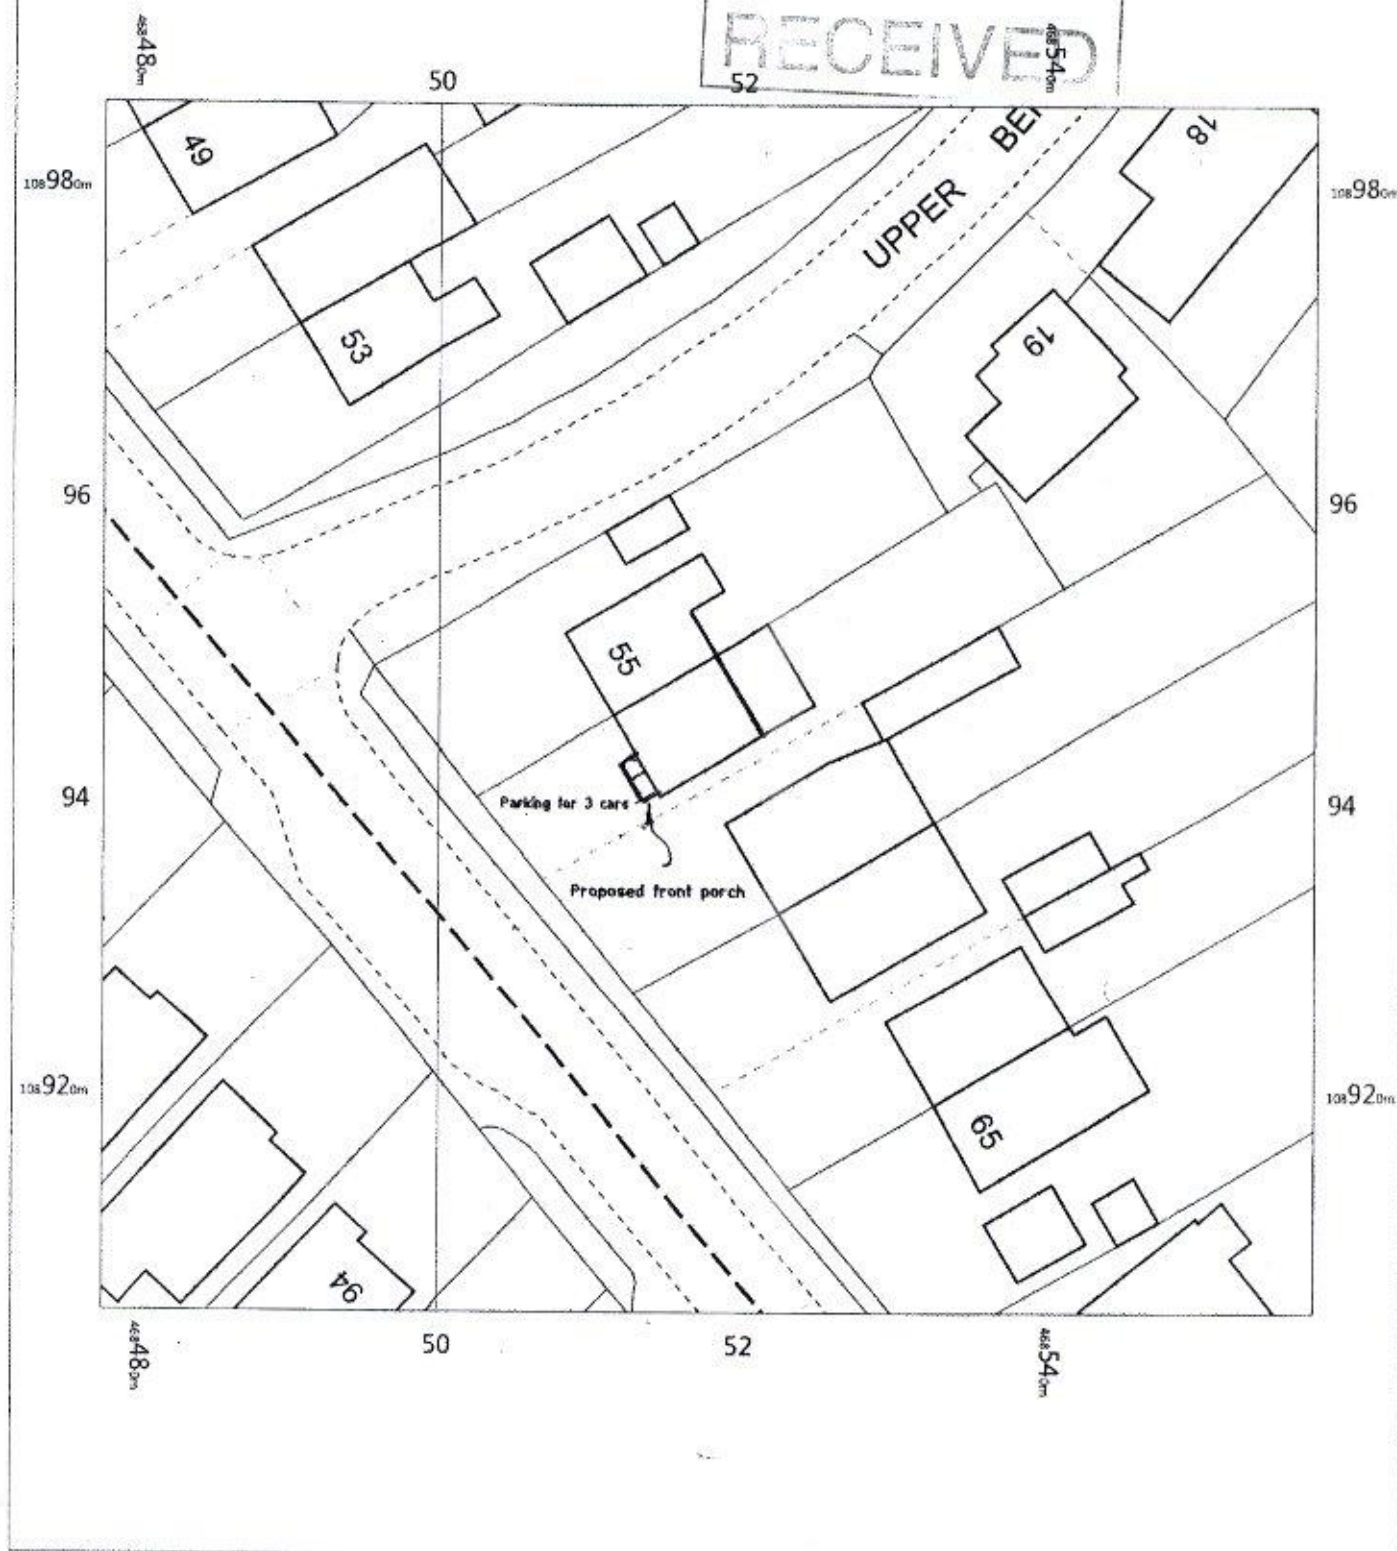

57 STAKES HILL ROAD
WATERLOOVILLE
HAMPSHIRE
PO7 7LD

OS MasterMap 1250/2500/10000 scale
Thursday, September 28, 2017, ID: BW1-00658101
www.blackwellmapping.co.uk

1:500 scale print at A4, Centre: 468518 E, 108946 N

© Crown Copyright Ordnance Survey, Licence no. 100041041



BLACKWELL'S
www.blackwellmapping.co.uk

TEL: 0114 268 7658
maps.sheffield@blackwell.co.uk