



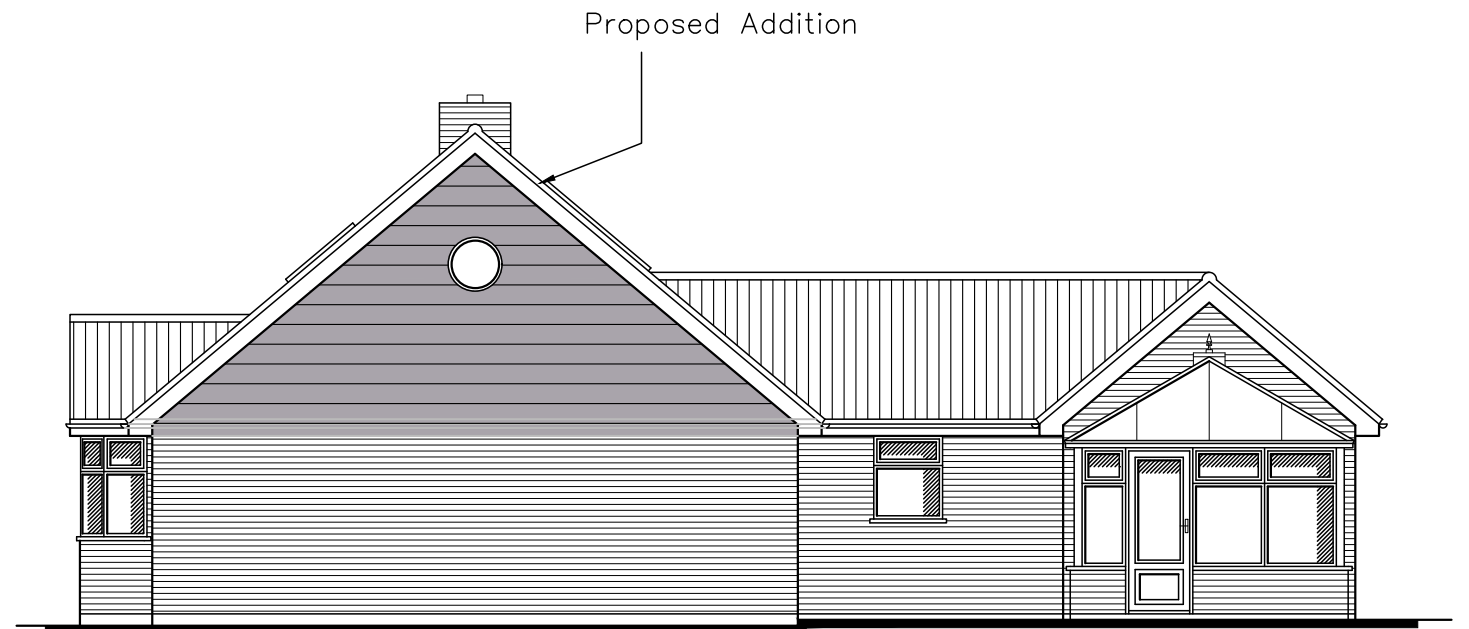

NORTH EAST

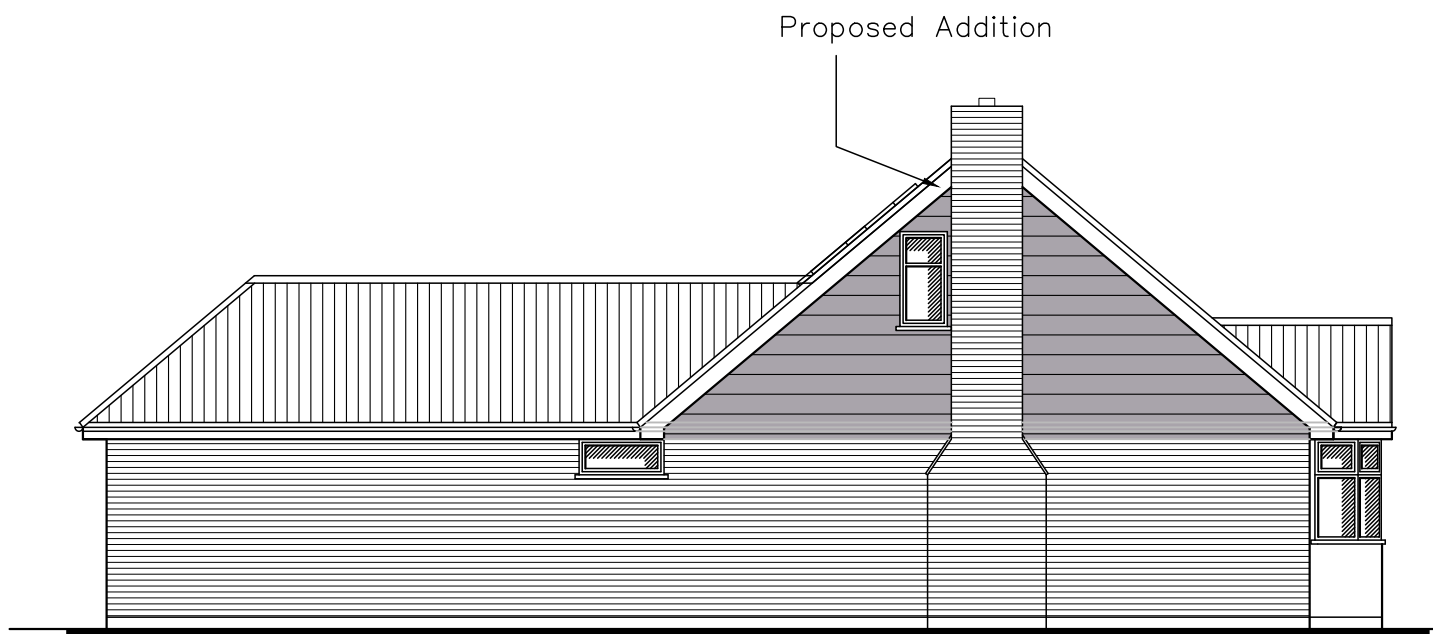

SOUTH WEST




NORTH WEST

11 Yew Tree Rd,
Hayling Island,
PO11 0QE

PROPOSED ELEVATIONS

Revisions

- A. Updates to drawing. 20/02/18
- B.
- C.
- D.

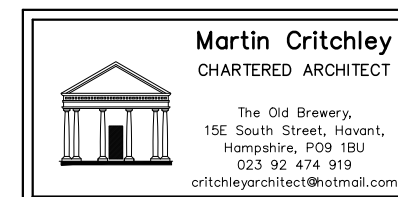

Scale A3 = 1:100
Drawn SAR/BLB
Date 23/01/18

18005-501^A