


PLAN NO-1
FLOOR
PLANS

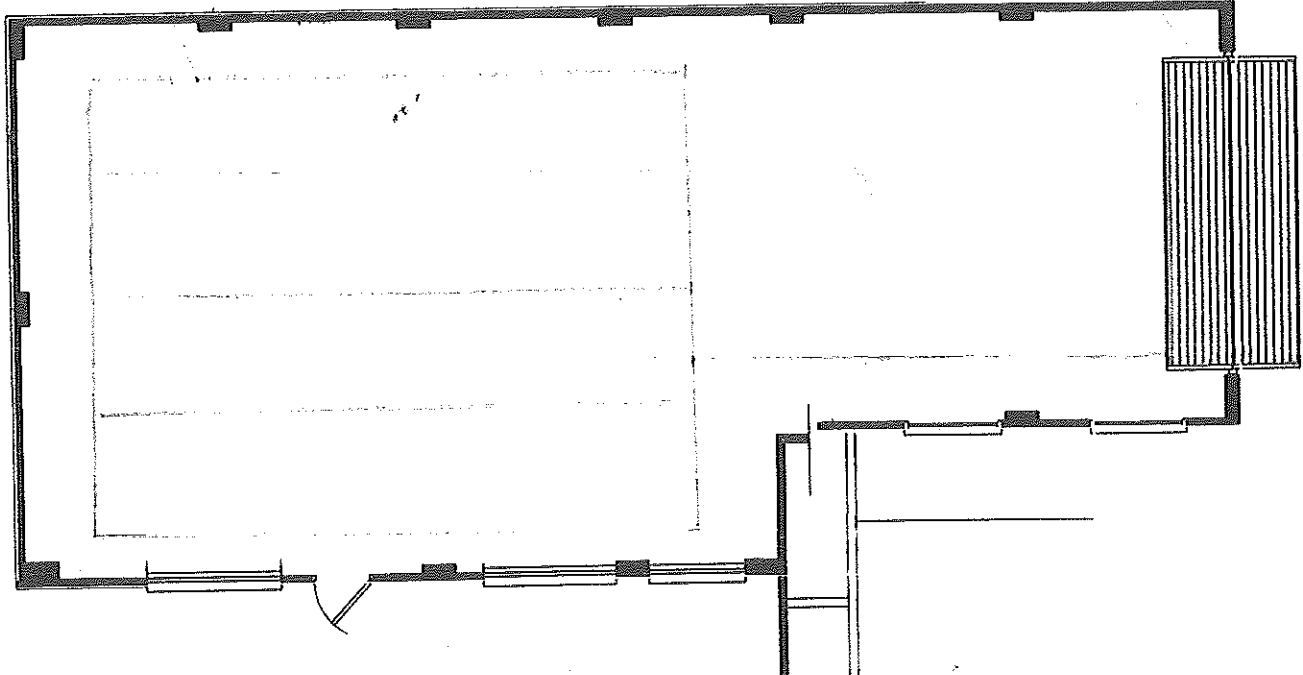


EXISTING

Front

5600

Garden

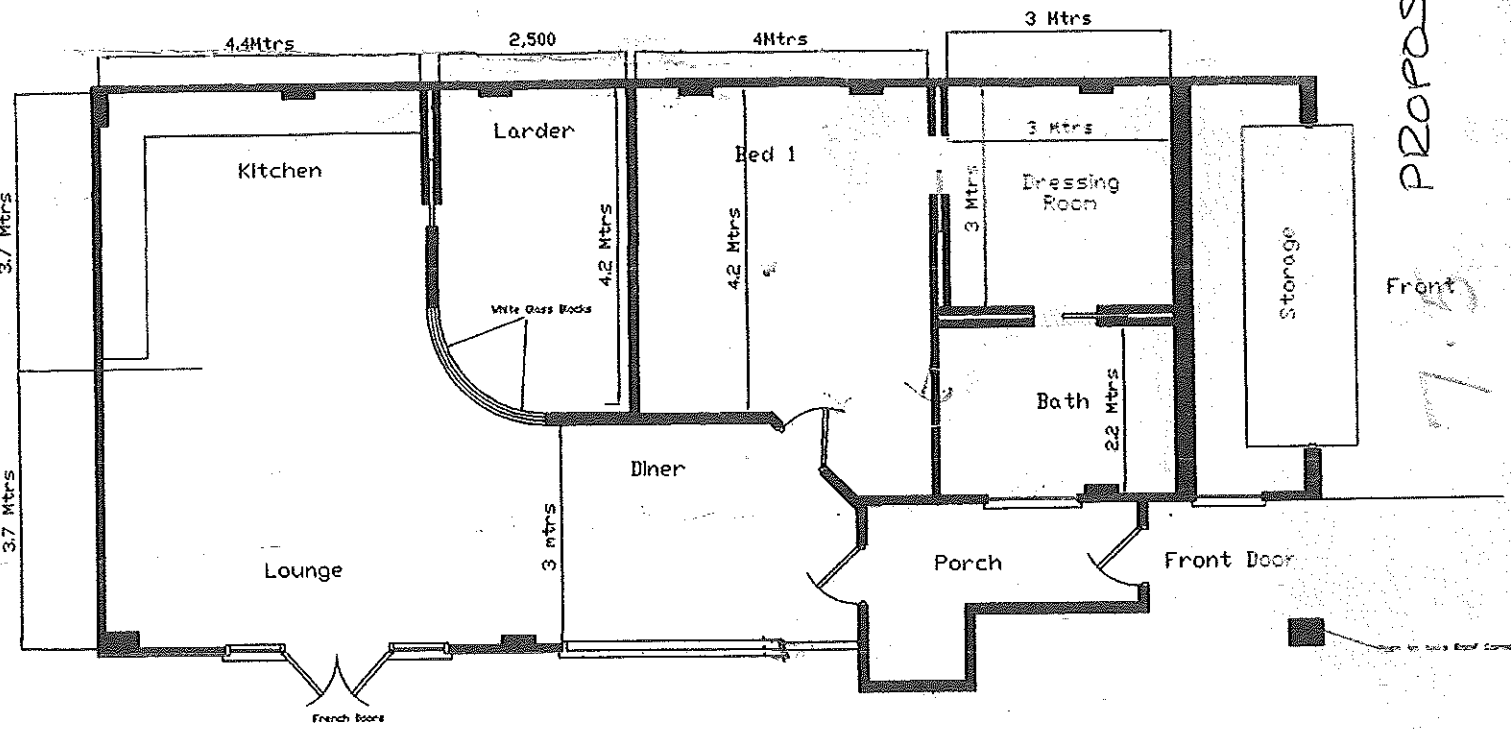

PROPOSED

Front

7.10

store 201