




0 1 2 3 4 5 scale 1:50 m.
0 2 4 6 8 10 scale 1:100 m.

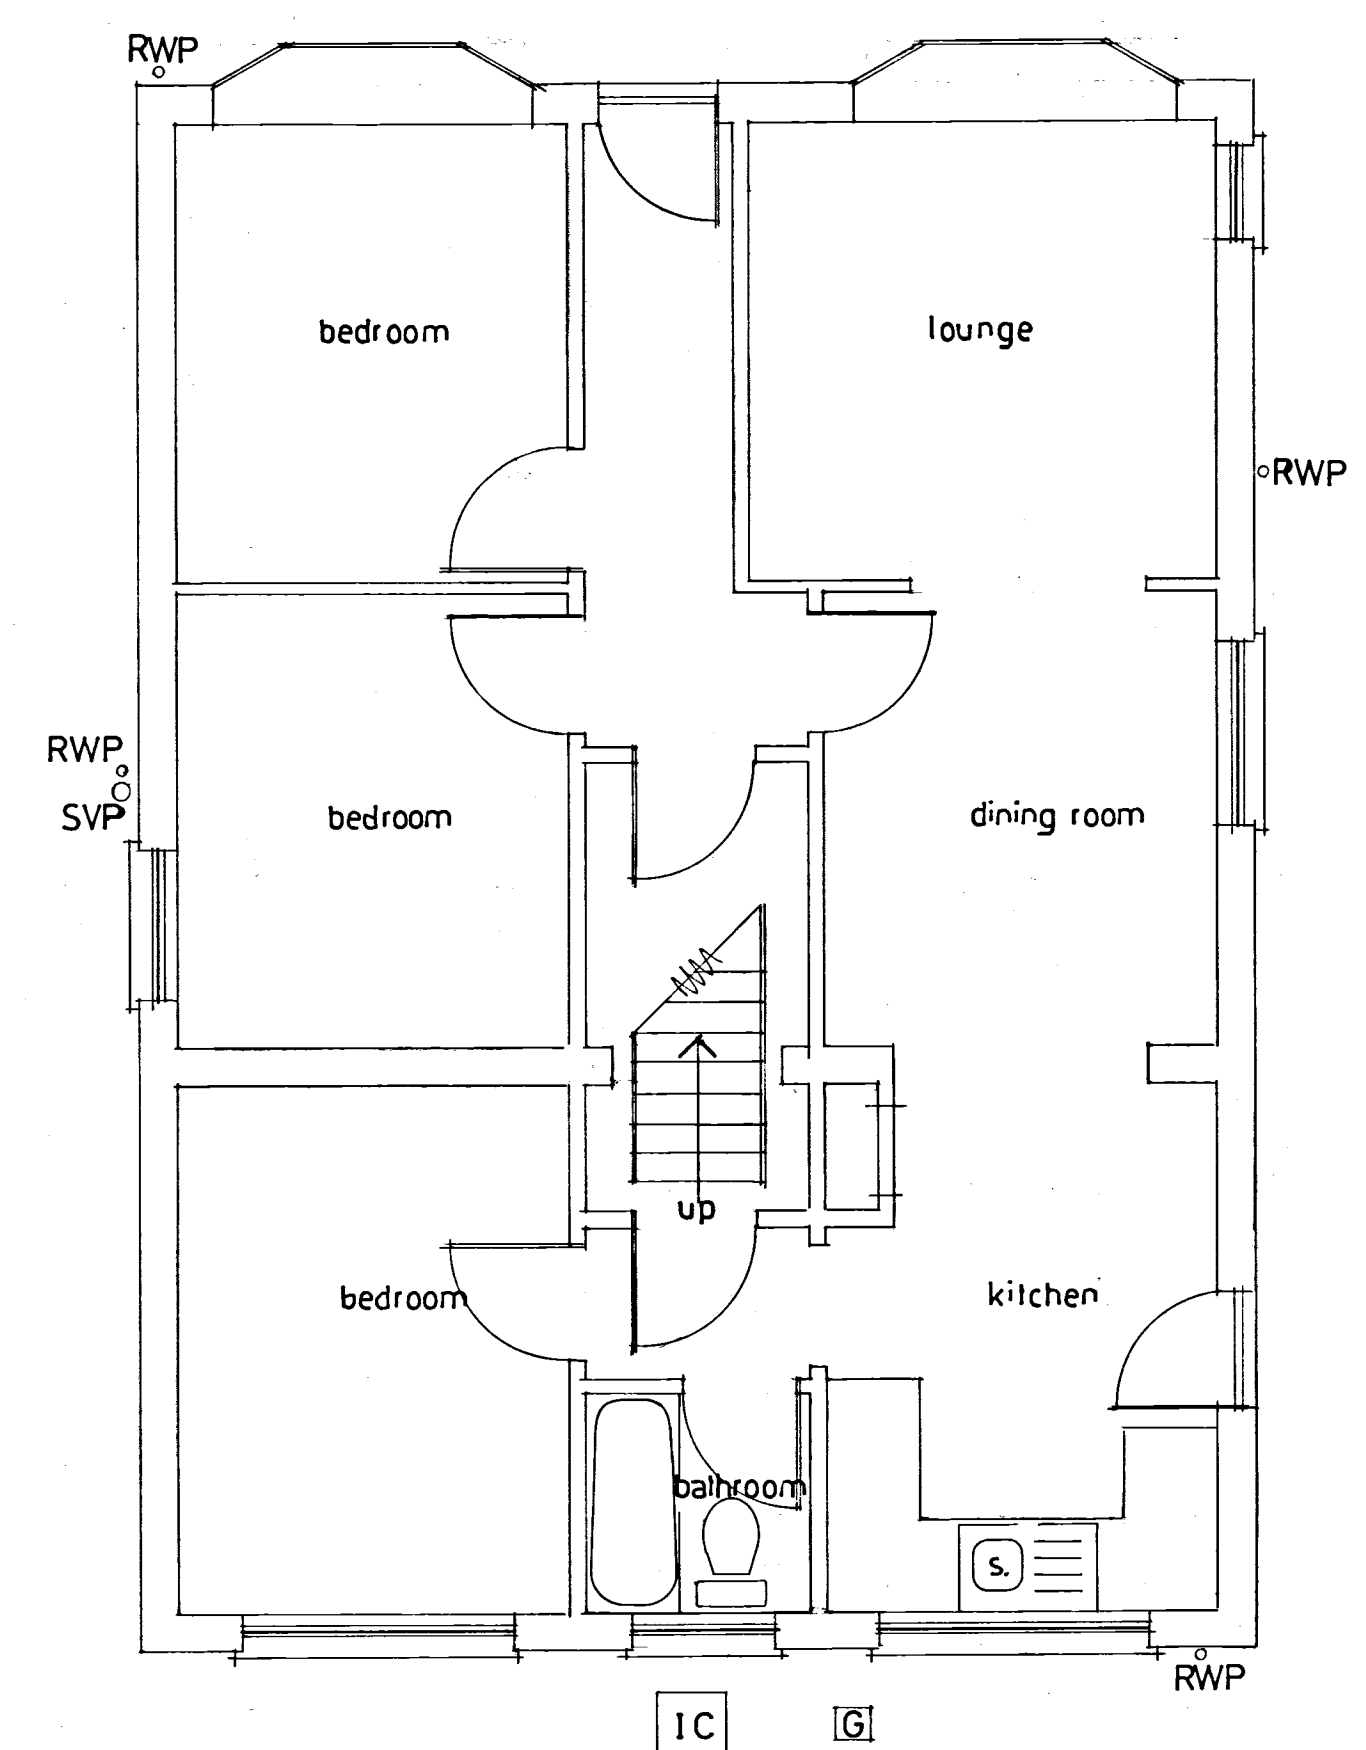

Existing Ground Floor

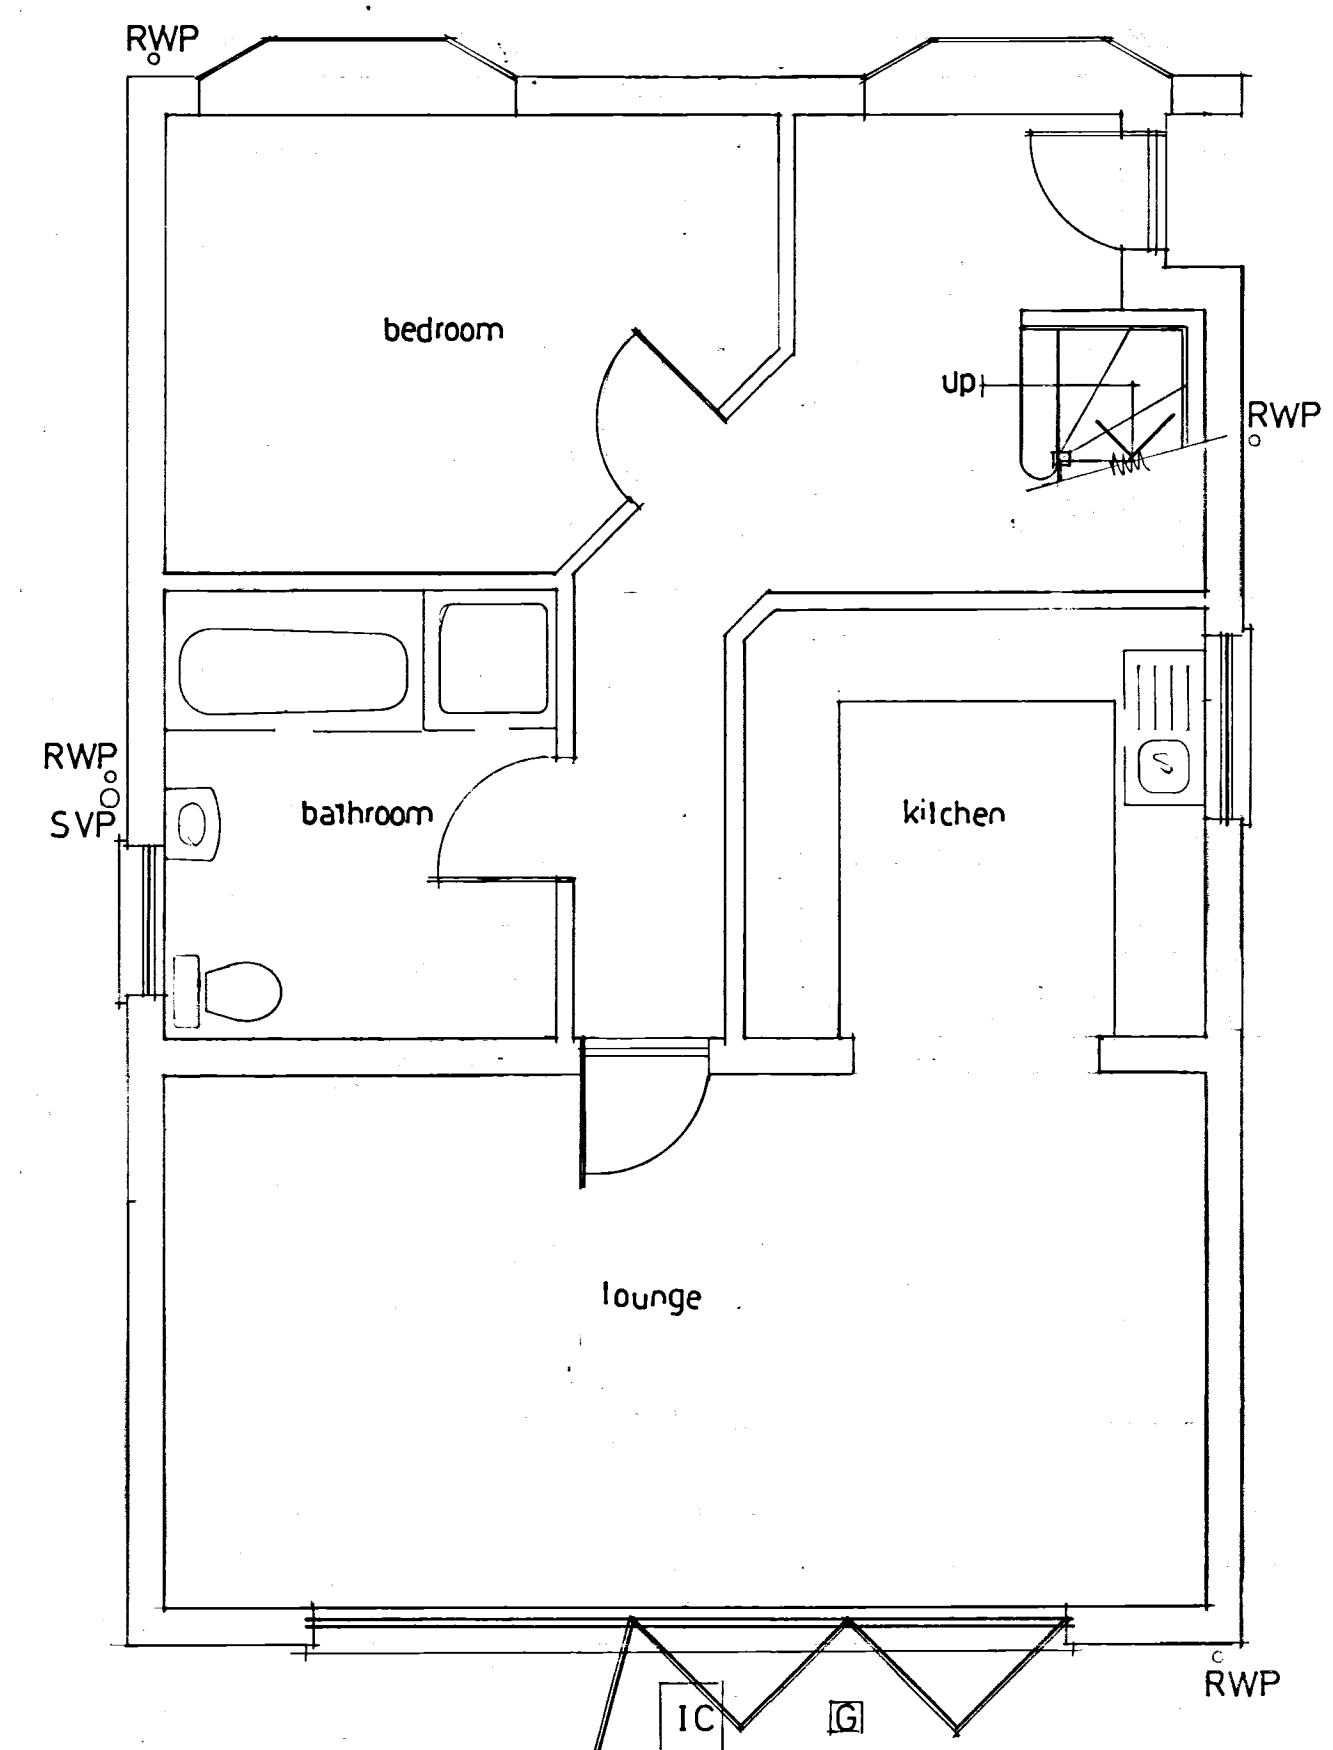


Proposed Ground Floor

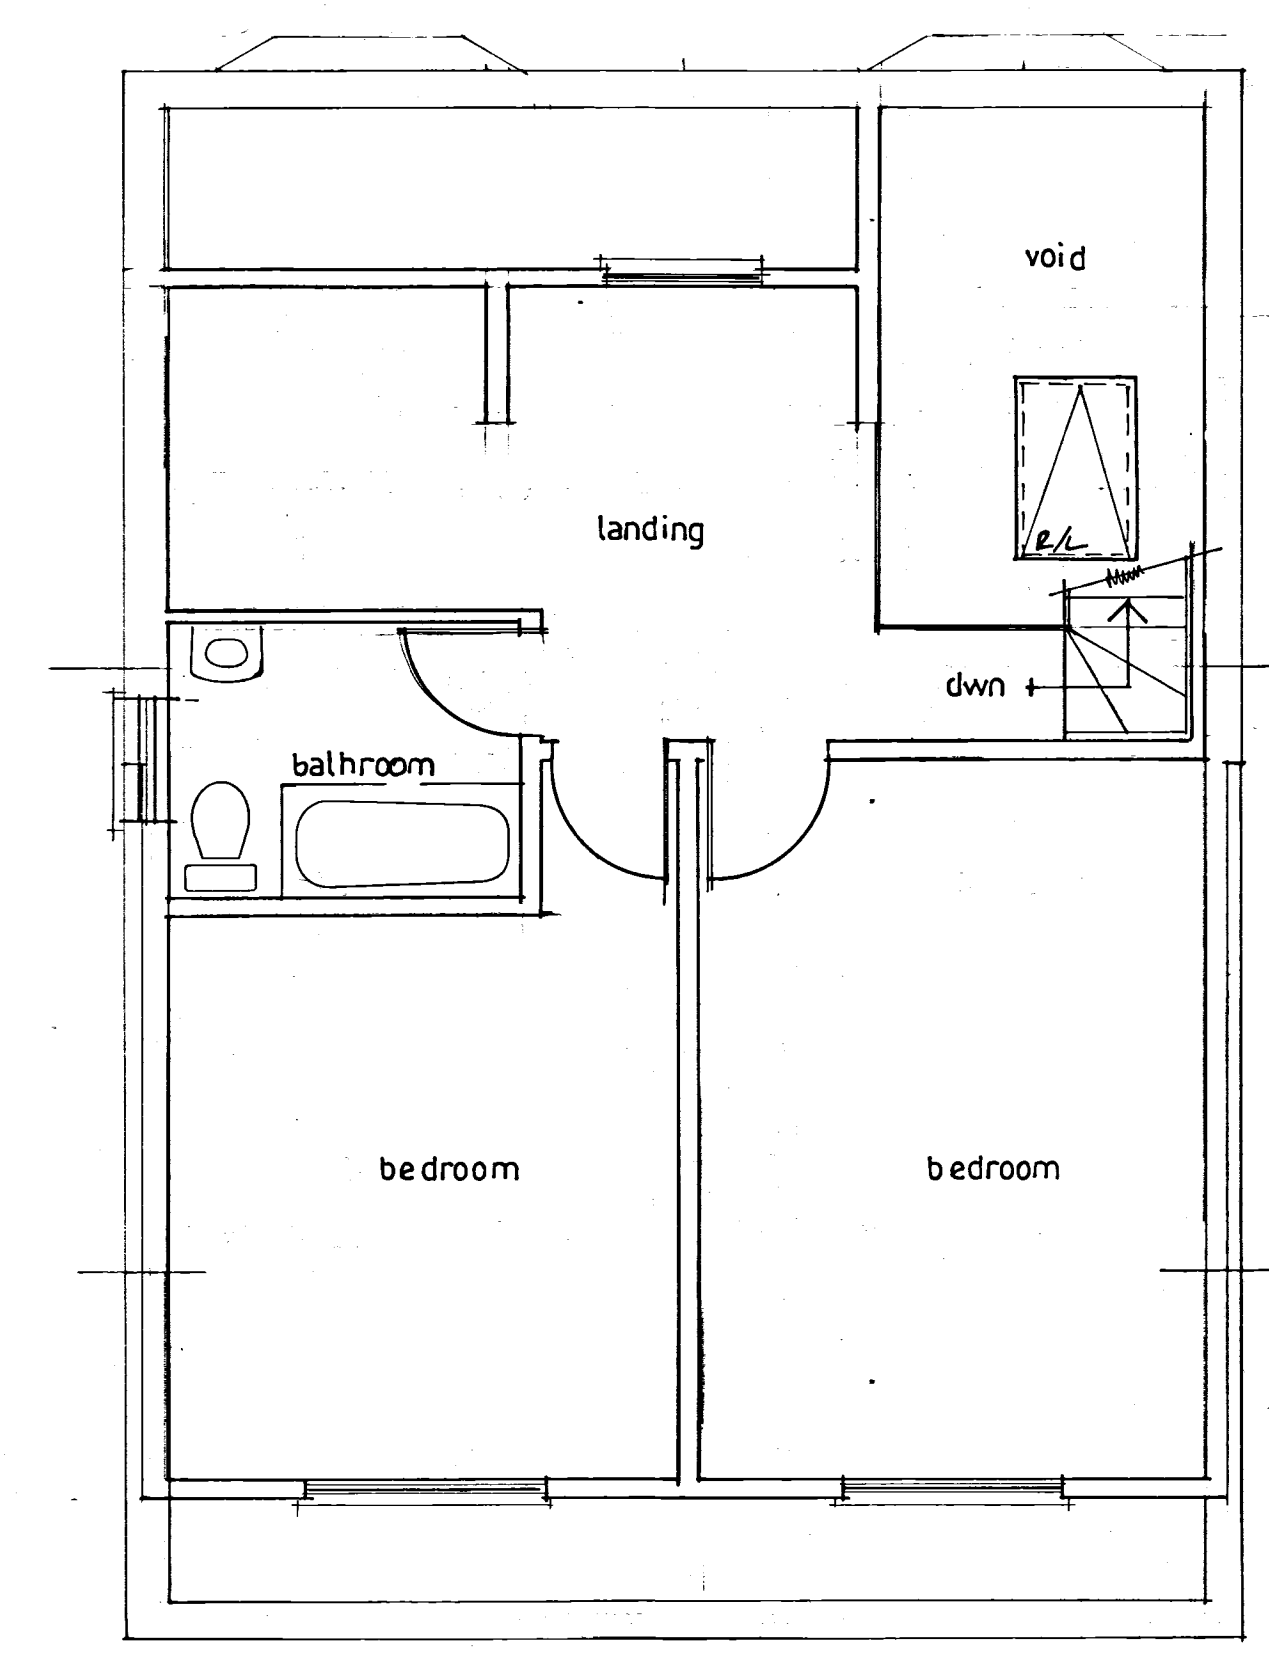


Proposed Roofspace


Existing Elevations

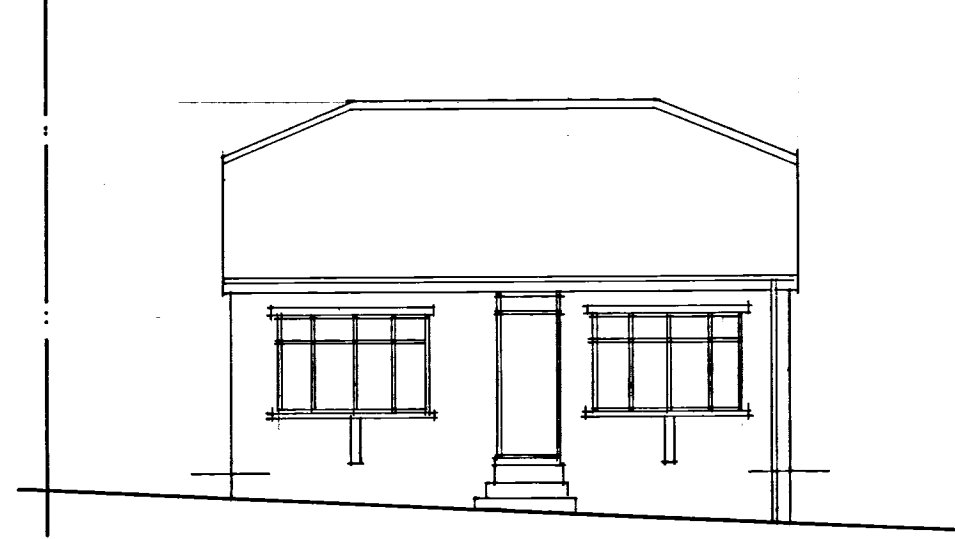


North

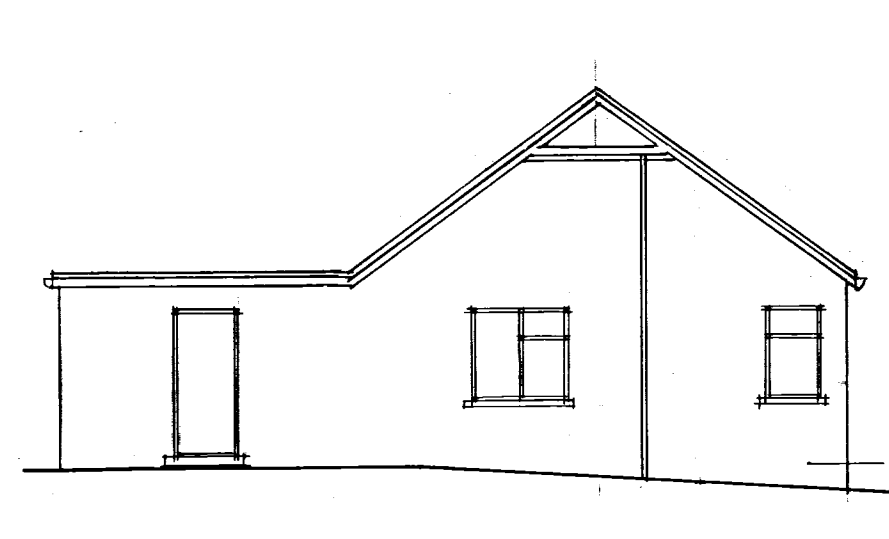

East

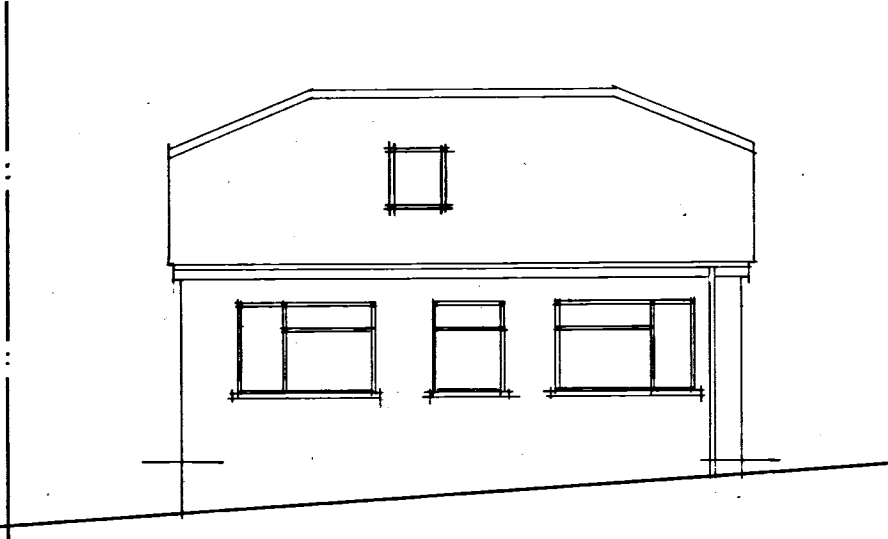


South

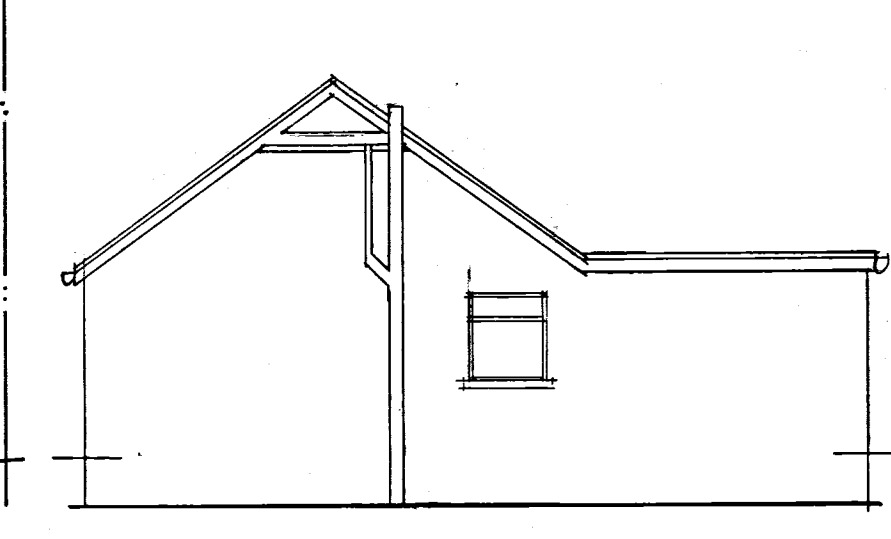


West

Proposed Elevations

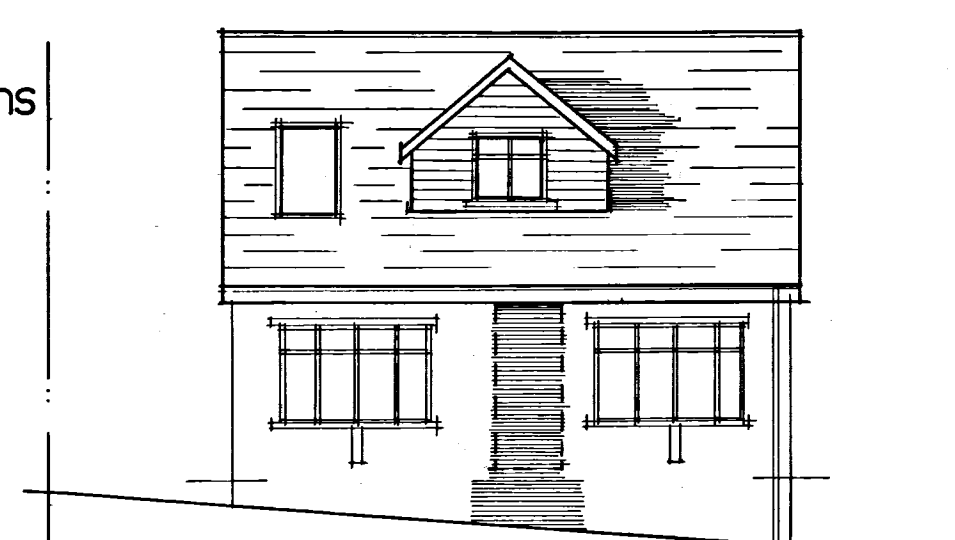


North

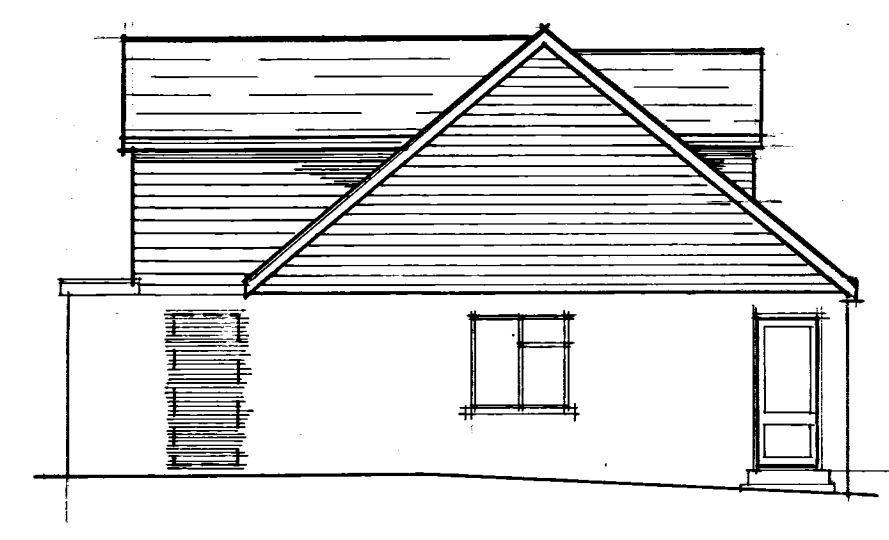


East



South

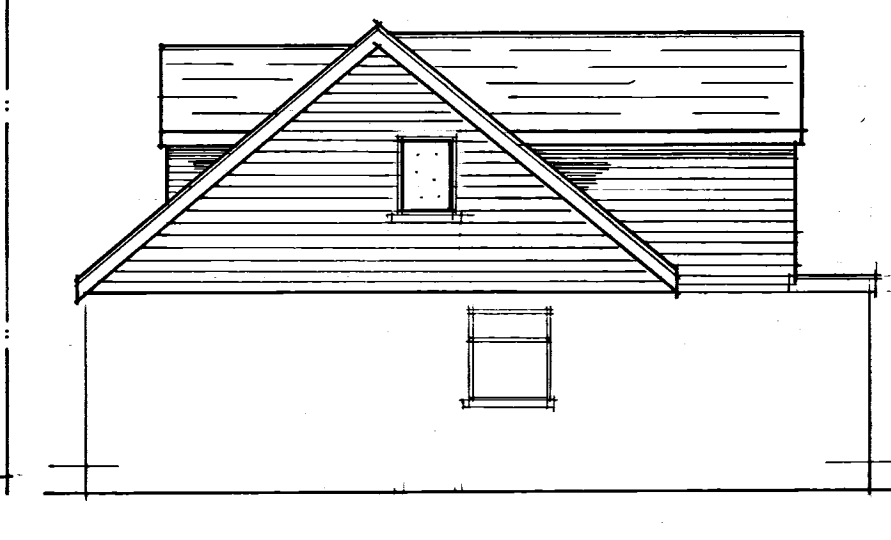

West

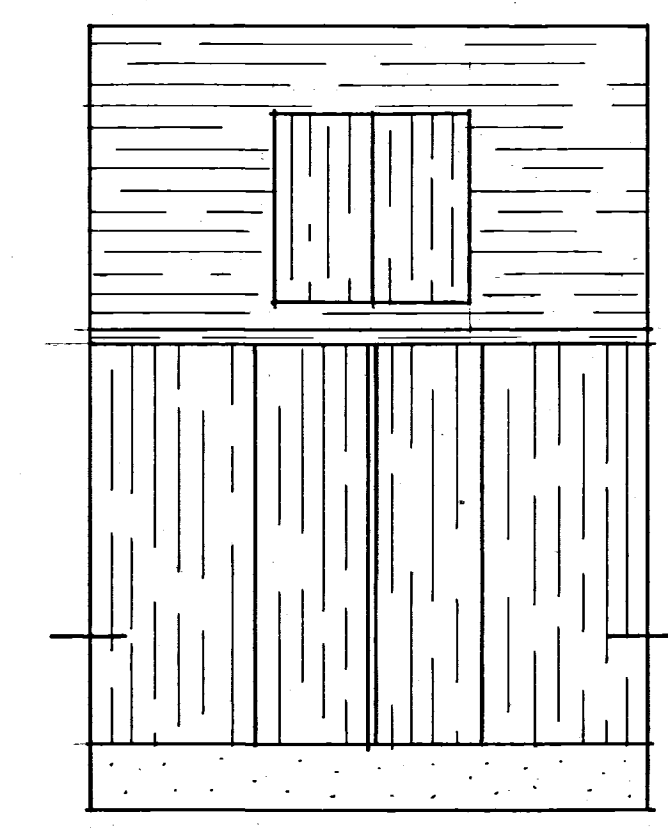

Roofplan 1:100

- Materials:
- New Brickwork: Painted brick
 - Gable Build Up: Tile Hanging
 - Dormer Walls: Tile hanging to match gable build up
 - Main Roof & Dormer Roof: Concrete tiles

A		PE 5 2018		CLIENT AMENDMENTS	
Date		Revision			
© copyright					
THORNS YOUNG ARCHITECTURAL					
THORNS-YOUNG LTD CHARTERED BUILDING CONSULTANTS Website: www.thornsyoun.co.uk					
Fareham 21 Middle Road Park Gate SO31 7GH Tel: (01329) 888 322			Portsmouth 232 London Road North End PO2 9JQ Tel: (02392) 672 883		
Client					
Mr M Chapman					
Job Title					
7 Lansdowne Avenue Widley					
Drawing Title					
Loft Conversion					
Scale 1:50, 1:100 at A1					
Date NOV 2017			Drawn by CM		
Drg. No. 1240-1-17					Rev. A