
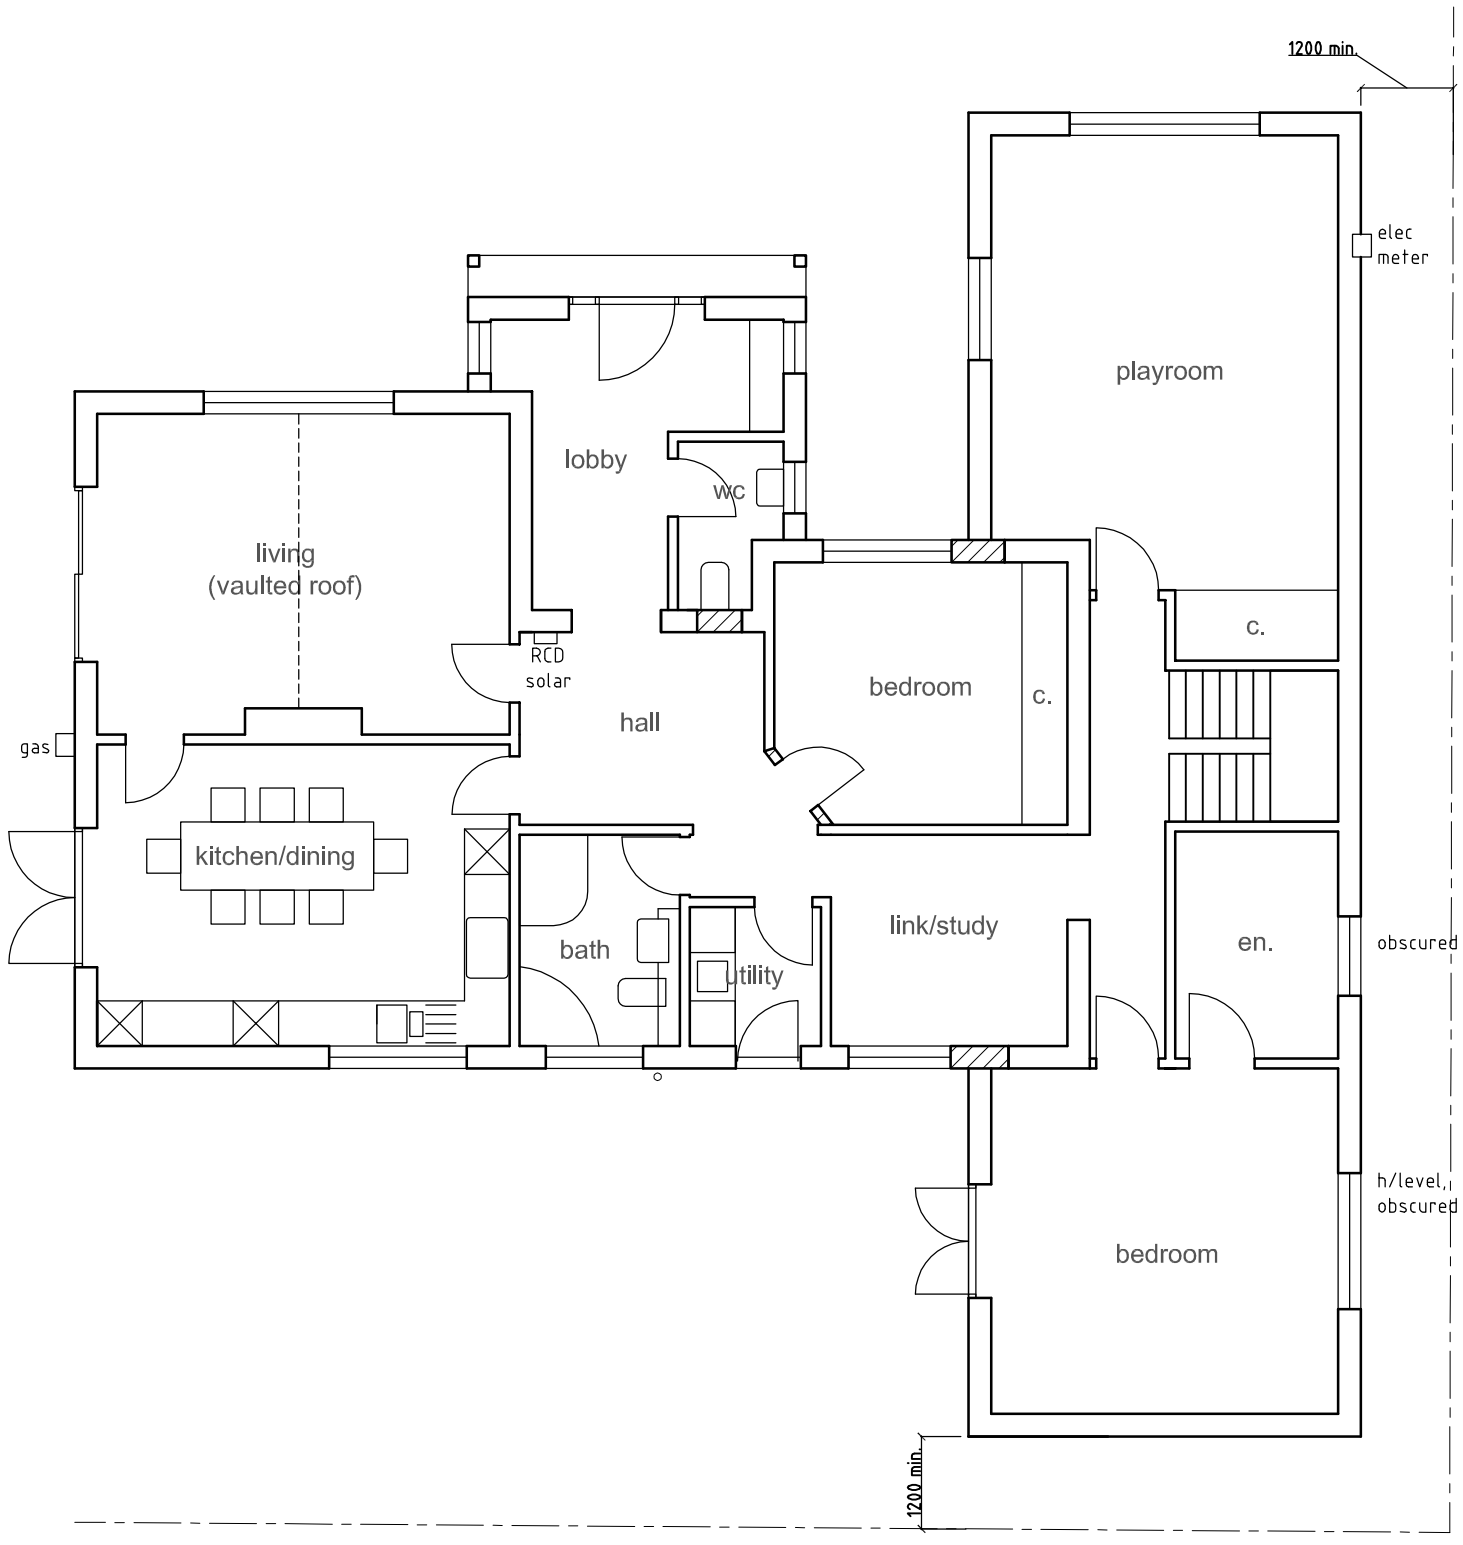


GROUND

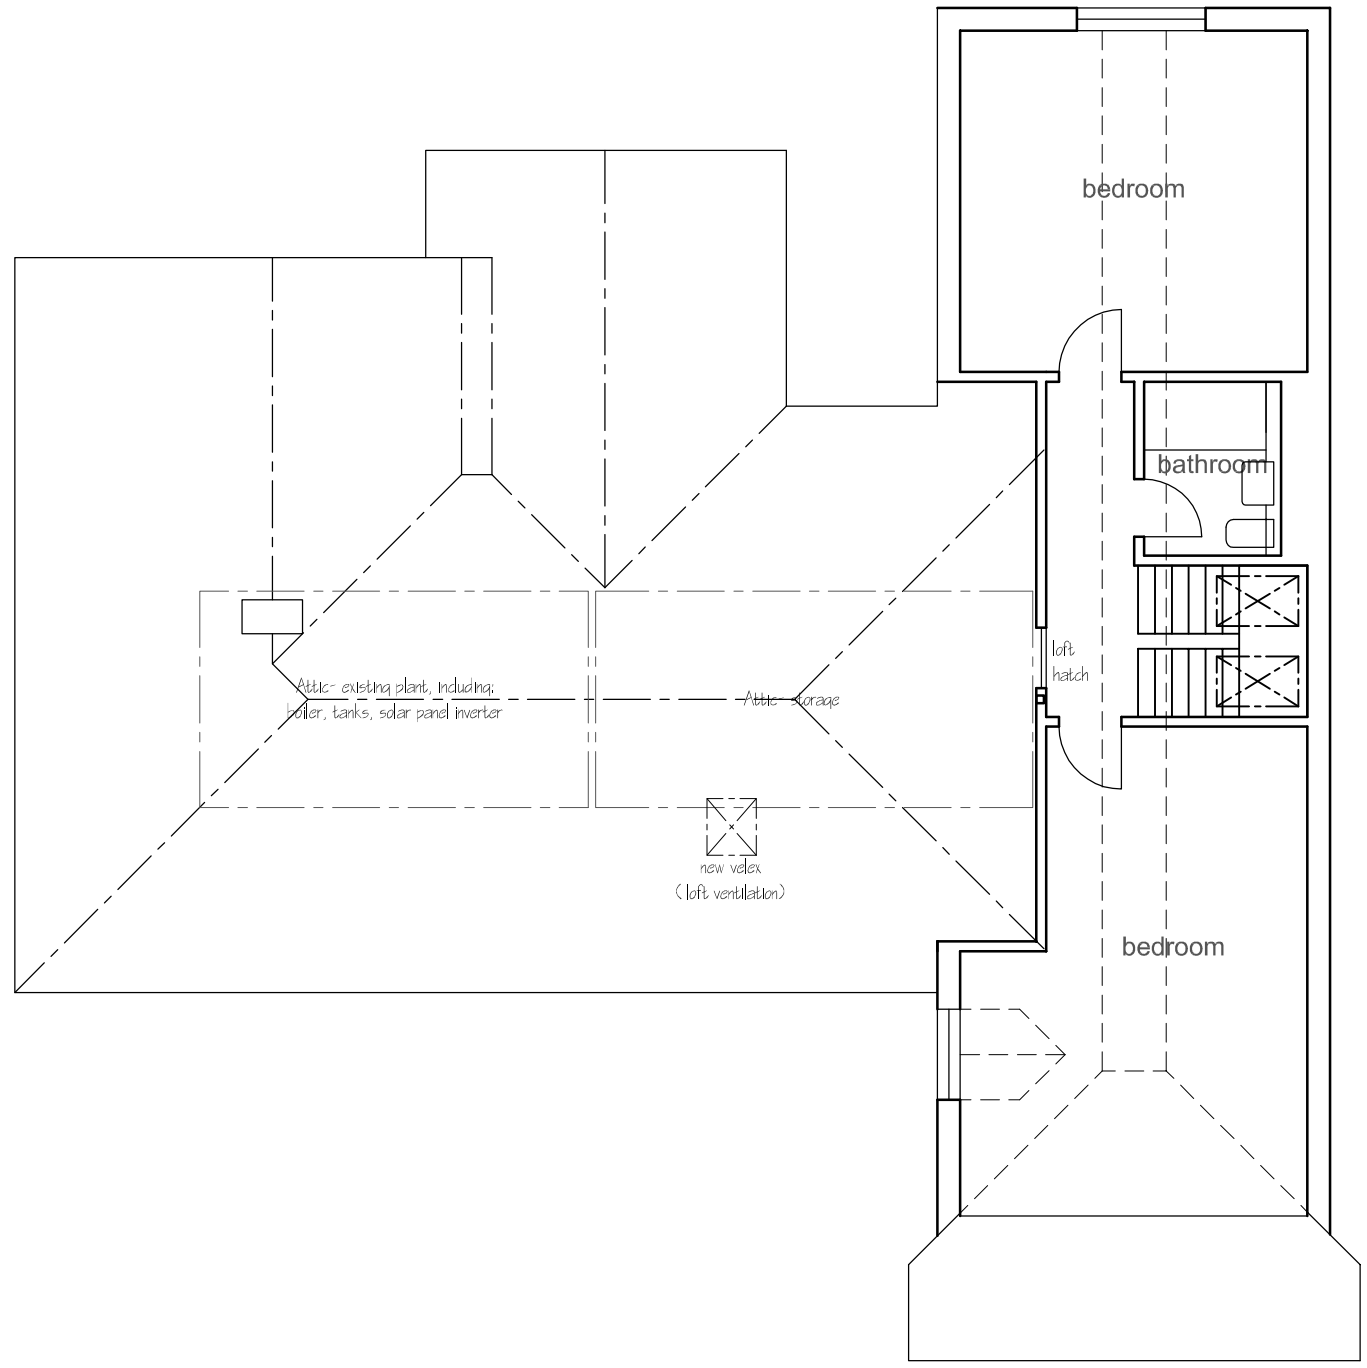

FIRST

lilleyarchitecture
232 southwood road hayling island hampshire PO11 9QQ
02392 460974 07734 899673 mail@lilleyarchitecture.com

PROJECT:	DRAWING:	DRAWING REFERENCE:	REVISION:	SCALE:
25 BOUND LANE, HAYLING ISLAND	PROPOSED PLANS: SHEET 1	411 PL06	01	1:100@A3