
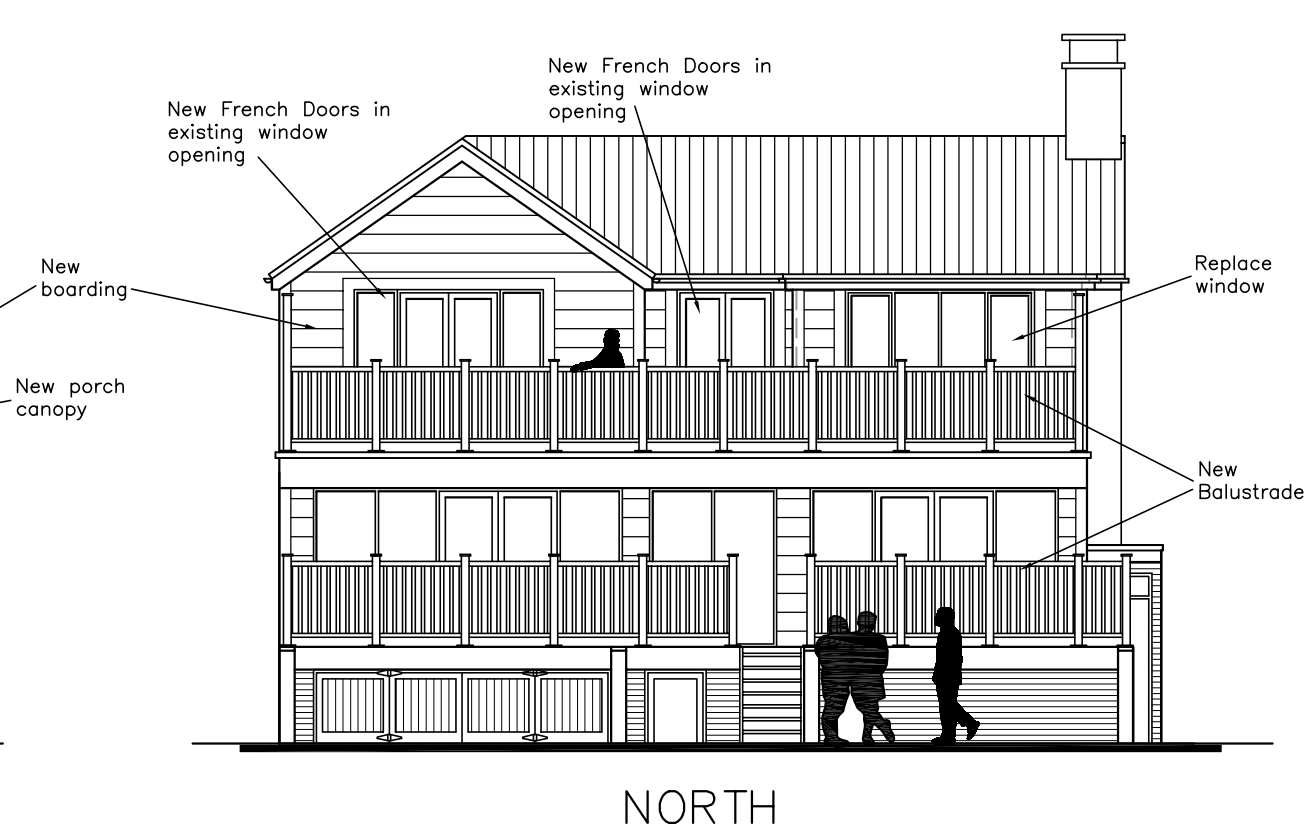
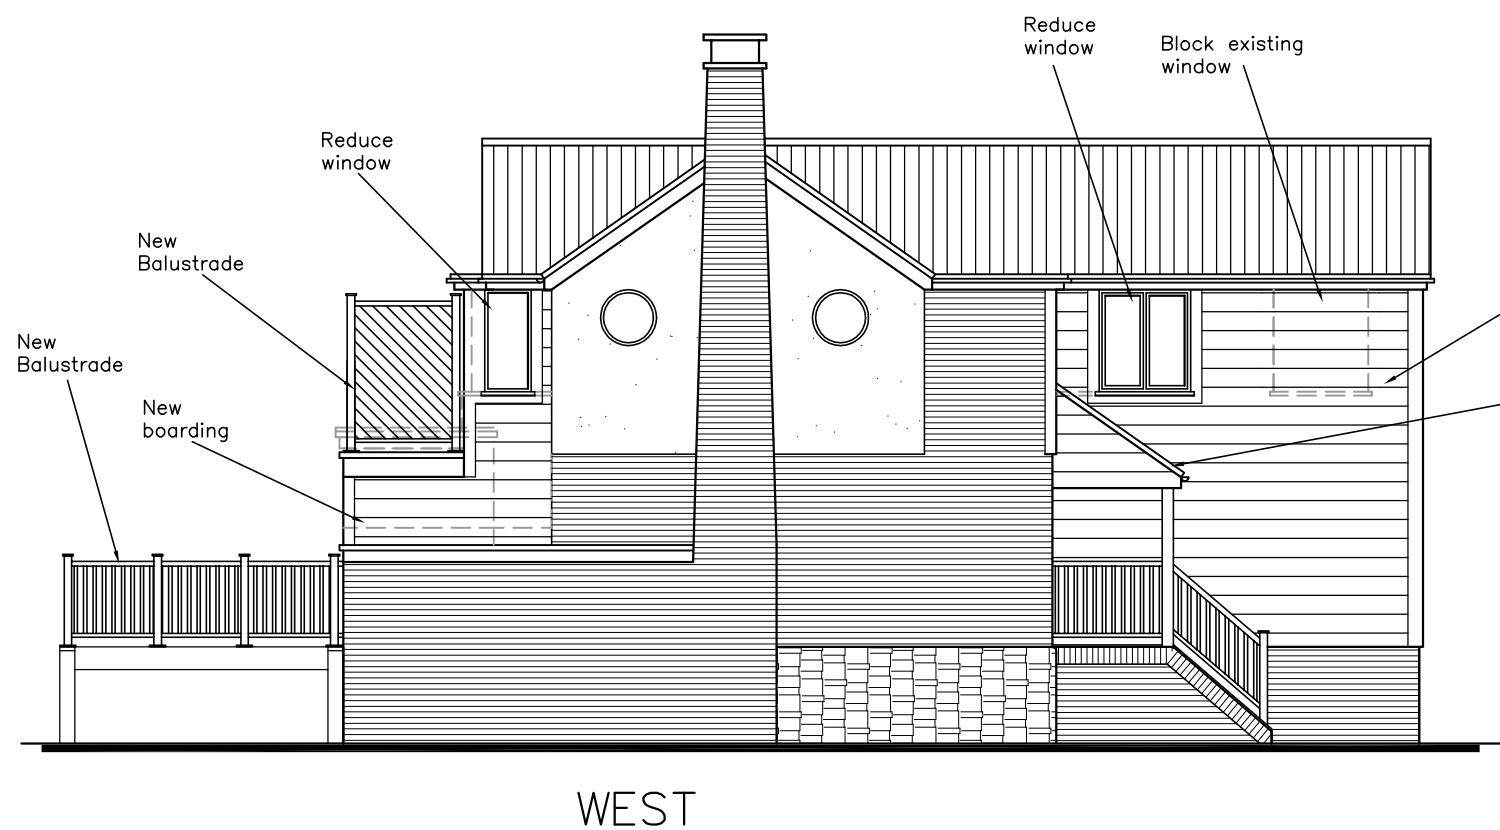
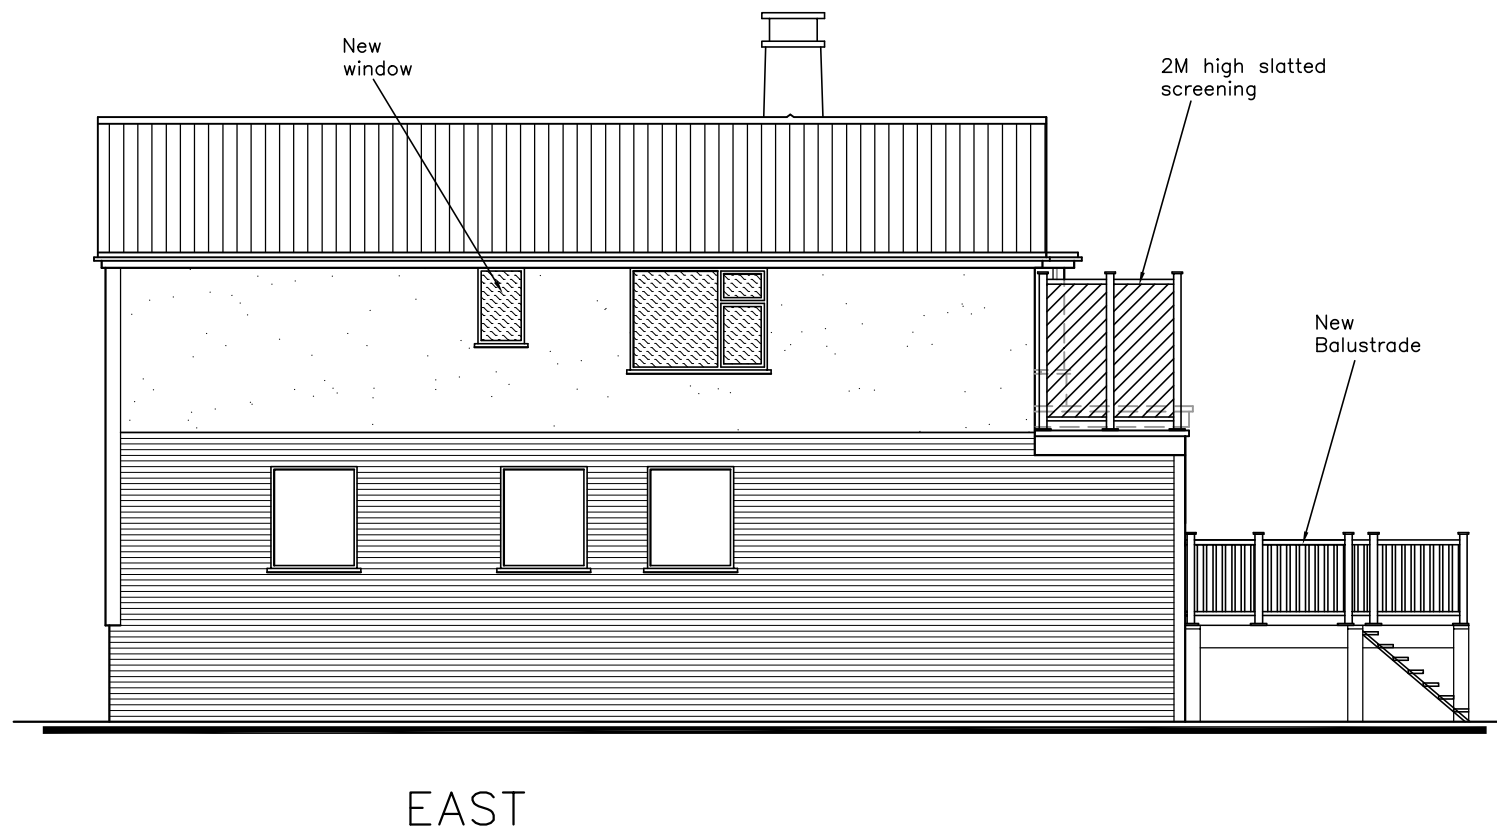


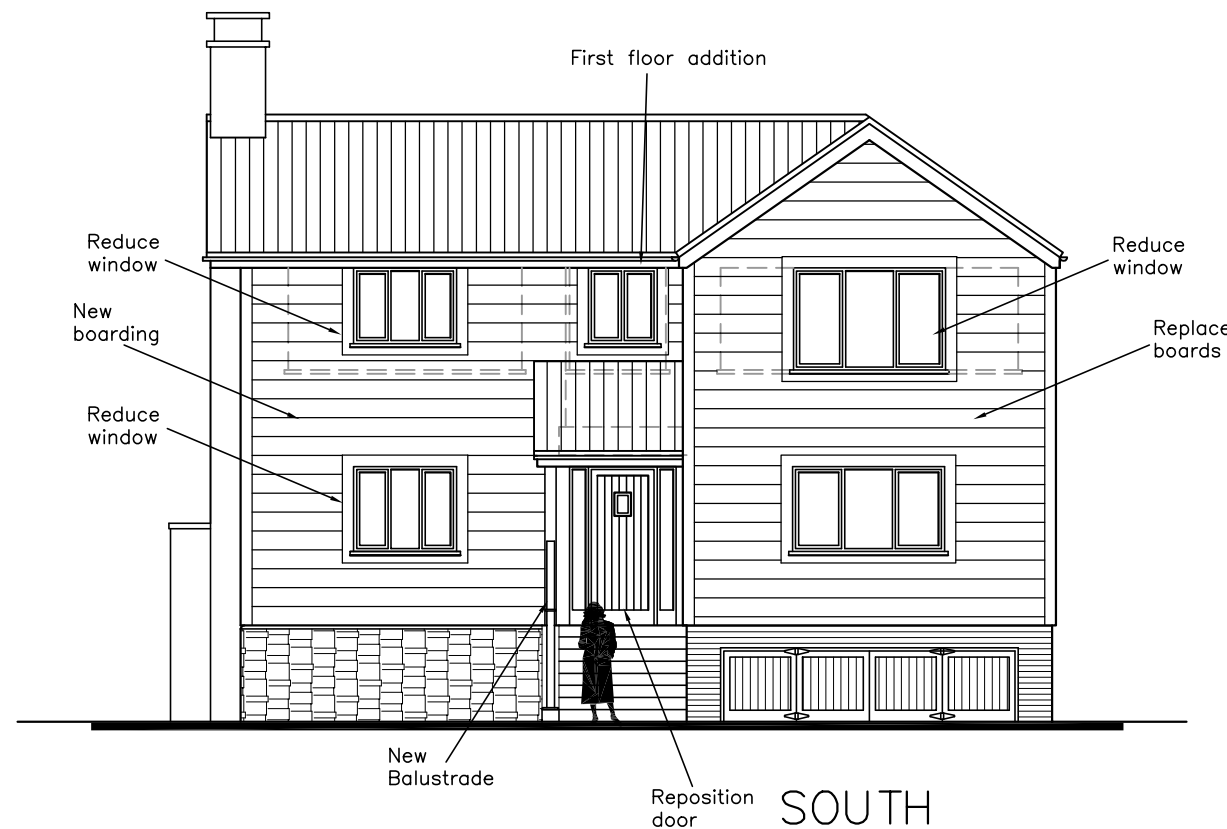

Sinah House
Ferry Road
Hayling Is.
PO11 0DG

PROPOSED ELEVATIONS

Revisions

- Client revisions. 05/02/18
- Windows reduced. 07/02/18
-
-



Scale A3 = 1:100
Drawn ELR/JHL/MHC
Date 31/01/18

1513-512^B