


38b Chestnut Avenue - 1252.17

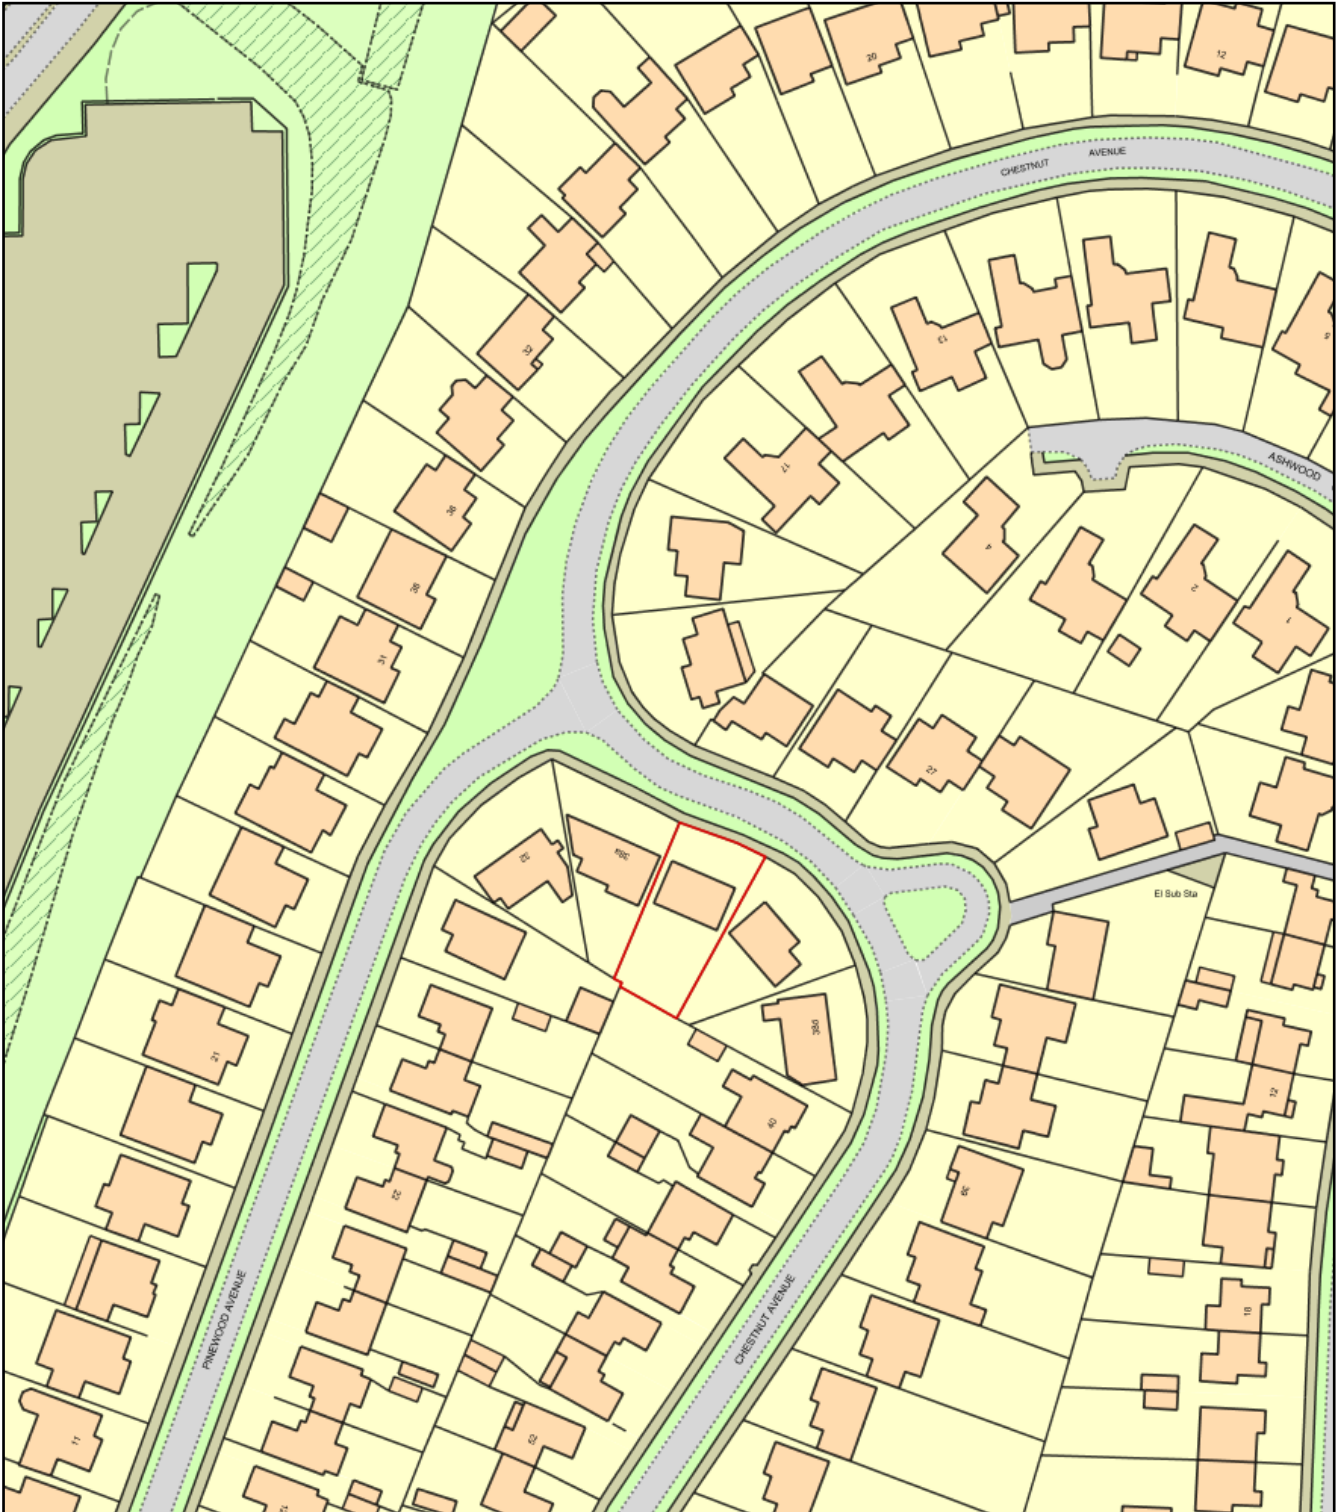

0 50
Metres



Plan Produced for: Mr & Mr J Grieve
Date Produced: 19 Jan 2018
Plan Reference Number: TQRQM18019092600860
Scale: 1:1250 @ A4