


LOCATION PLAN 1:1250

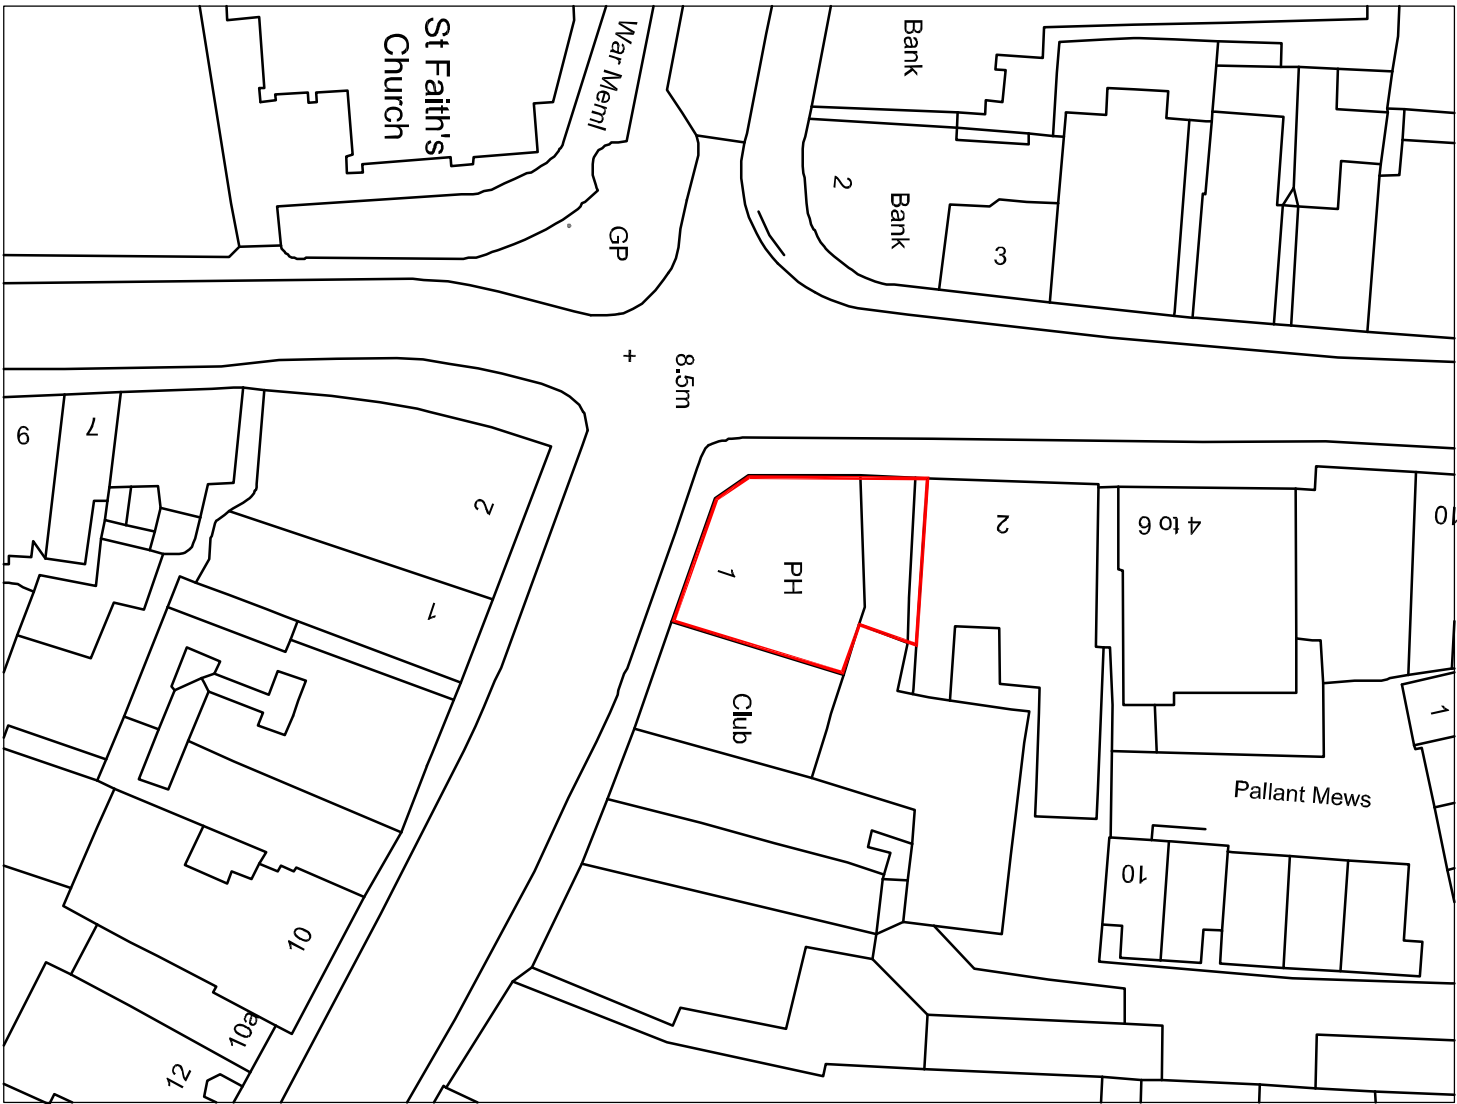


BLOCK PLAN 1:500

Former White Hart P.H.
East Street
PO9 1AA

SITE PLANS

- Revisions
- A. INITIAL DRAWING
 - B.
 - C.
 - D.

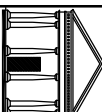

Martin Critchley
CHARTERED ARCHITECT

The Old Brewery,
15E South Street, Havant,
Hampshire, PO9 1BU
023 92 474 919
critchleyarchitect@hotmail.com

Scale A3 = AS SHOWN
Date 17/09/04
Drawn OS

17094-101

© Crown Copyright
All rights reserved.
Reproduced by Permission.
Licence No. 100046837