


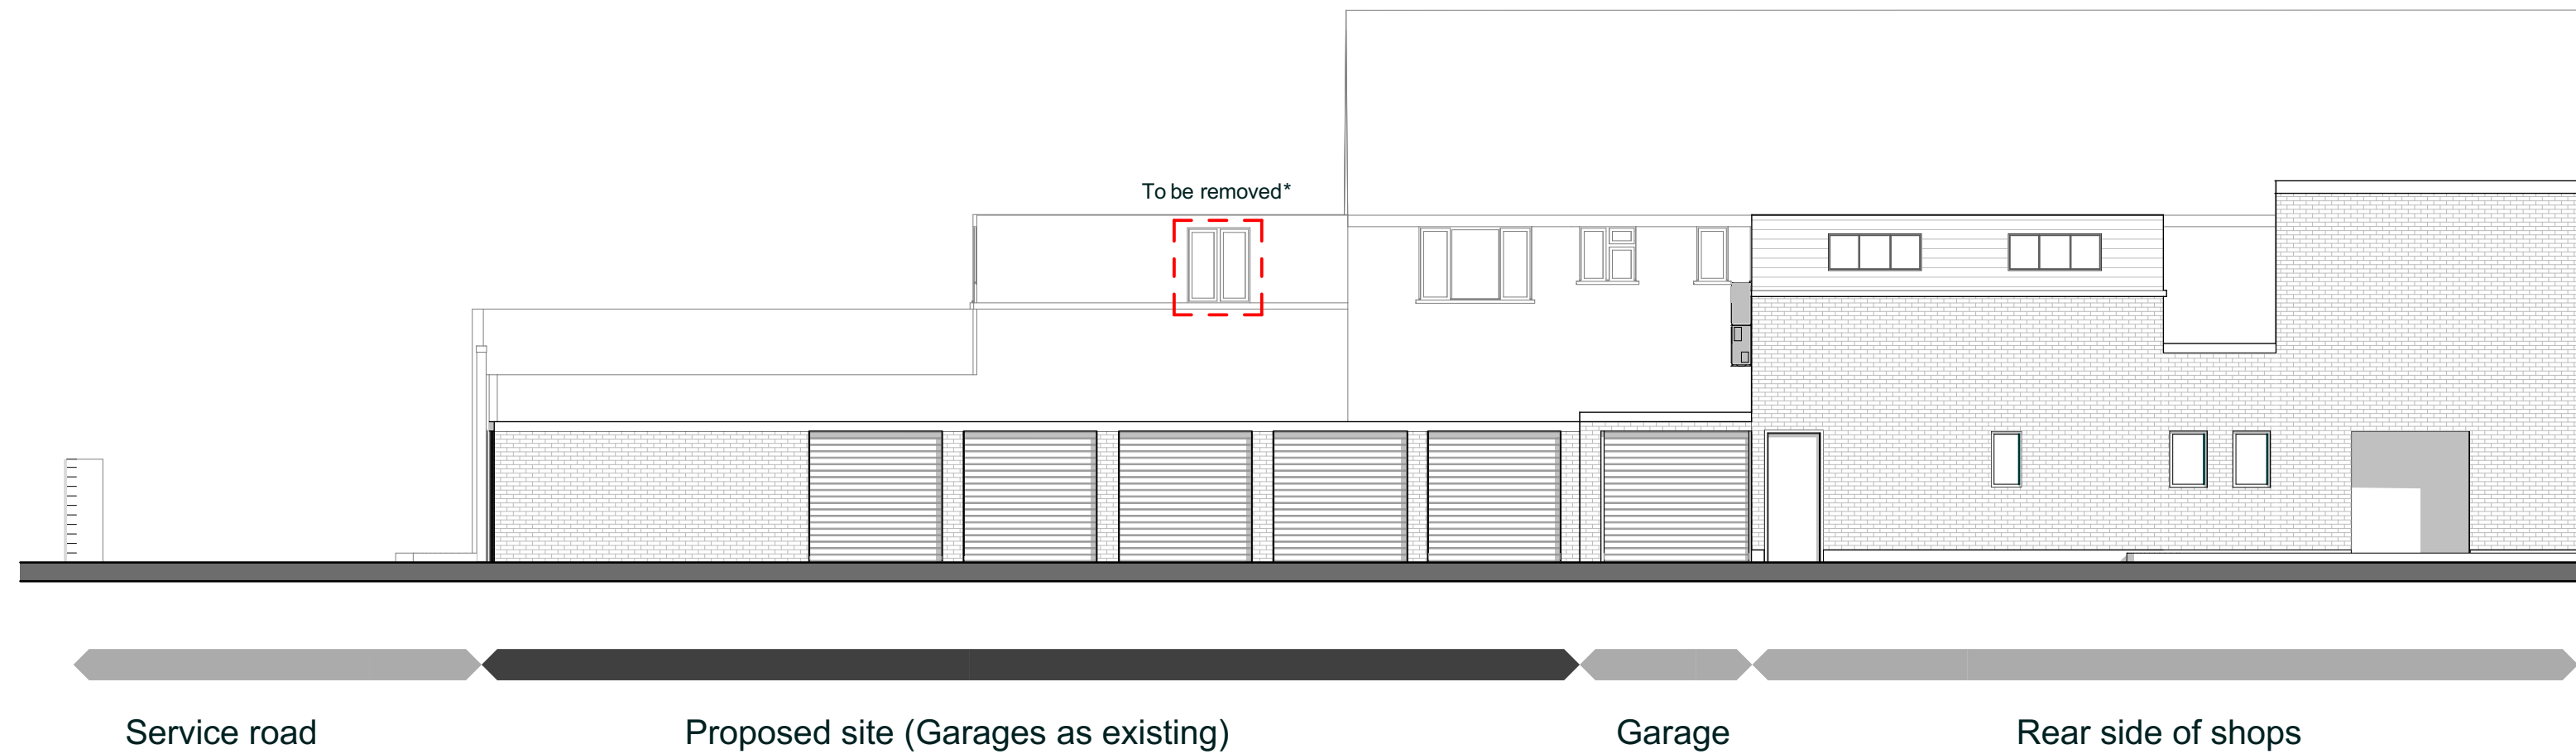

Existing North Elevation @ 1:100



Existing West Elevation @ 1:100