




Key

Land Ownership Boundary

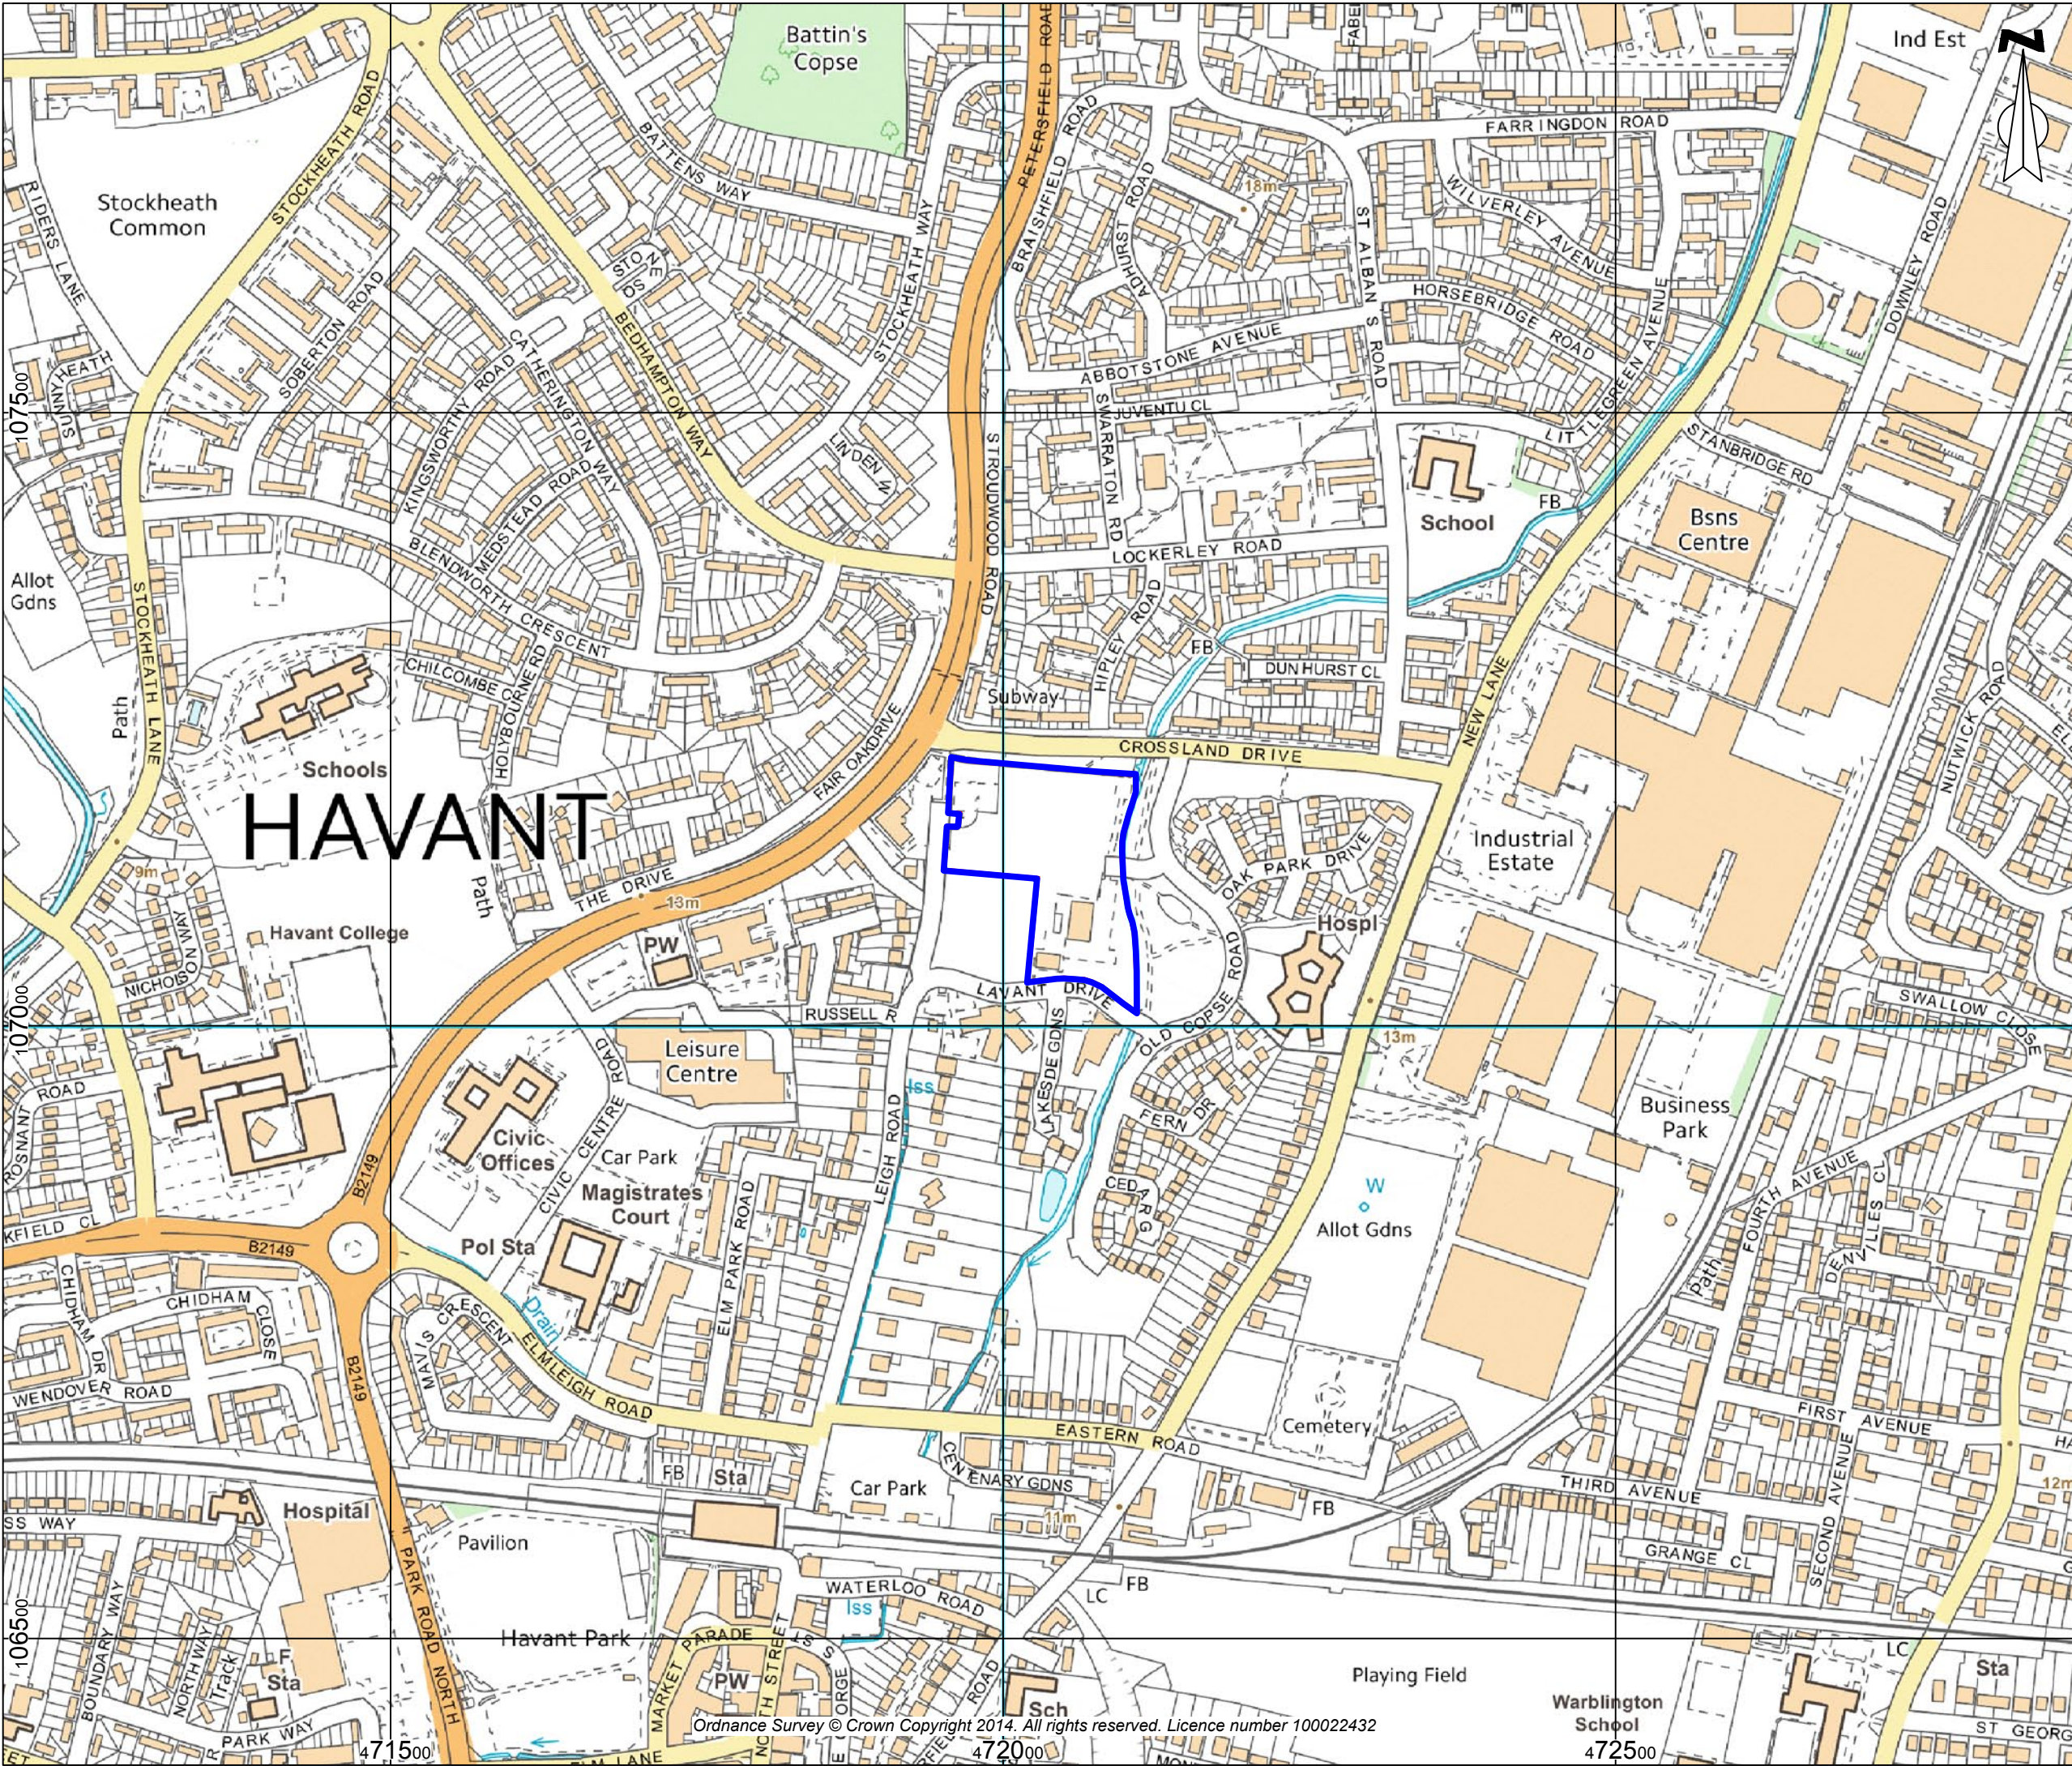

STEP Business Centre, Wortley Rd, Sheffield, S36 2UH

CLIENT:		Ashley House plc	
SCALE:	1:5,000@A3	PROJECT REF:	CRM.1112.005
DRAWN:	MG	CHECKED:	LS
DATE:		Oct 2014	
PROJECT:		Oak Park, Havant	
TITLE:		Site Boundary Plan	
DRAWING NO:		CRM.1112.005.D.002	