



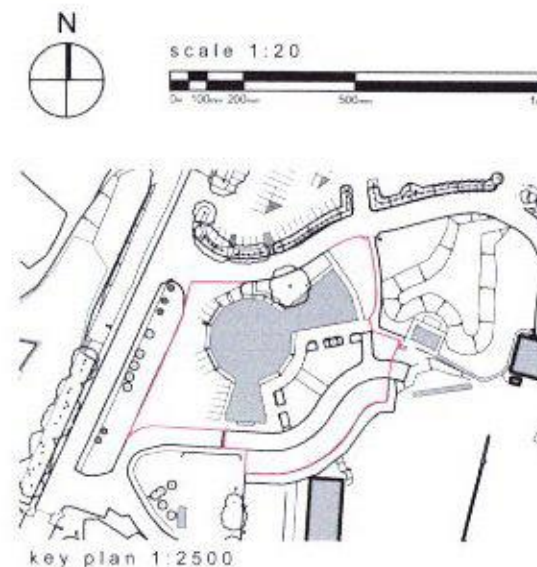

proposed sketch ground floor threshold 1:20

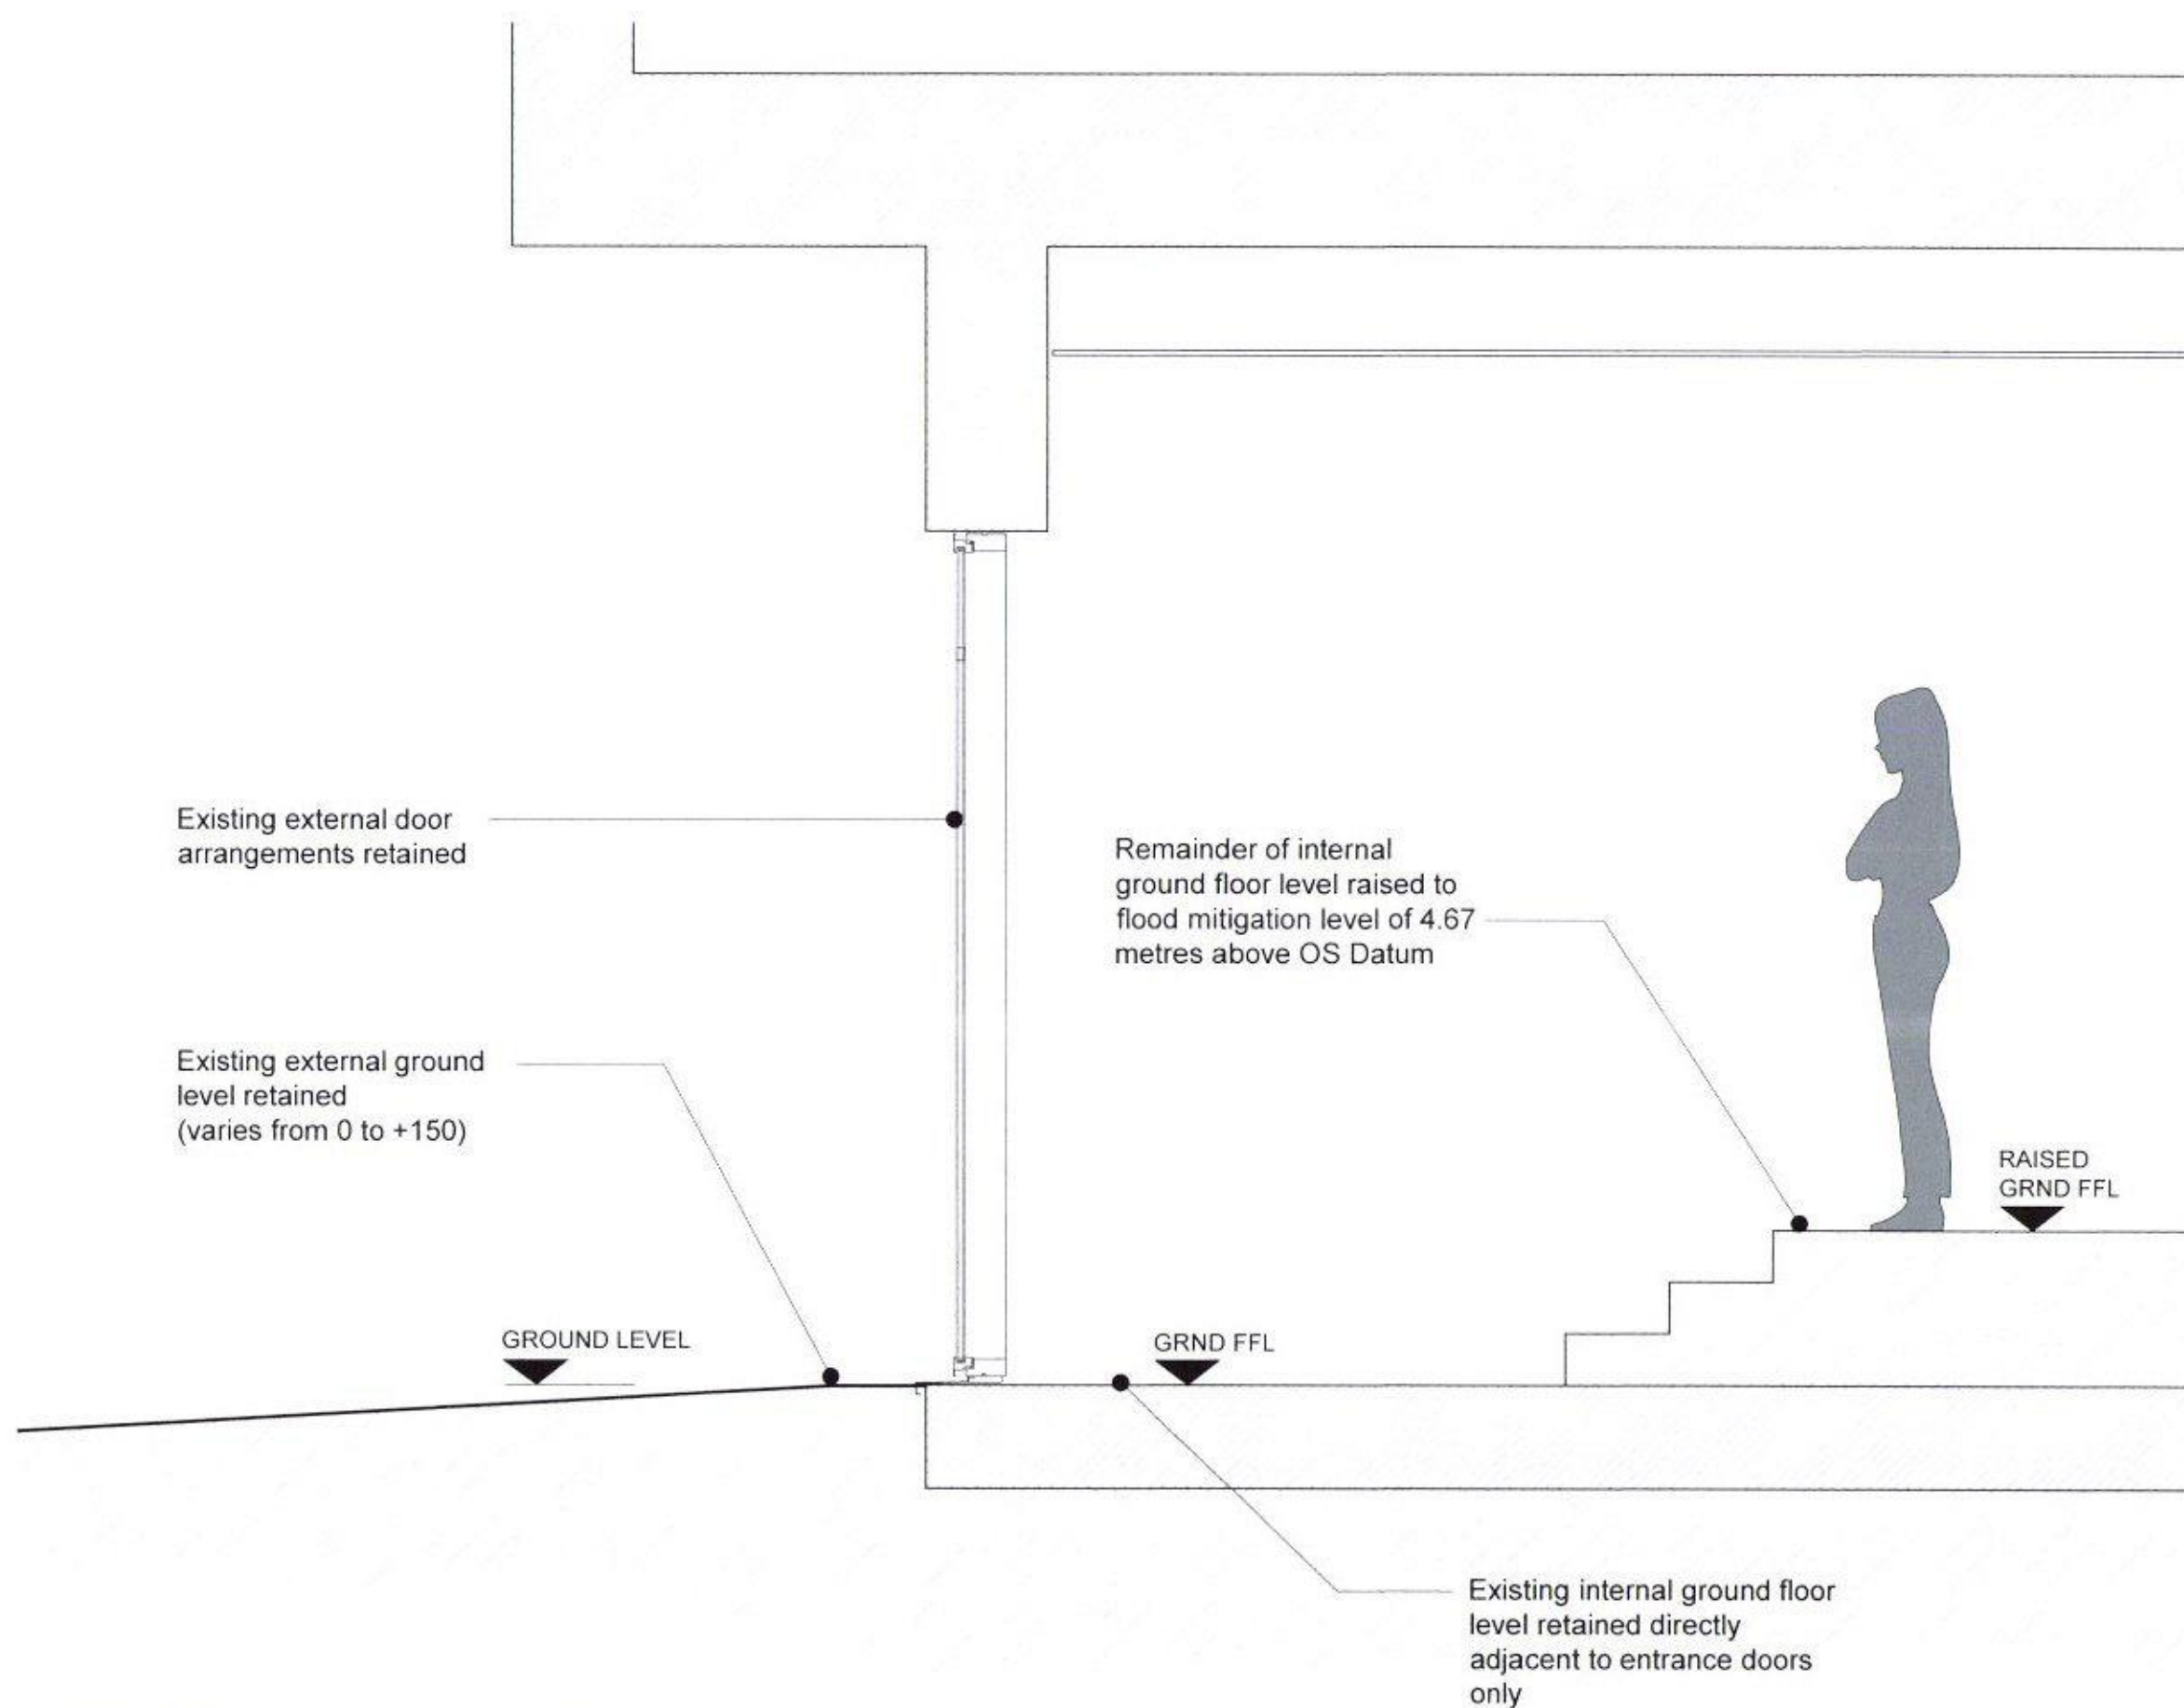

Project name: Northney Road, Hayling Island PO11 0NH	Project no.: 17024	Drawing no.: P400	Revision: -	Status: PLANNING	This drawing is copyright of Cover Storey Architects LLP
Drawing name: Proposed Sketch Ground Floor Unit Entrance Threshold	Scale @ A3: 1:20	Drawn by: JB	Checked by: DJS	Date: JULY 17	All dimensions must be verified on site prior to construction
					Do not scale this drawing except for planning application purposes
					<div>REVISIONS</div> <div> <div>Rev.</div> <div>Description</div> <div>by</div> <div>check</div> <div>date</div> </div> <div> <div>Cover Storey Architects</div> <div> <div>Cover Storey Architects LLP</div> <div>The Studio, 18 St Georges Avenue, Havant</div> <div>PO9 2RX</div> </div> <div> <div>Tel: 02392 090088</div> <div>info@coverstorey.co.uk</div> <div>www.coverstorey.co.uk</div> </div> </div>