
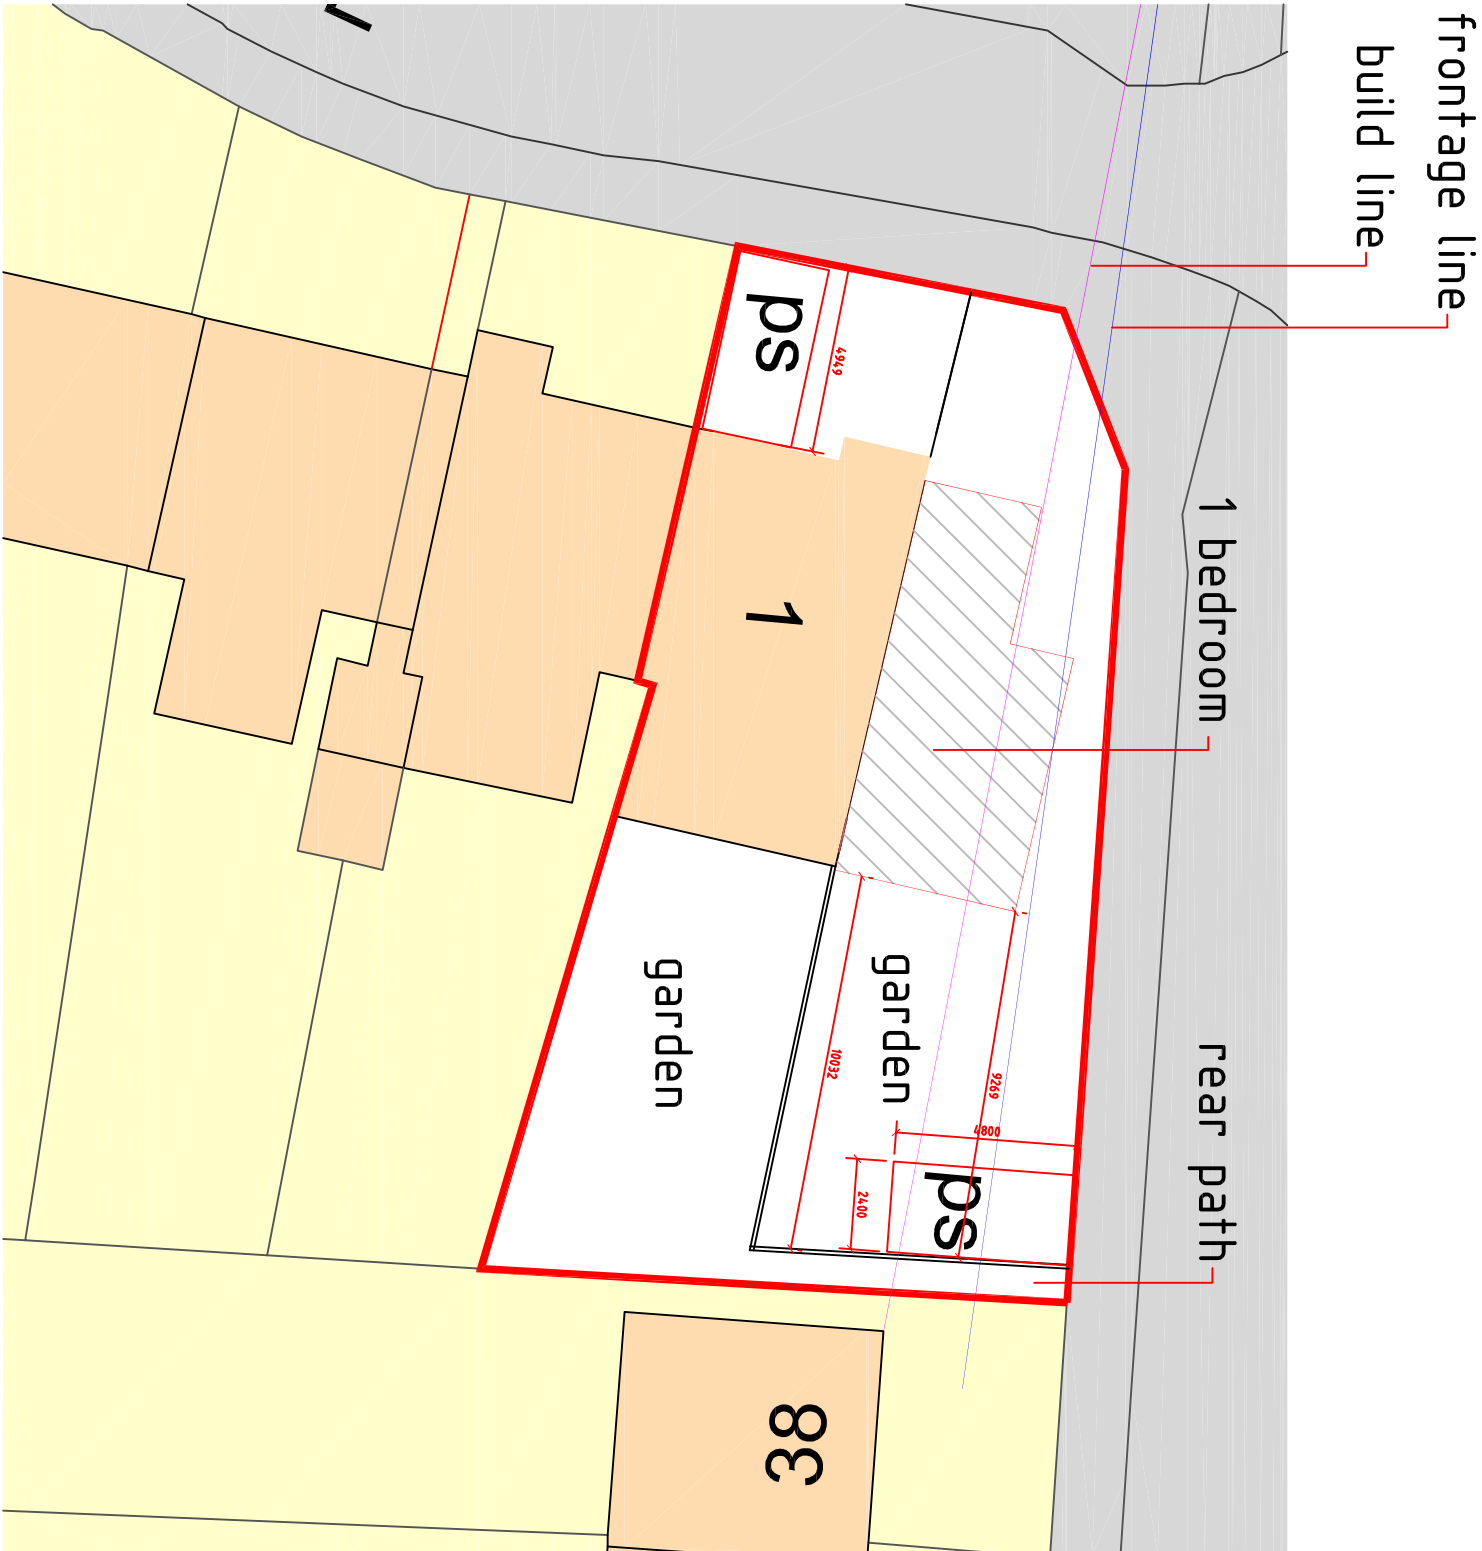
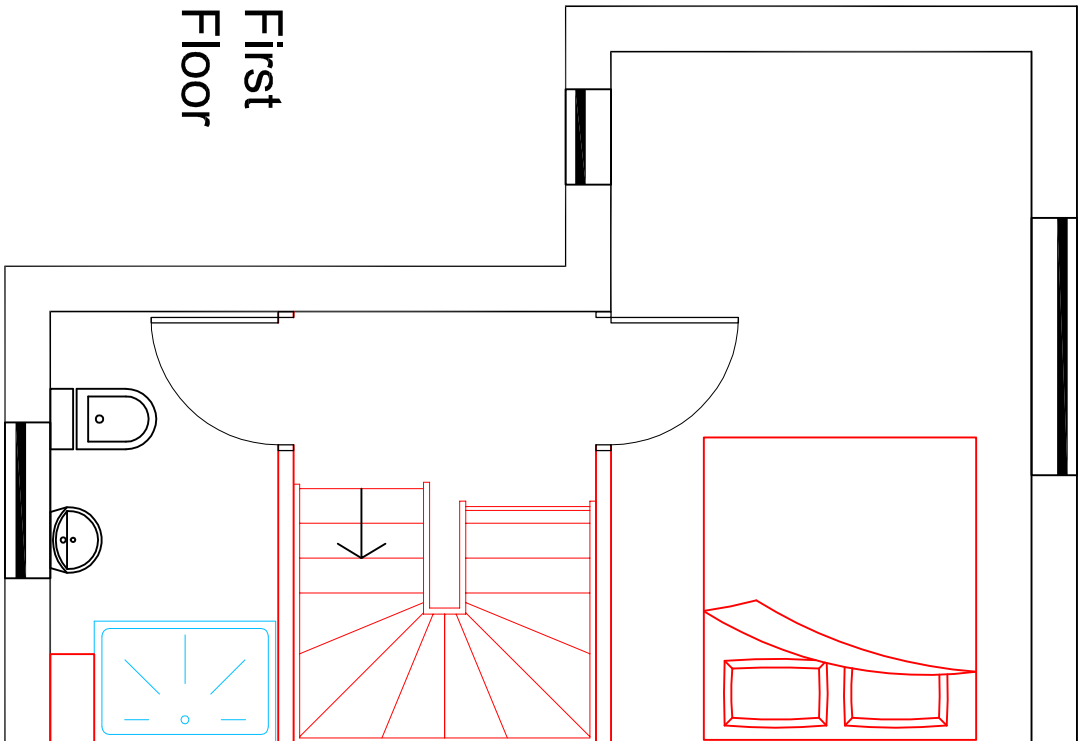


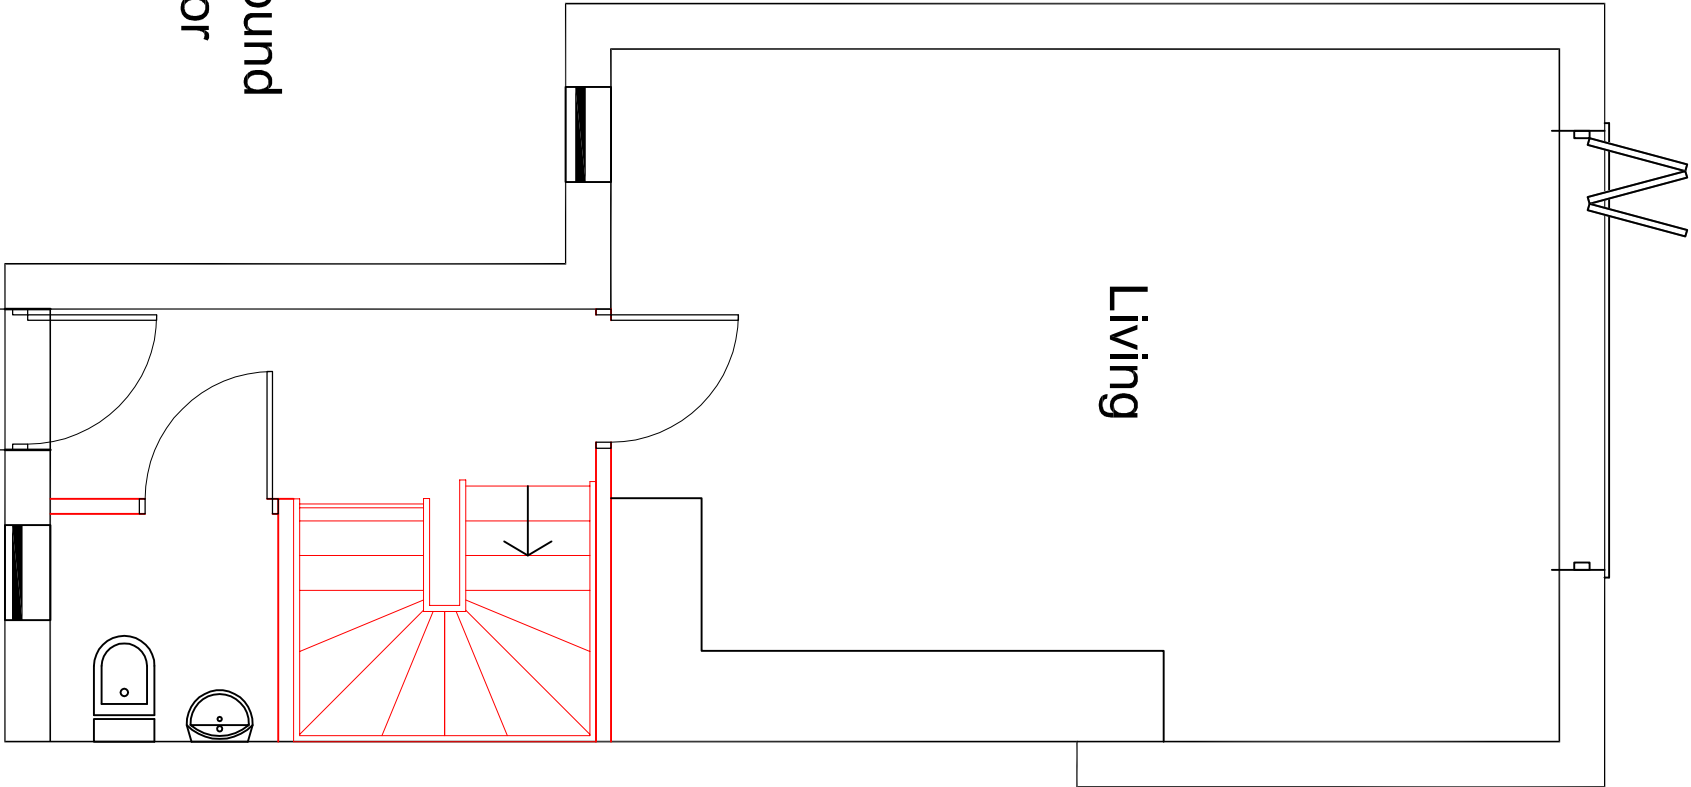

Project: 1 Dockenfield Close Havant Hants				Drawn By CRF				Date 10/01/18	SHEET SIZE A2	Approved By Date
				Drawing No. CFA FULL BS		Revision:	Scale:			
				PLANNING						
				Chris Flint Associates Ltd CHARTERED SURVEYORS - PROJECT MANAGERS DEVELOPMENT CONSULTANTS 2 Emerald Close Waterlooville Hants PO7 8NZ tel: 023 92 432484 fax: 023 92 358554 Email: chris@flintassociates@gmail.com						