


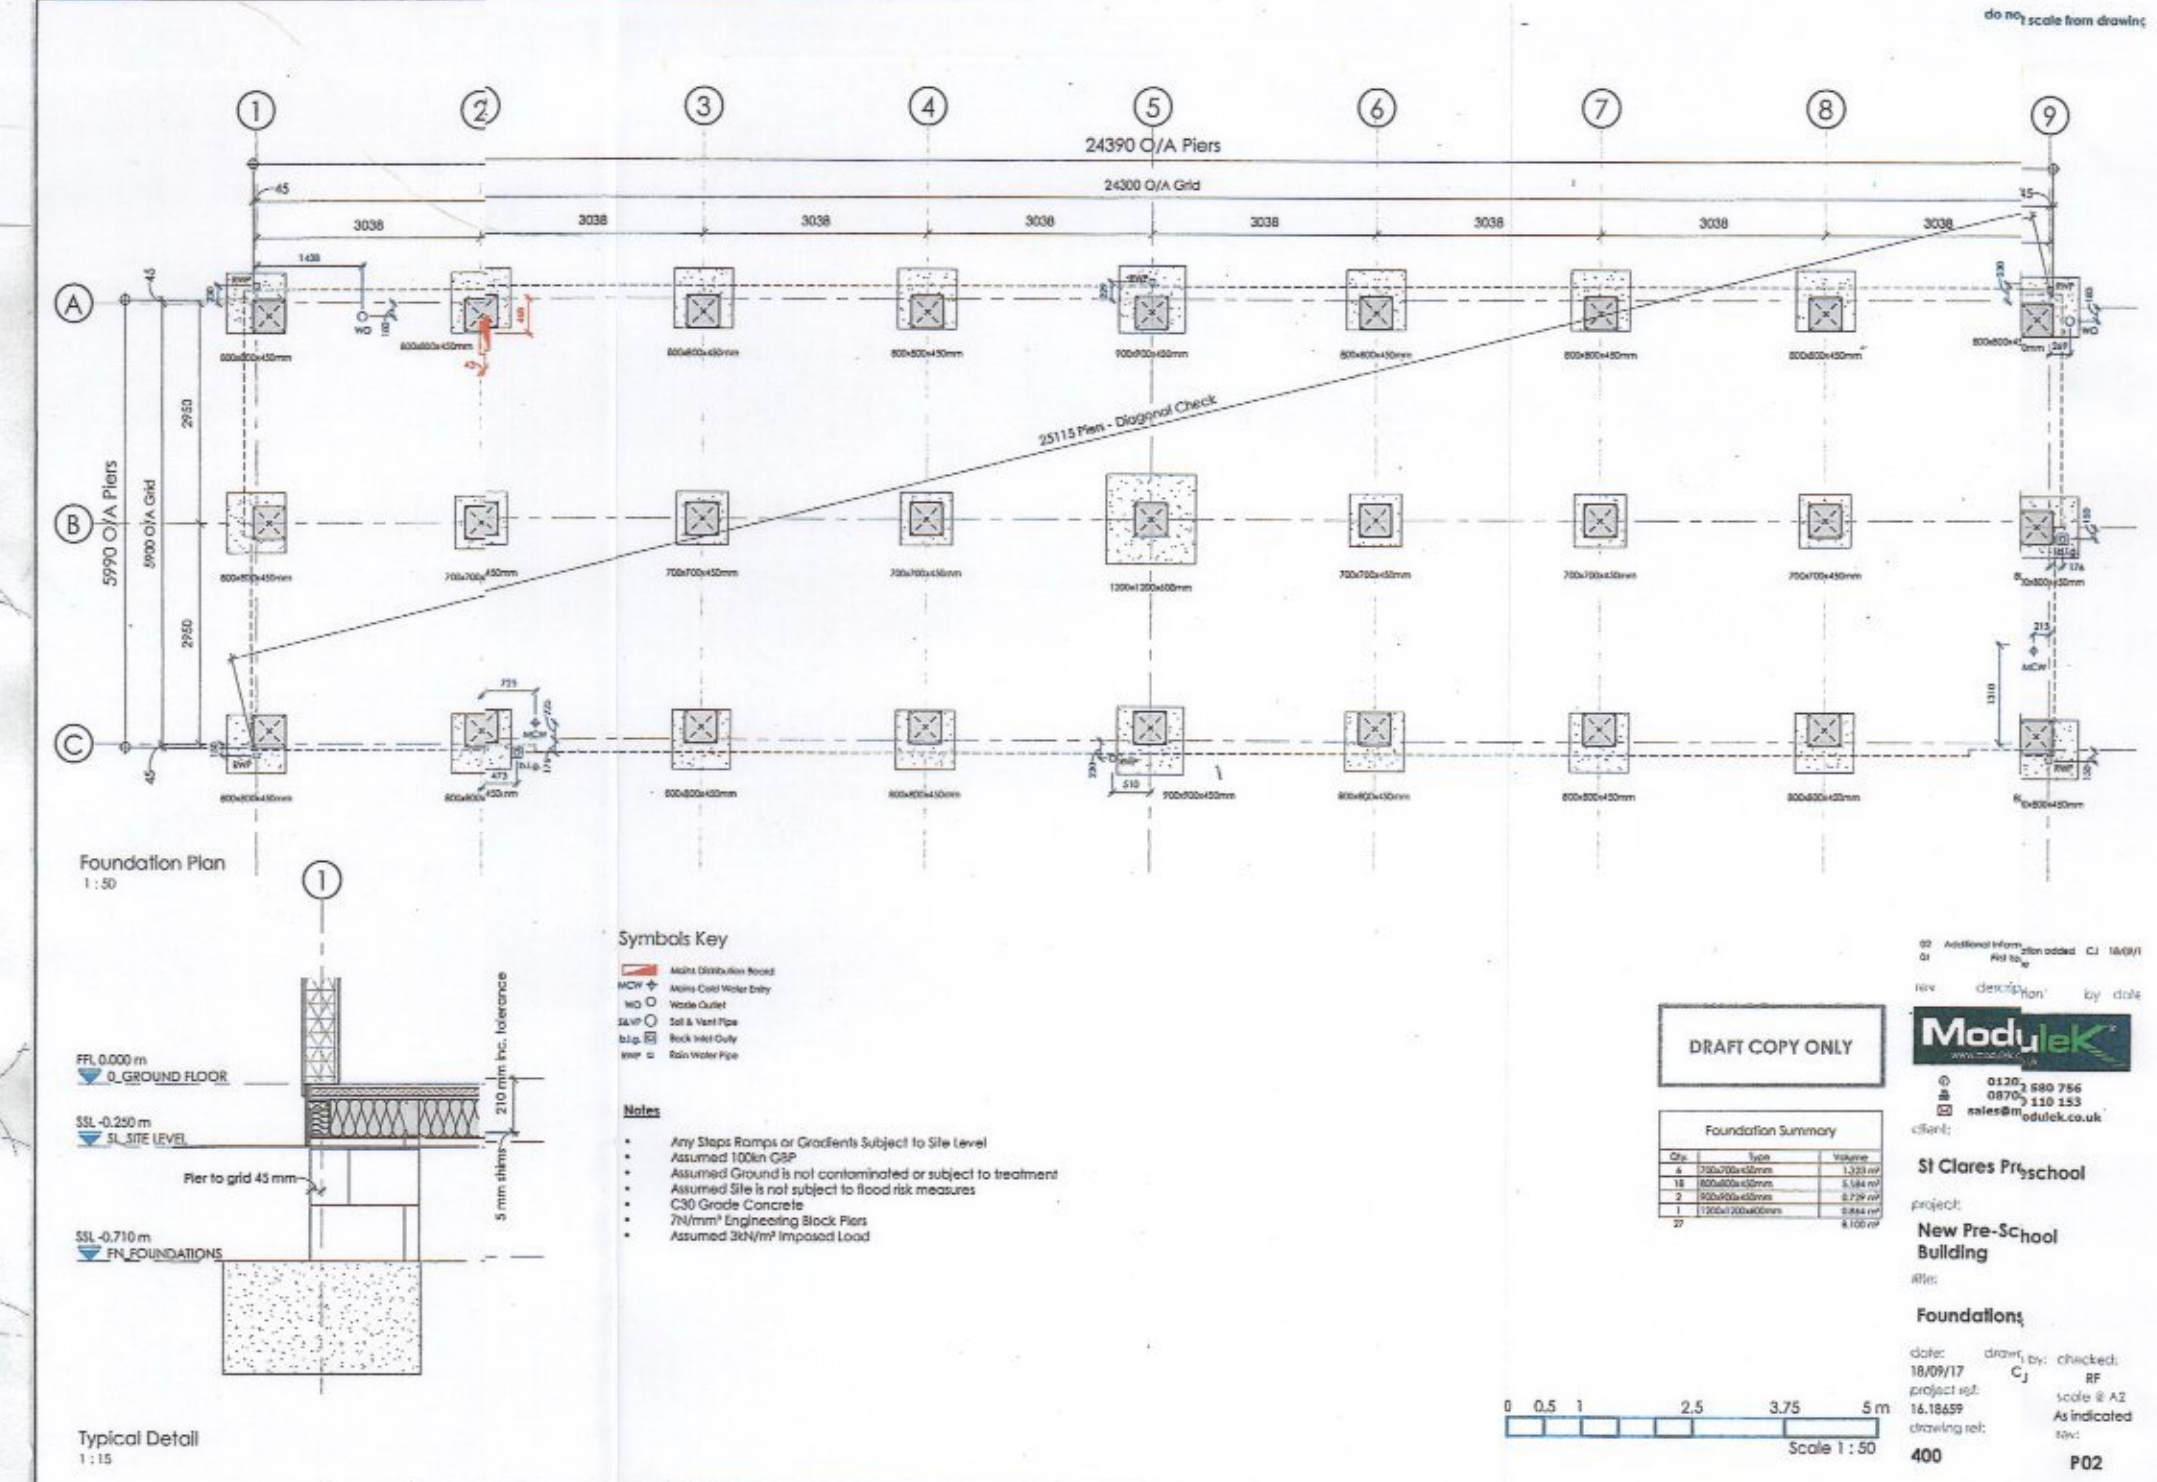


FROM/TO	DIST	FALL	DROP/RISE	CL	IL	BRANCH IL
RB1					27.3	
MH1	7.3	1:40	0.183	28.0	27.117	
MH2	18.5	1:60	0.309	27.0	26.808	26.858
RB2	7.0	1:20	0.350		27.2	
MH2 TO EXISTING MH	14.8	1:60	0.247	27.3*	26.561*	

*THESE LEVELS TO BE CONFIRMED FROM SITE INSPECTION.

SURFACE WATER SYSTEM

SOAKAWAY TO BE CONSTRUCTED FROM PLASTIC CRATES SIZE SUBJECT TO PERCOLATION TEST YET TO BE CARRIED OUT.

EXISTING MH

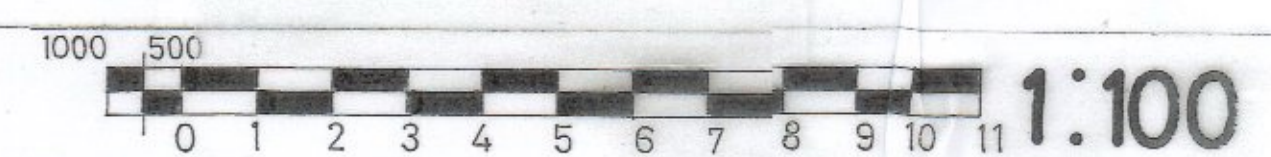

ST CLARE'S PRE SCHOOL
LAND ADJACENT TO
10 STROUDEN COURT
WARREN PARK
HAYANT | P09 4JX

NEW MODULAR BUILDING

design scheme

DISCHARGE OF CONDITIONS

scale / date
1 / 100 SEPT / 2017
1703 / 04
drawing no / rev

HAVANT BOROUGH
COUNCIL
04 OCT 2017
RECEIVED

PACKER DESIGN PARTNERSHIP

STUART PACKER

BRIDGE LOOGE DAUNTSY HILL ANDOVER HANTS

0381 554 459 420

estuart@packerdesign.com

ARCHITECTURAL SERVICE & GRAPHICS